



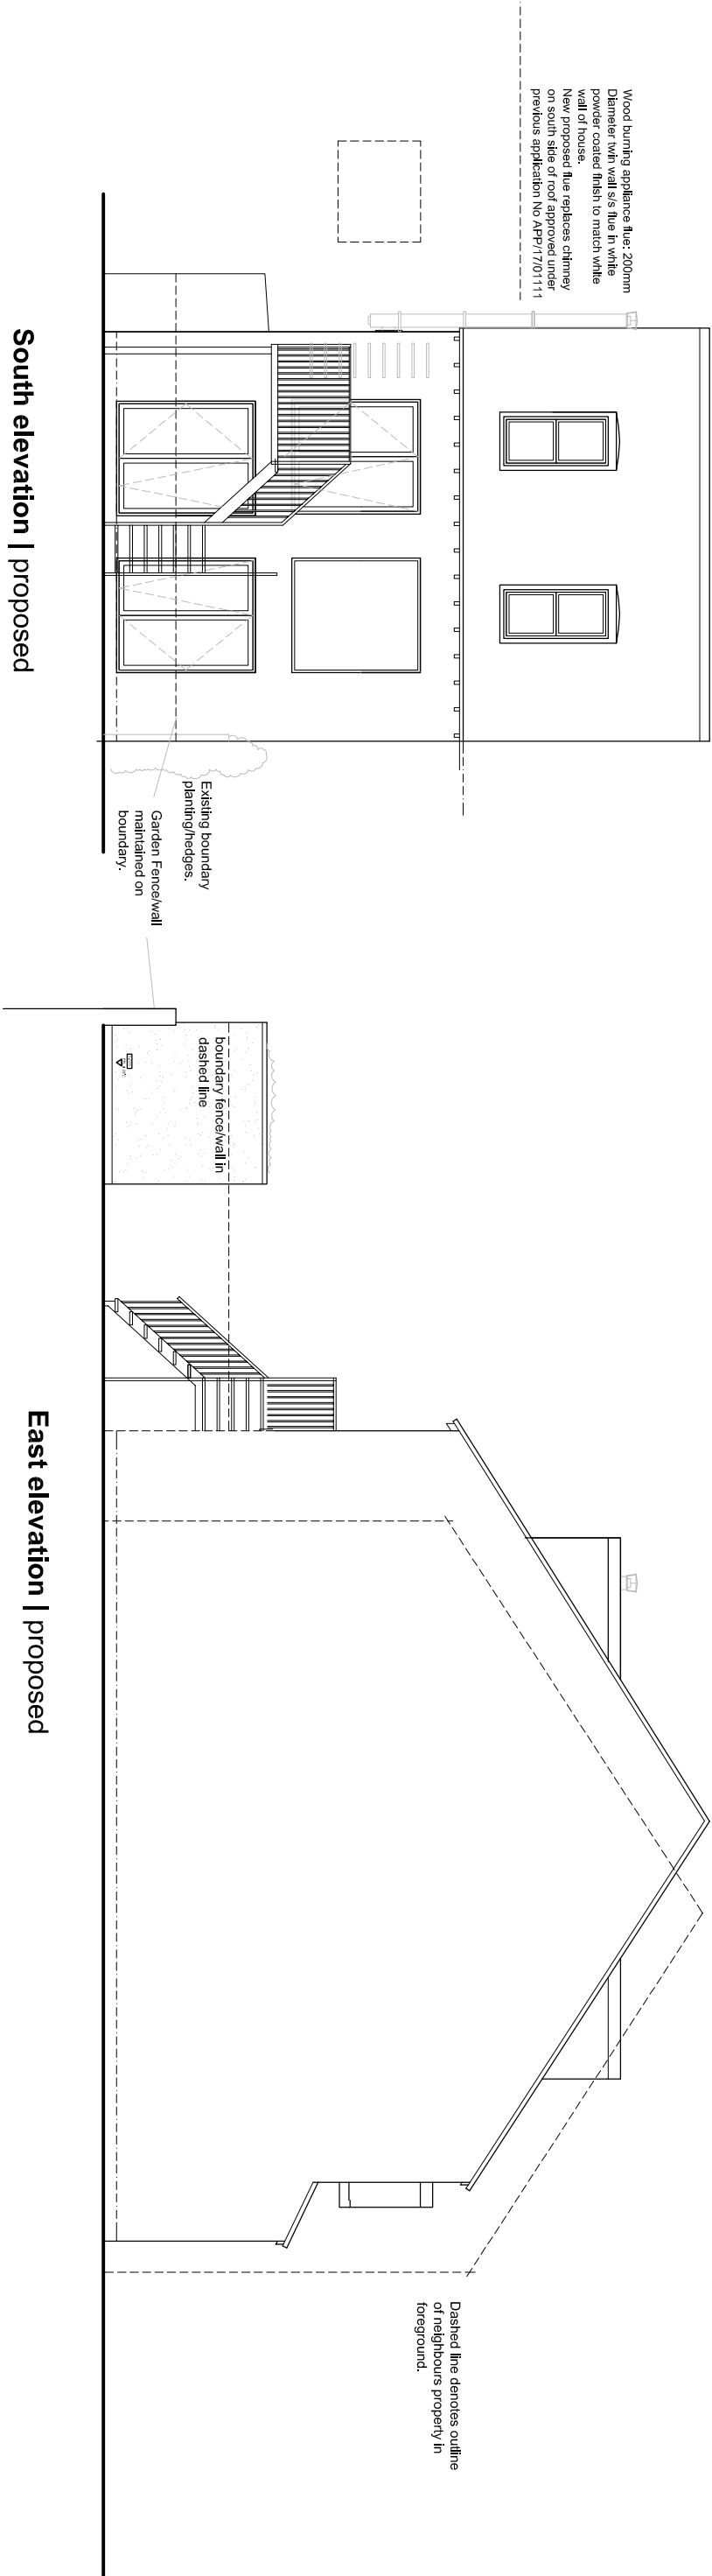


South elevation | proposed

East elevation | proposed

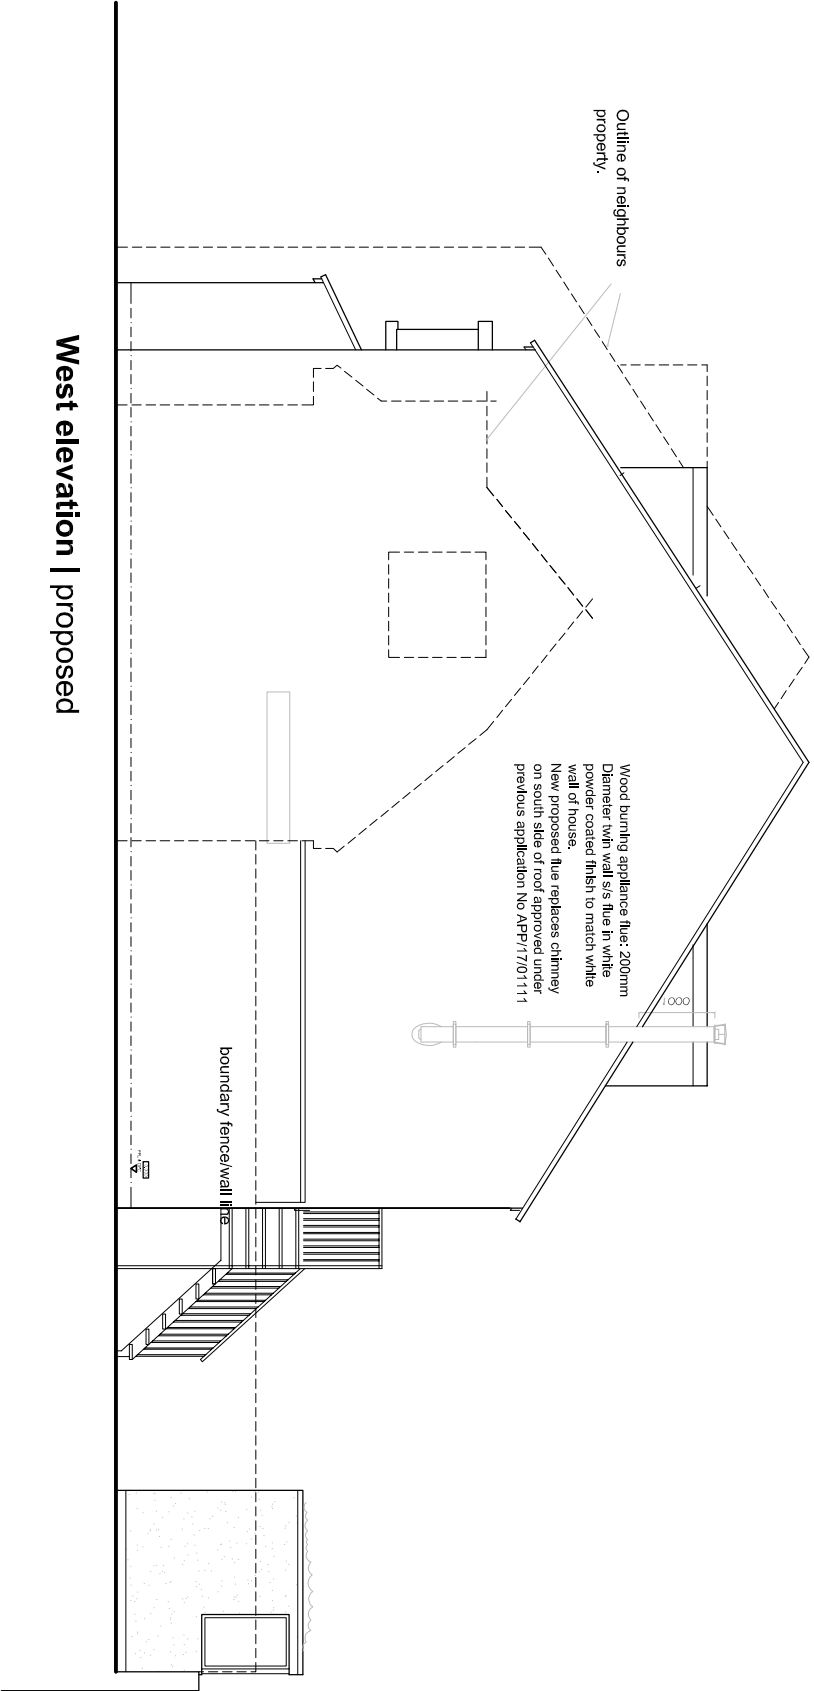

West elevation | proposed

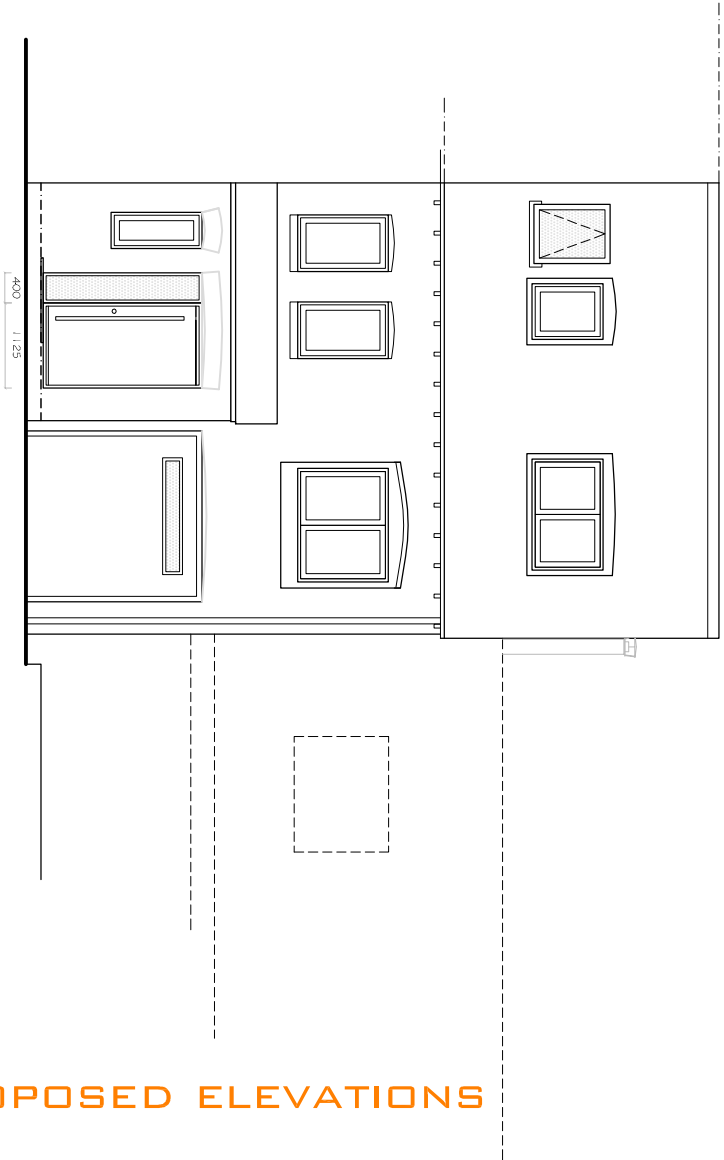

North elevation | proposed

REV F: Adjustment to ridge and eaves to correspond 11-02-2019
REV E: Chimney/flue design changed 05-11-2018
REV D: Renovation updated, 24-05-2018
REV C: Renovation updated, 24-05-2018
REV B: Renovation updated, 24-05-2018
REV A: Ground floor extension and spiral staircase removed 4-1-2018

Project Address		Drawings		Proposed Elevations	
Rear Extension & Alterations		Drawing Name		C9/01/09/04F	
5 Orange Row,		Scale		1:100 @ A3	
Emsworth,		Date		September 2017	
Hampshire, PO10 7EL		Drawn By		Rudi	
Client		Mr Robert & Mrs Bridget Bailey			



PROPOSED ELEVATIONS

Note: these drawings are prepared for planning purposes only, do not scale for any other purpose.