



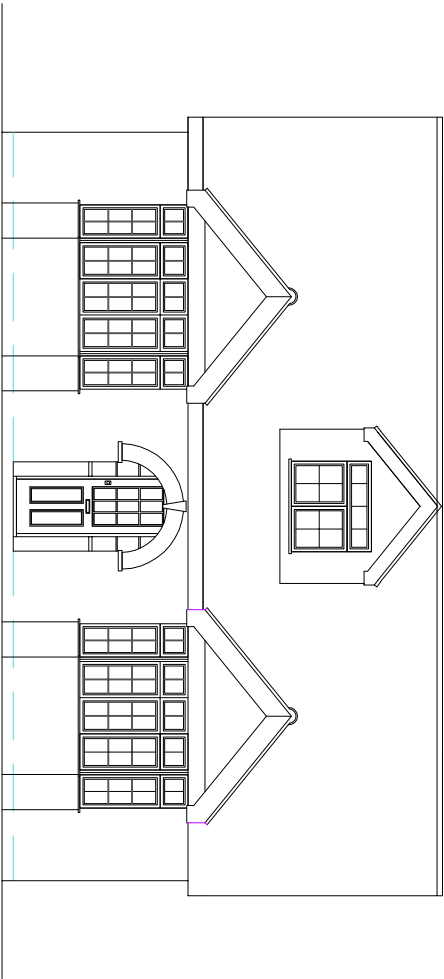


Front Elevation

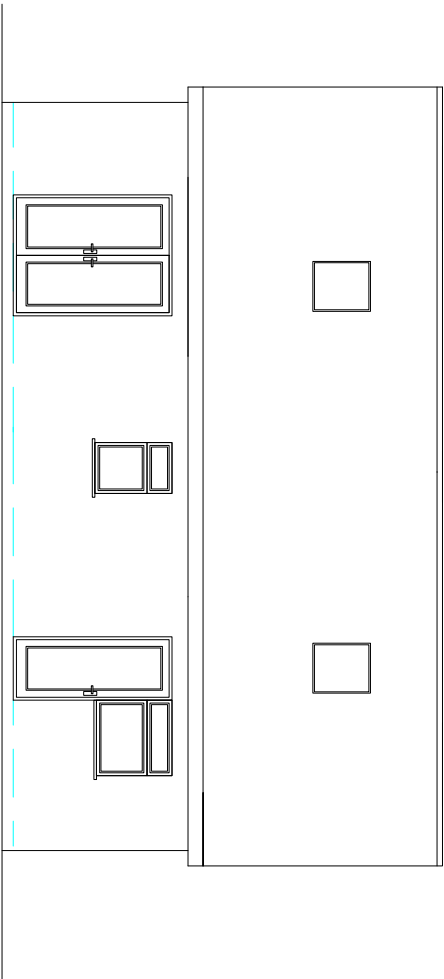


Rear Elevation

SCALE 1:100

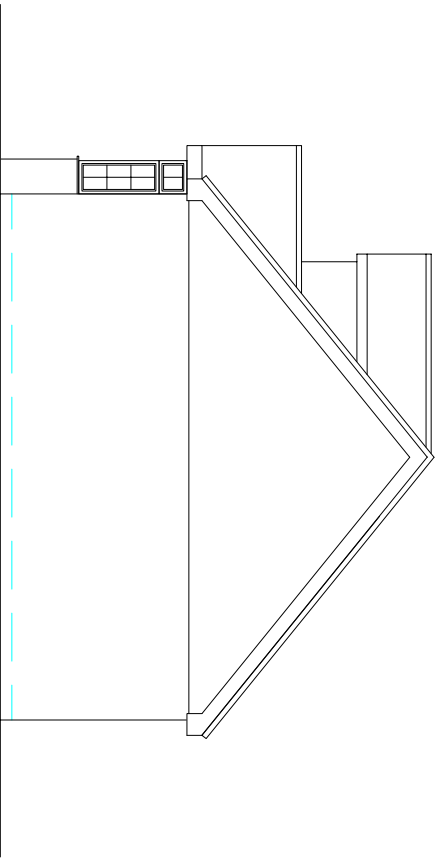

Side Elevation

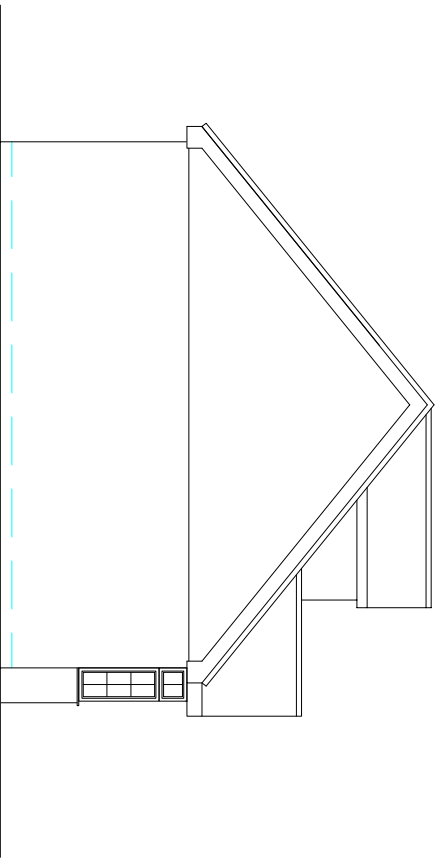

Side Elevation

MR GIBBS 8 WESTBROOK GROVE PURBROOK PO7 5HX	DRAWING NUMBER: 103	DATE 11/12/18
	TITLE: PROPOSED ELEVATIONS (rev a)	SCALE 1:100