




FRONT ELEVATION
* Obscure Glazed Windows

SIDE ELEVATION

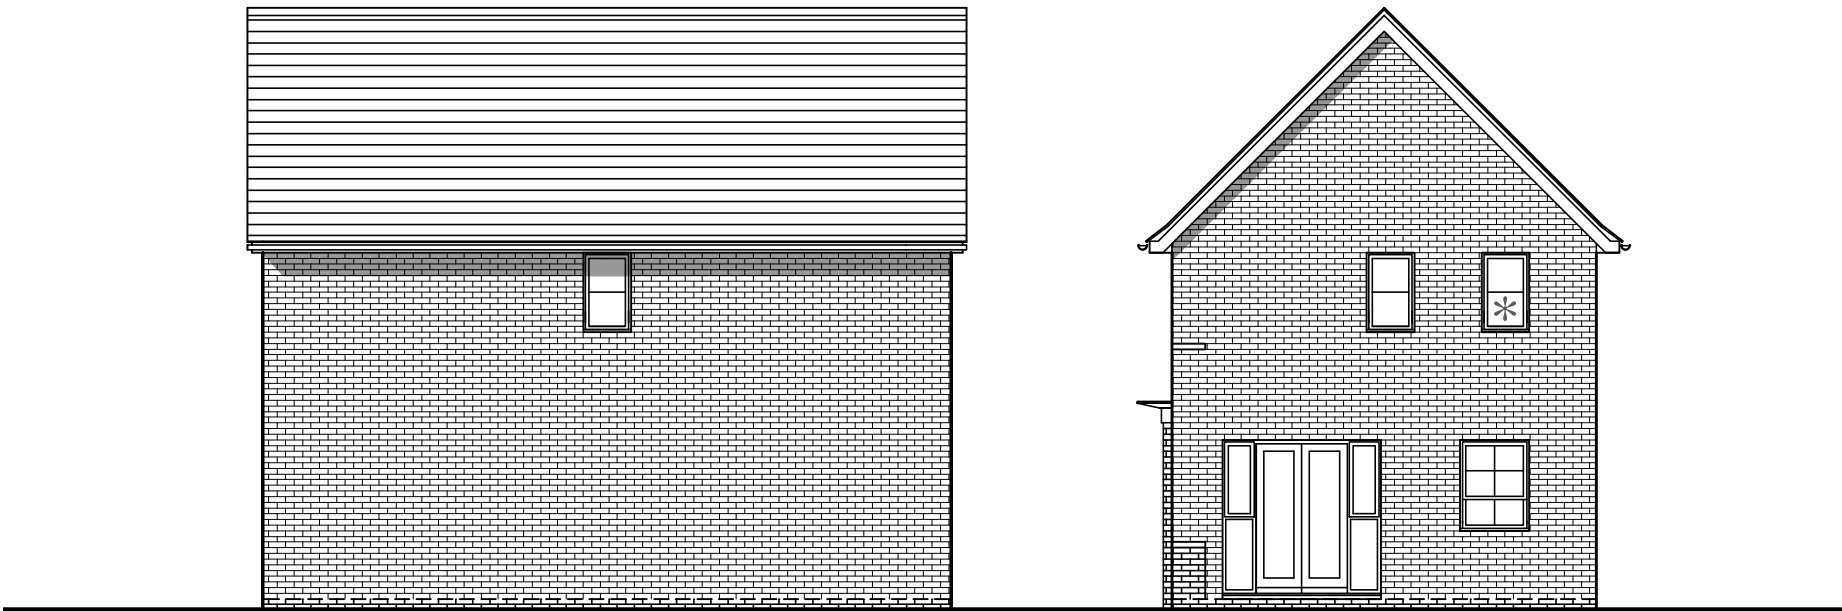

SIDE ELEVATION

REAR ELEVATION

PLOTS 10 (AS) & 118 (AS)

3 BED (5 PERSON)
HOUSE
2.0 STOREY
917 SqFt

Project:
HAVANT ROAD,
EMSWORTH
Title:
ENNERDALE
ELEVATIONS

Drawn by : RKDB Checked by : MAH

Scale @ A3:
0 1 2 3 4 5m
Scale 1:100

Date: OCTOBER 2017

Rev	Date	Drawn	Checked
C	19.03.19	RKDB	MAH

PLOT NUMBERS UPDATED

Drg No: CB_I5_I05_EN_E01 Rev: C

Client:

