






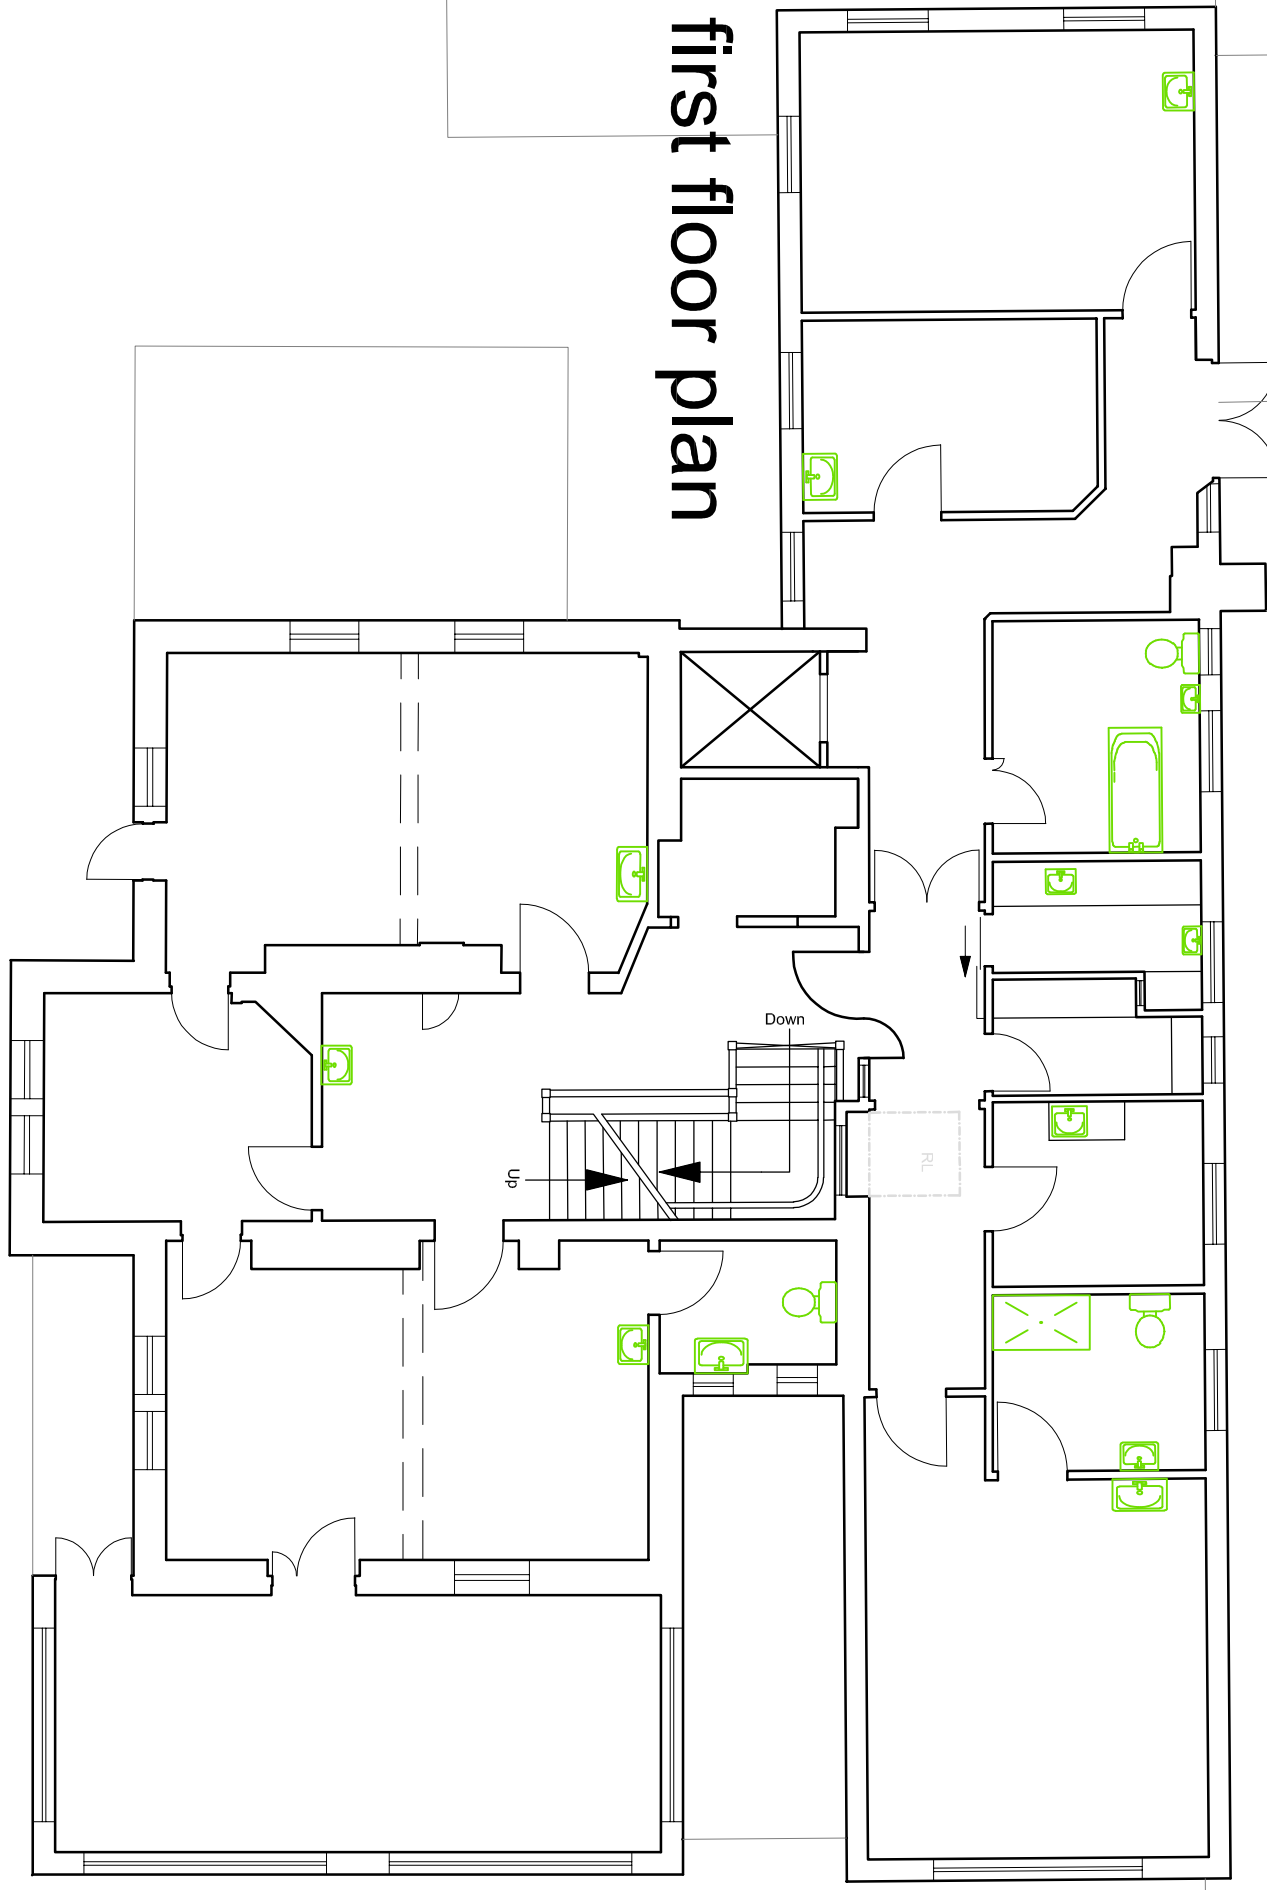


first floor plan

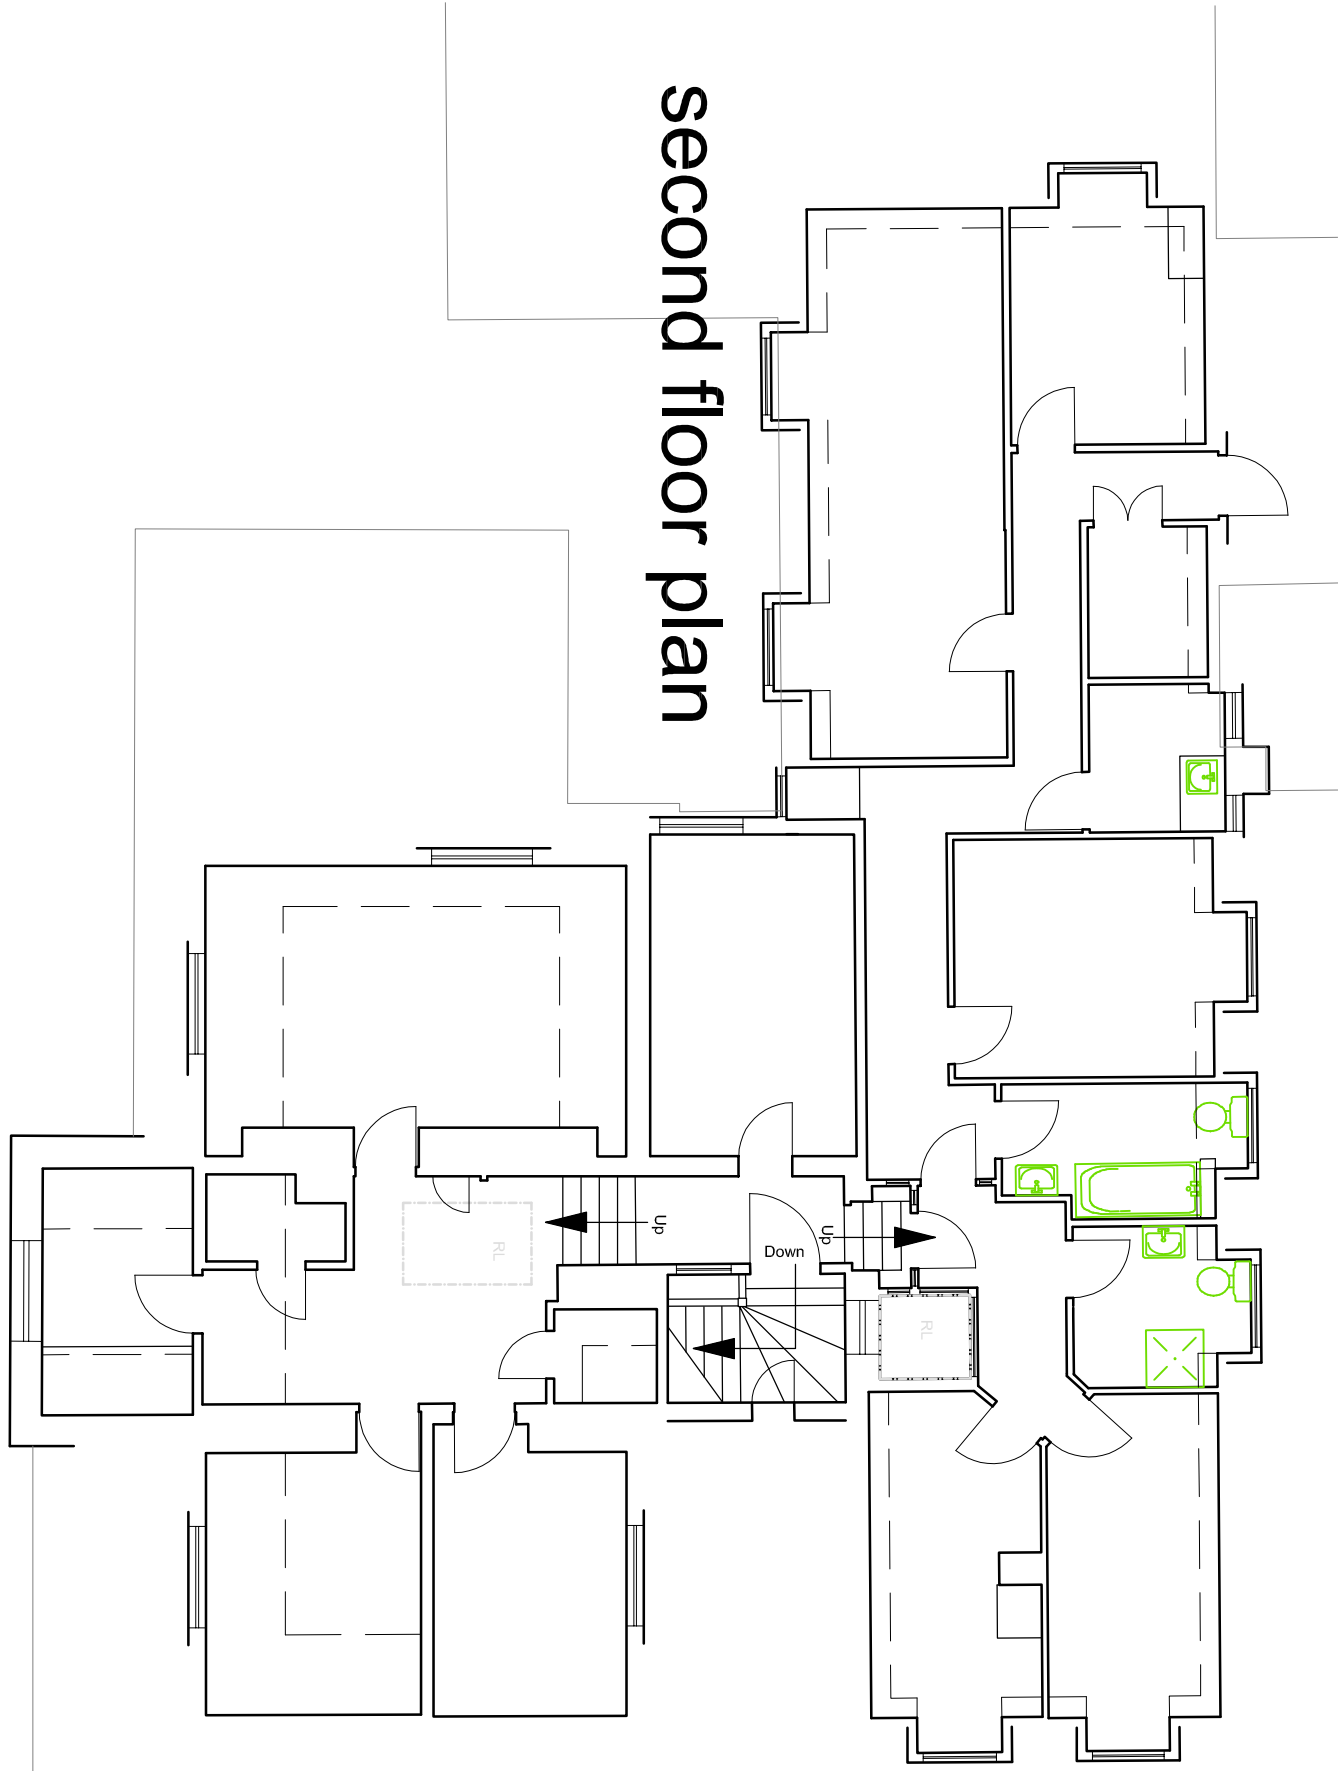

second floor plan

ground floor and site plan

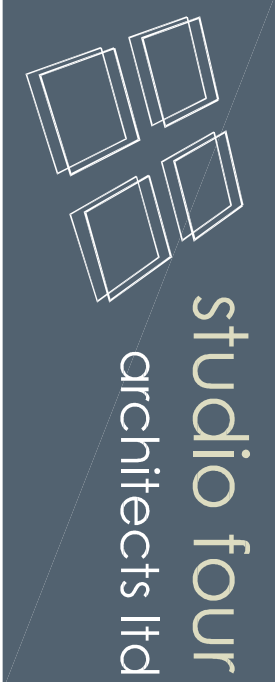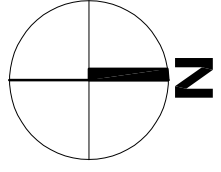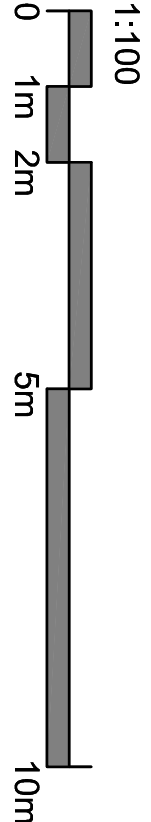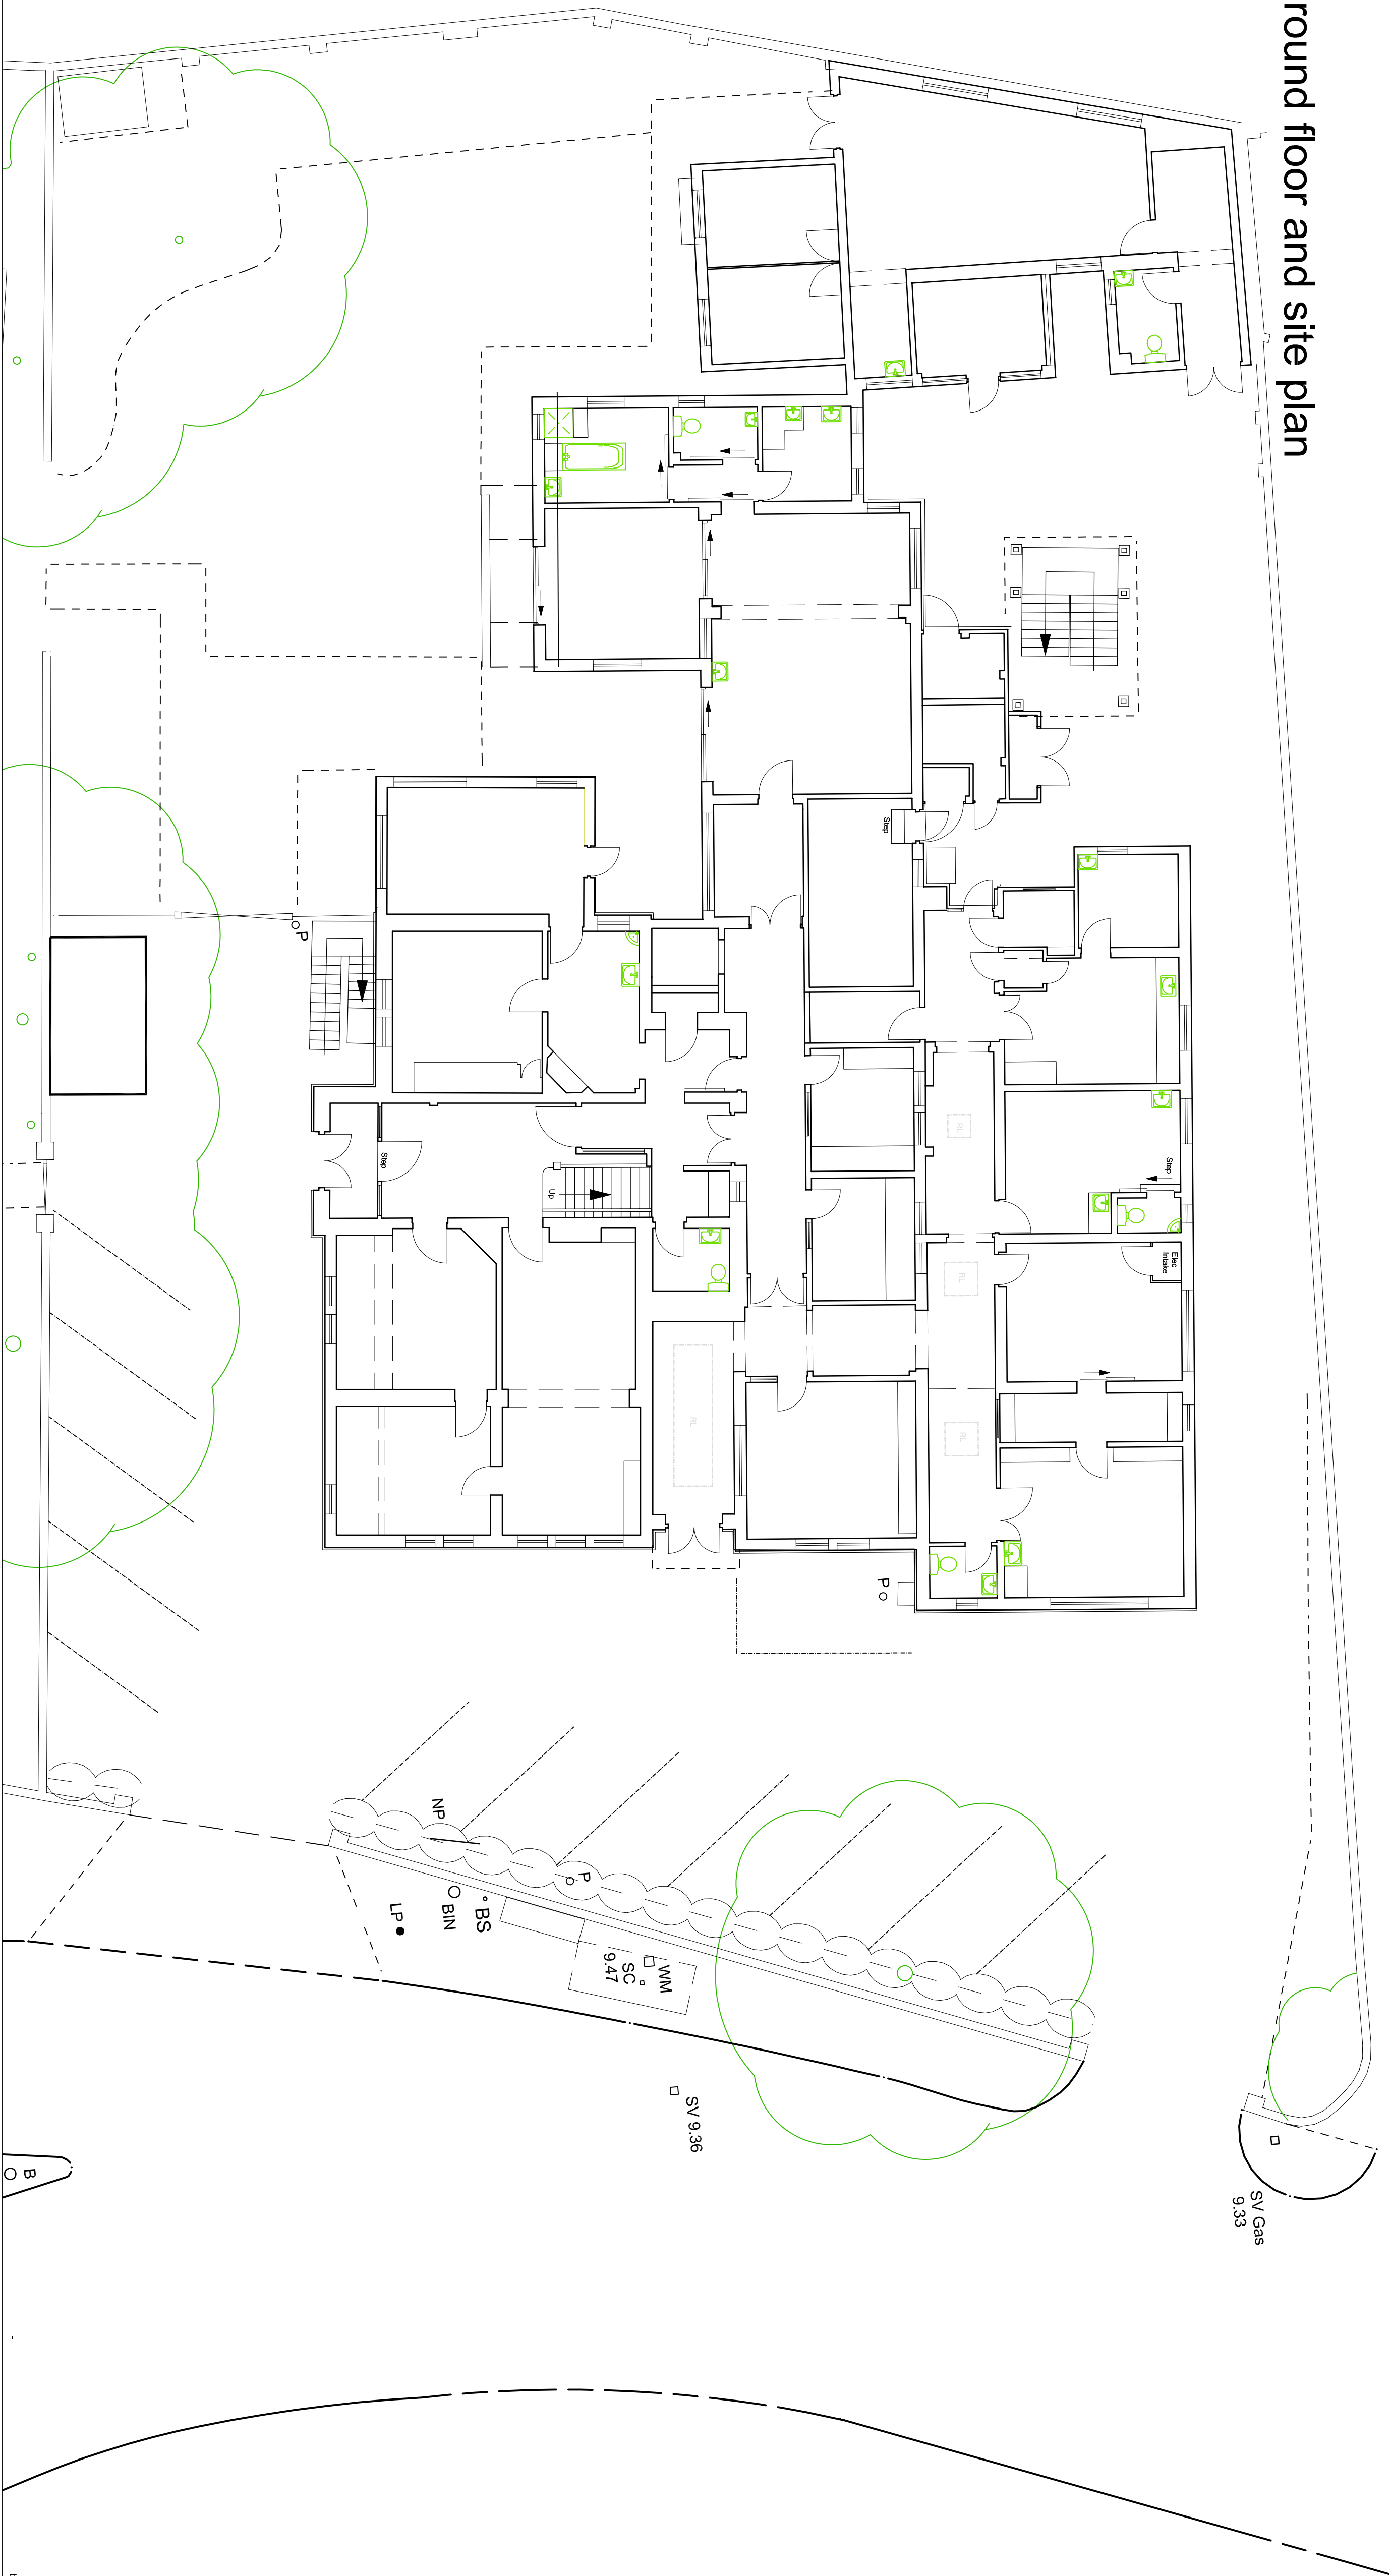

1-3 Lyon Street, Southampton SO14 4LD
023 8024 8923
admin@studiofourarchitects.co.uk
www.studiofourarchitect.com

client GB Partnerships

project Victoria Cottage Hospital, Emsworth

title floor plans as existing

date	scale	paper	drawn	checked
Sept 16	1:200	A3	GJ	gj
job no.	36109	draw no.	01	revision