



PROPOSED GROUND FLOOR 1:50

EXISTING
1/2


 


EXISTING GROUND FLOOR

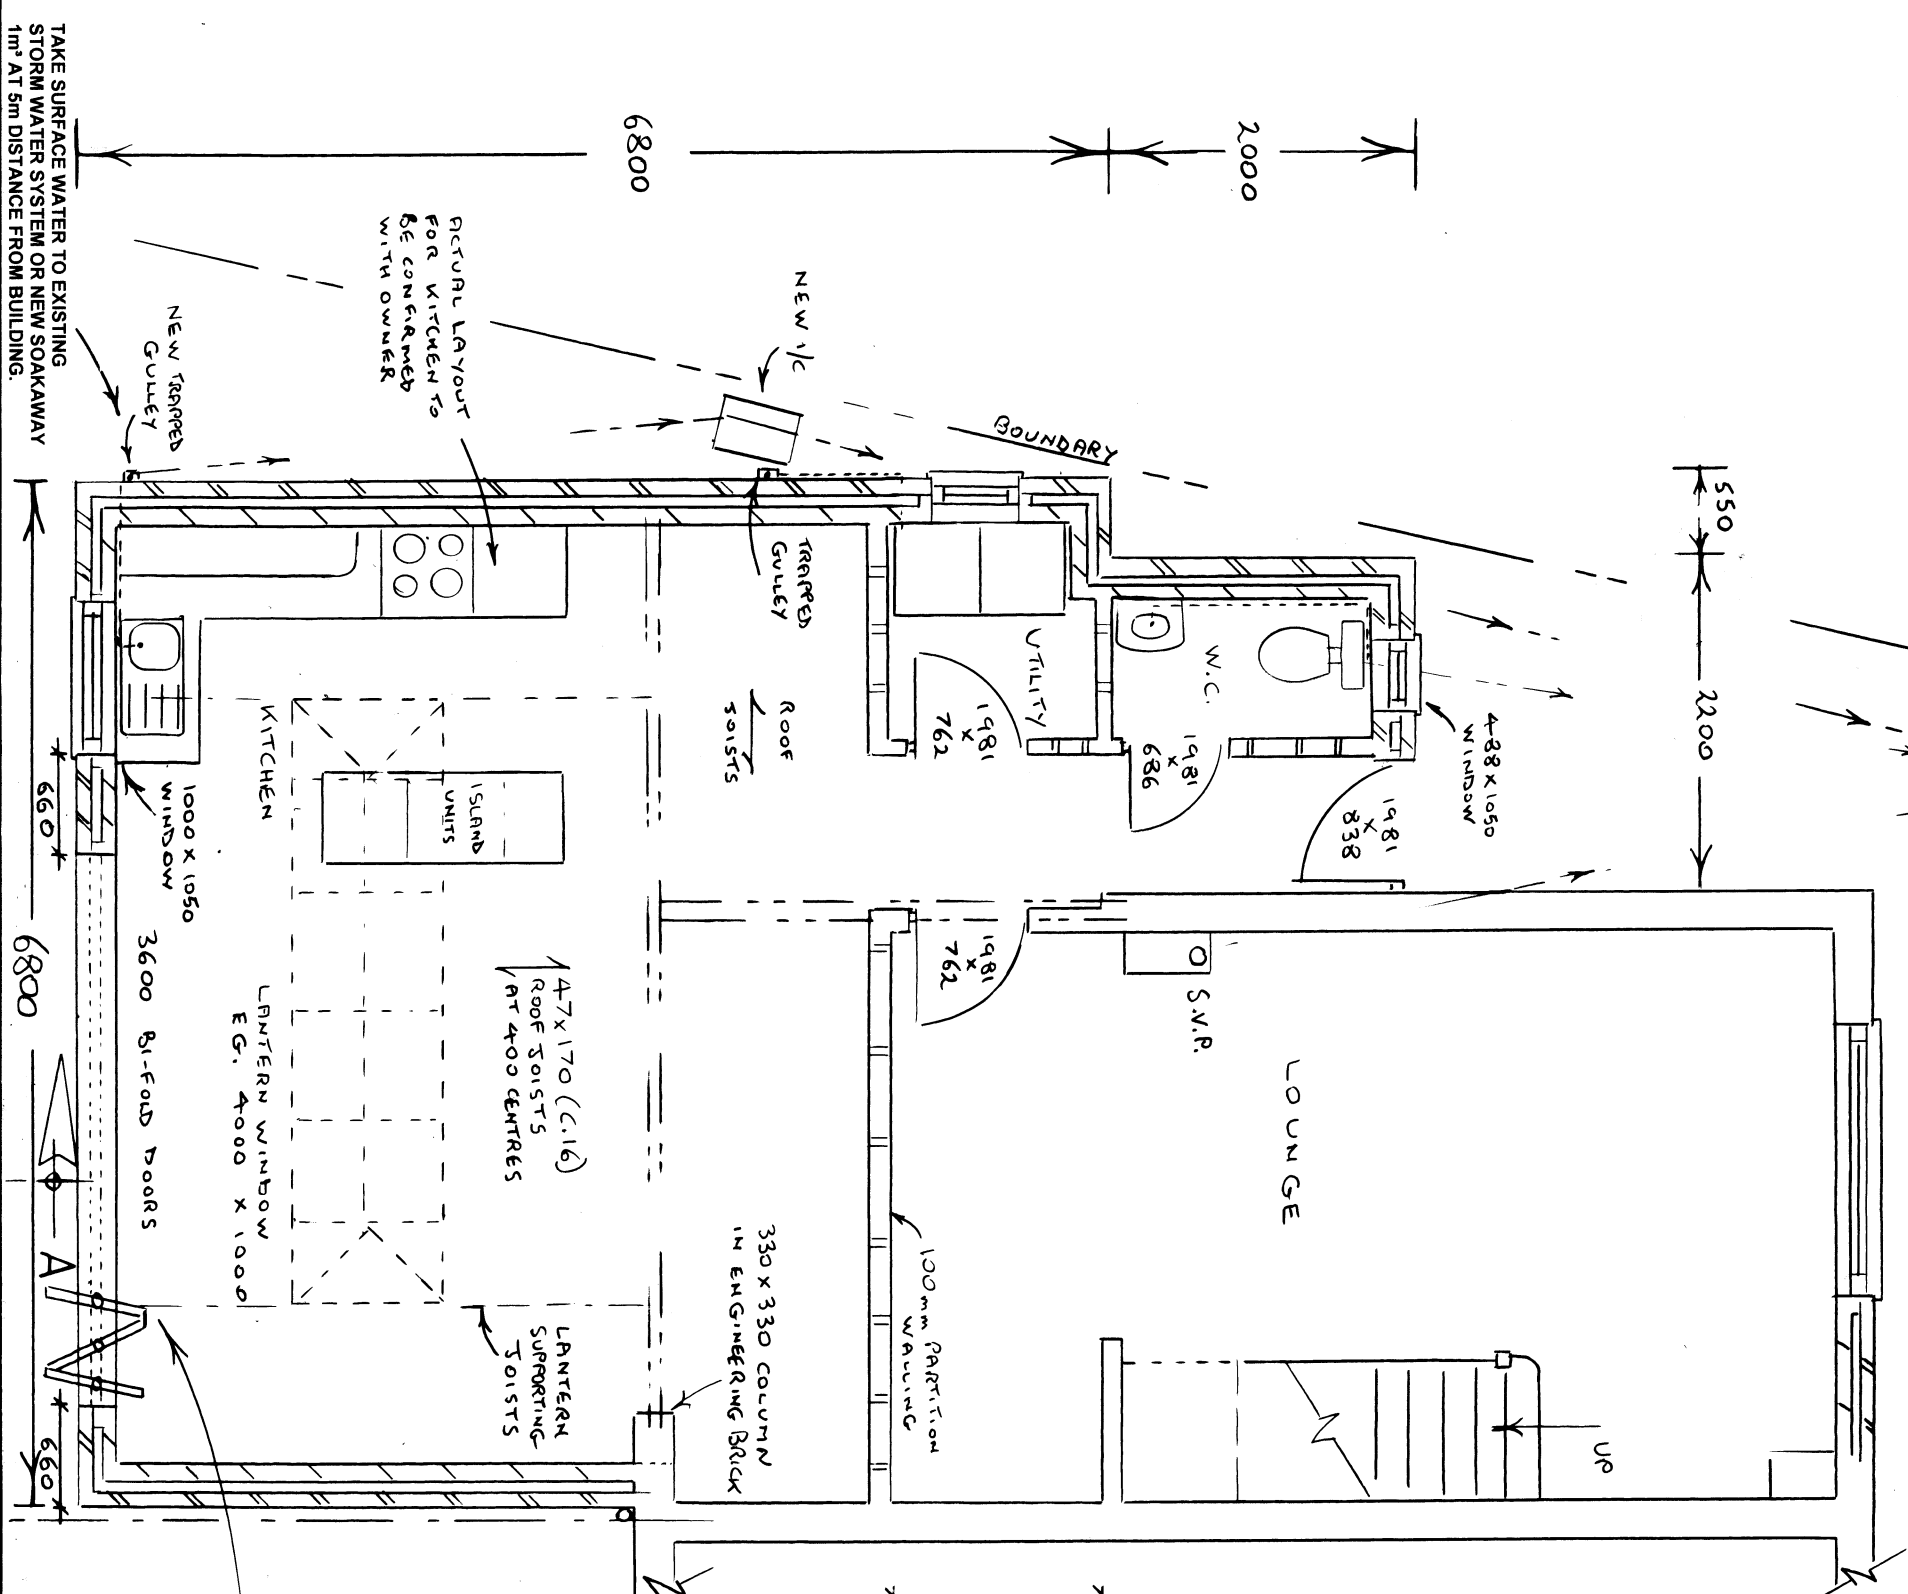

ALL STEEL BEAMS PLUS CONNECTIONS
AND END BEARINGS AS SPECIFIED IN
CALCULATIONS SUPPLIED BY HARVEY
AND SNOWDON CONSULTING ENGINEERS

ACTUAL SIZE OF LANTERN WINDOW
TO BE AGREED WITH OWNER
IF 4000 x 1000 LANTERN USED THEN
PROVIDE SUPPORT AS FOLLOWS:
3 No. 50 x 170 (C.24) TRIMMERS TO SIDES
3 No. 50 x 170 (C.24) SUPPORTING JOISTS

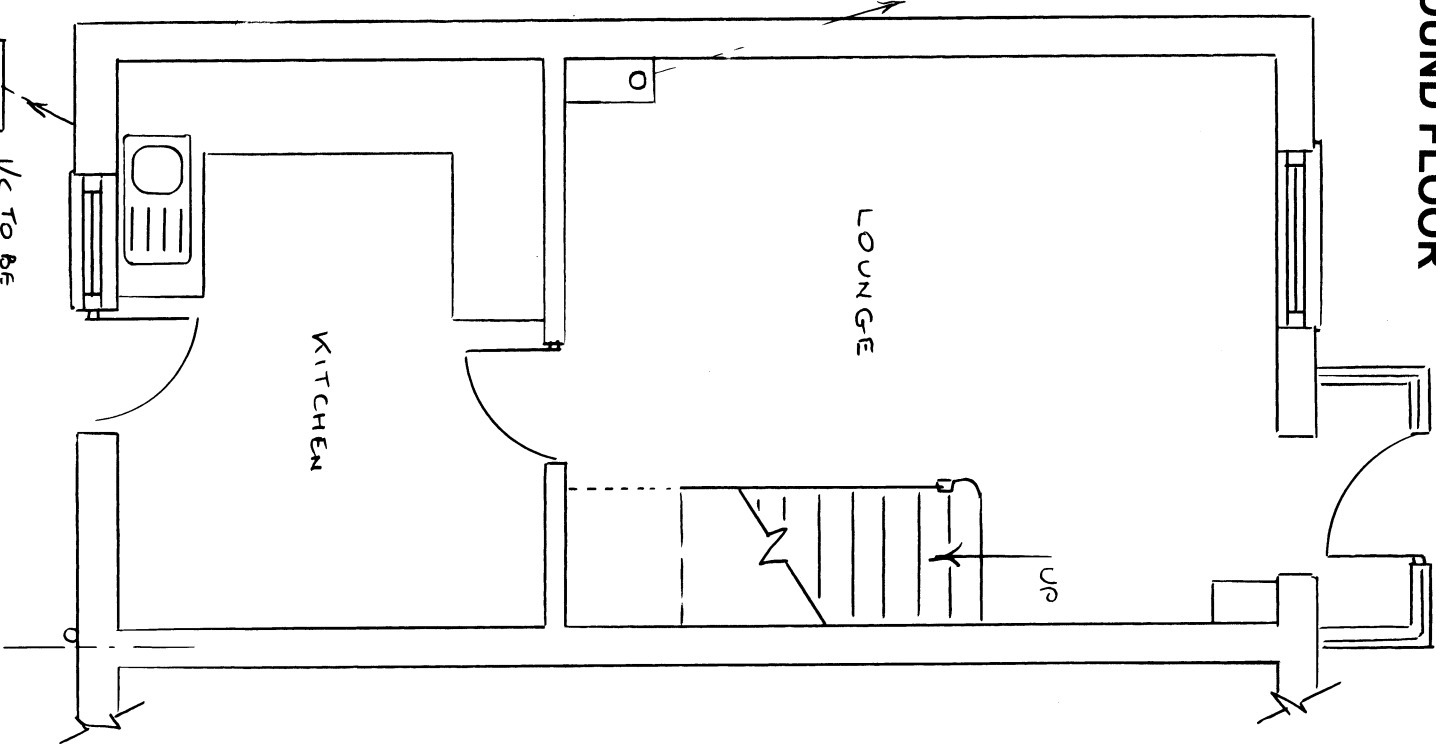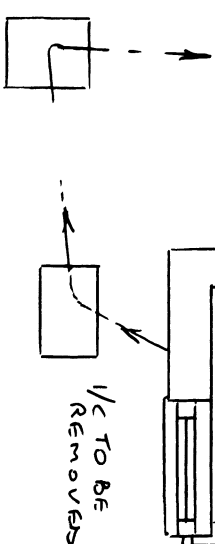

CARNIC HEAVY DUTY LINTEL
CH 90/100 TO BI-FOLD DOORS
ALL REMAINING LINTELS
CARNIC CG 90/100 OR EQUIV.

ROGER CLARK (ARCHITECTURAL SERVICES)

Tel: 023 9237 3841

PLAN No: 24466 / 1

Floor Plans Scale: 1:50 @ A3

PROPOSED EXTENSION

42 FLORENTINE WAY

WATERLOOVILLE