


EXISTING

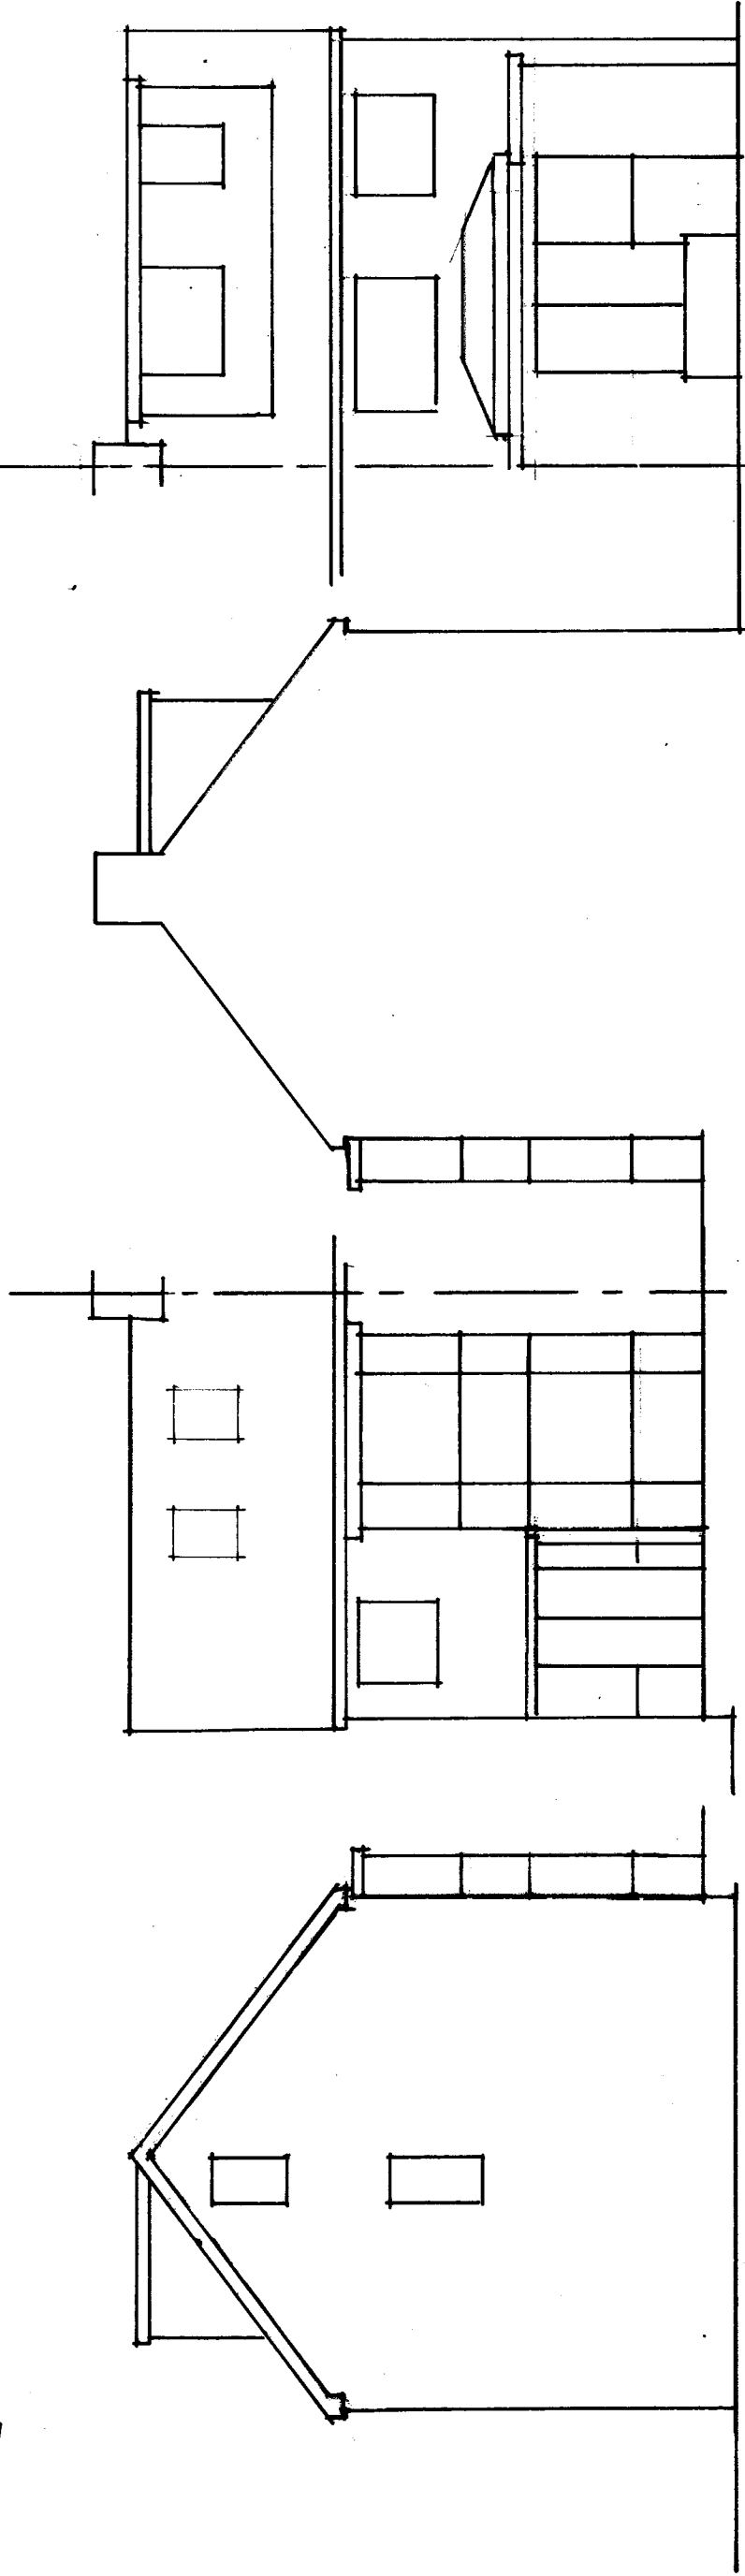


Side Elevation

Front Elevation

Side Elevation

Rear Elevation

PROPOSED

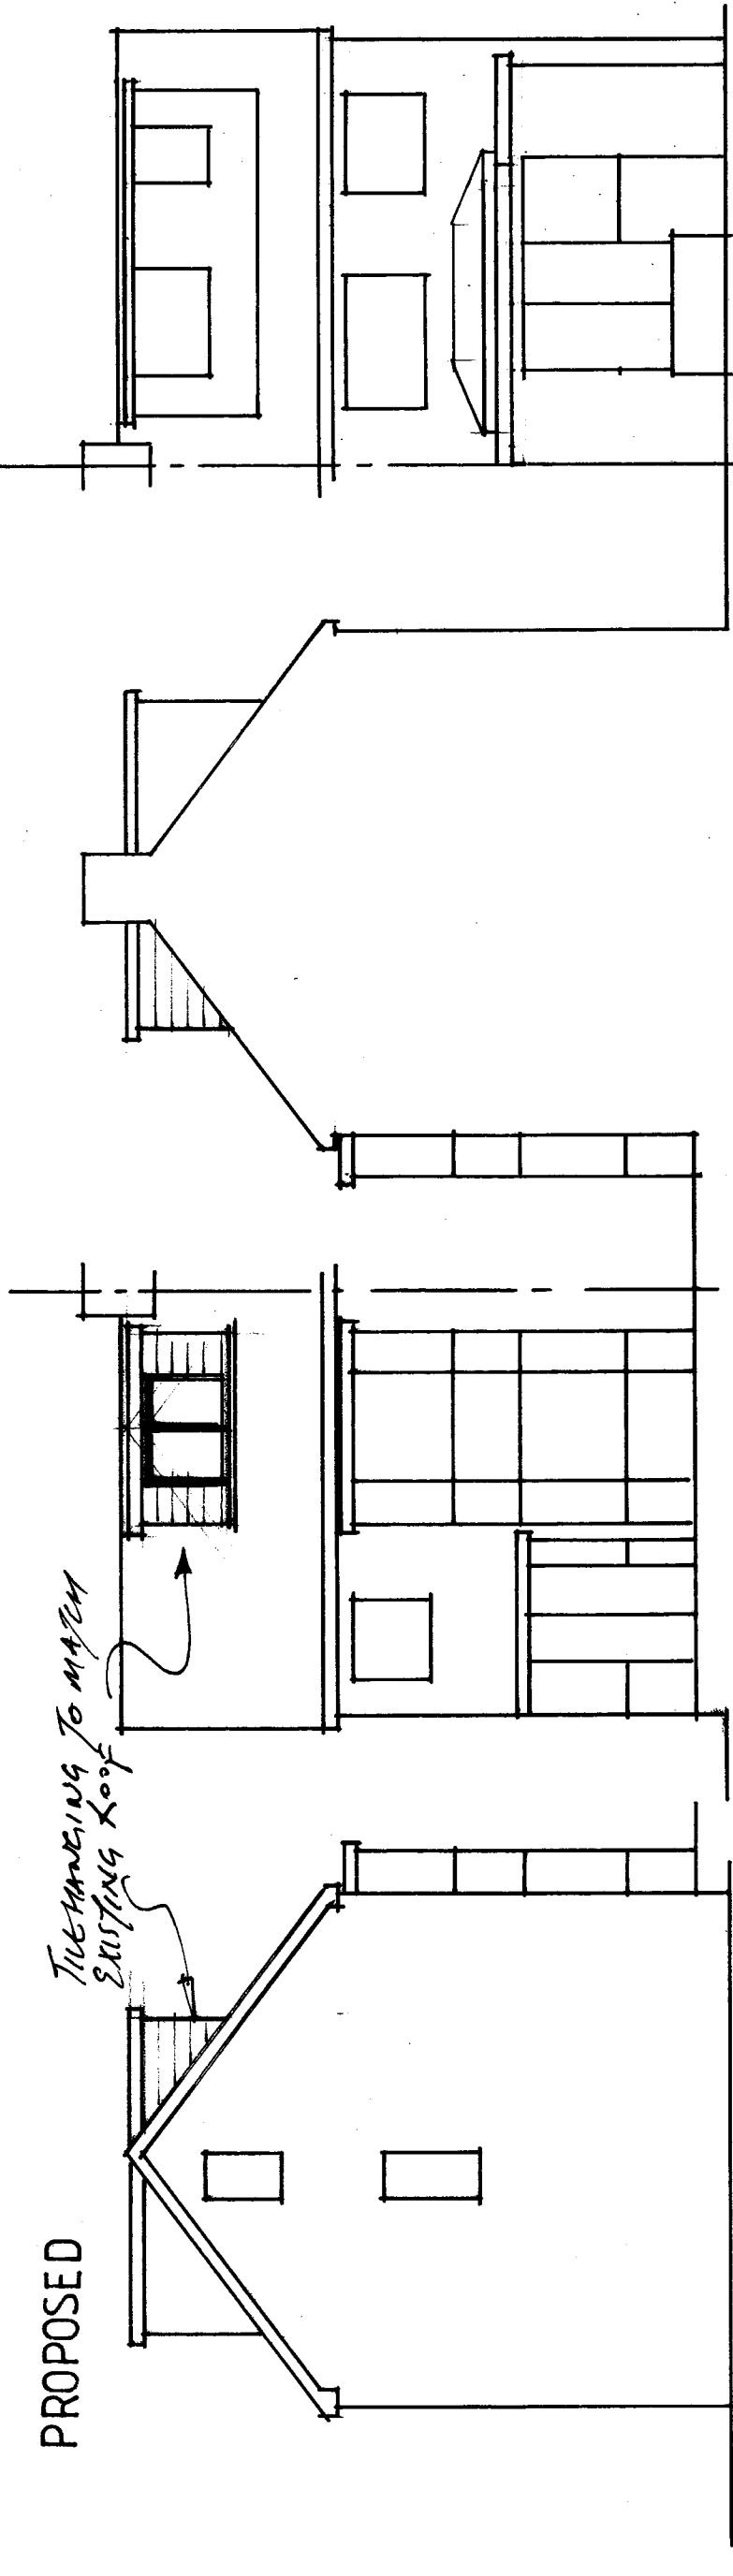

Side Elevation

Front Elevation

Side Elevation

Rear Elevation



SCALE 1" = 10'0"

34 Alder Moor Road

Purbrook

SCALE 1" = 100'

November 2018 03