




THIS DRAWING IS THE PROPERTY OF STEPHEN BROMLEY ASSOCIATES
AND MUST NOT BE REPRODUCED IN PART OR IN WHOLE OR USED FOR
THE EXECUTION OF ANY WORK WITHOUT THE PERMISSION OF THE ARCHITECT.
ALL MEASUREMENTS TO BE CHECKED ON SITE PRIOR TO COMMENCEMENT
OF ANY CONSTRUCTION WORK AND STEPHEN BROMLEY ASSOCIATES
NOTHING OF ANY CONSEQUENCE.

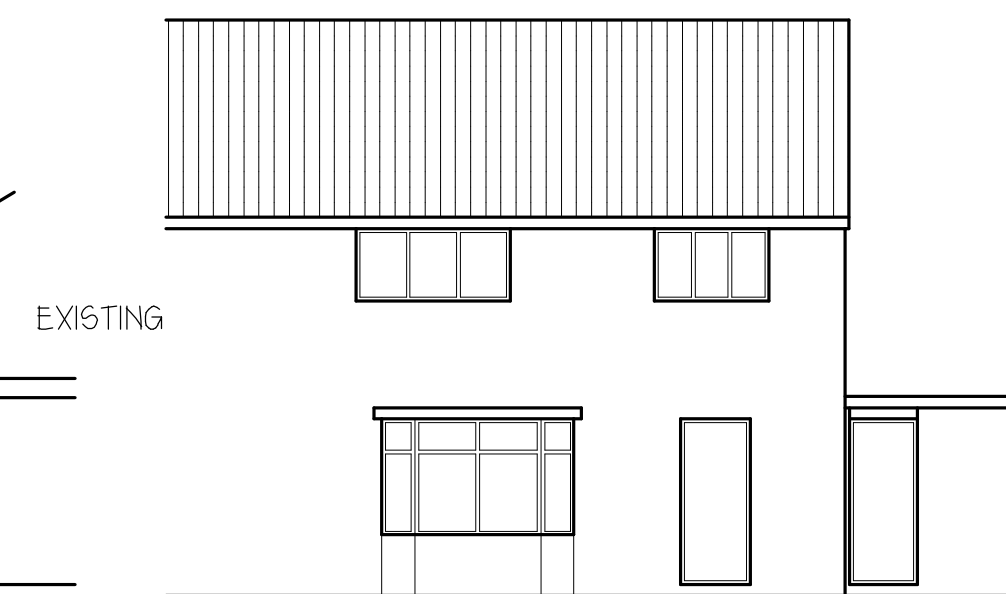


FRONT ELEVATION
SOUTH ELEVATION

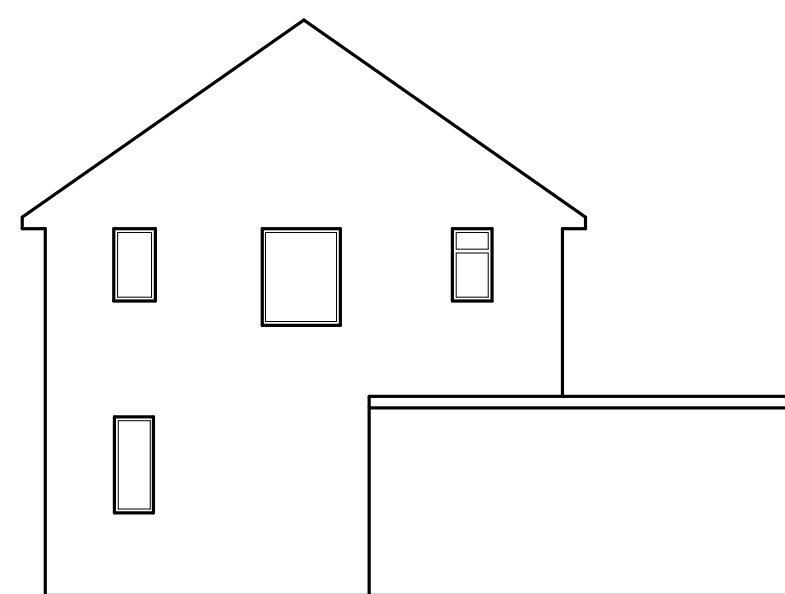





SIDE ELEVATION
EAST ELEVATION

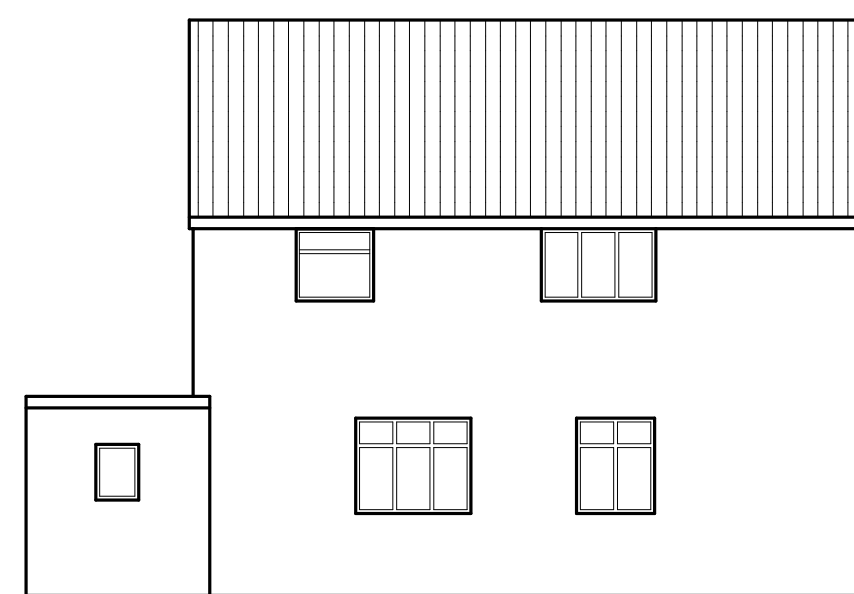


REAR ELEVATION
NORTH ELEVATION

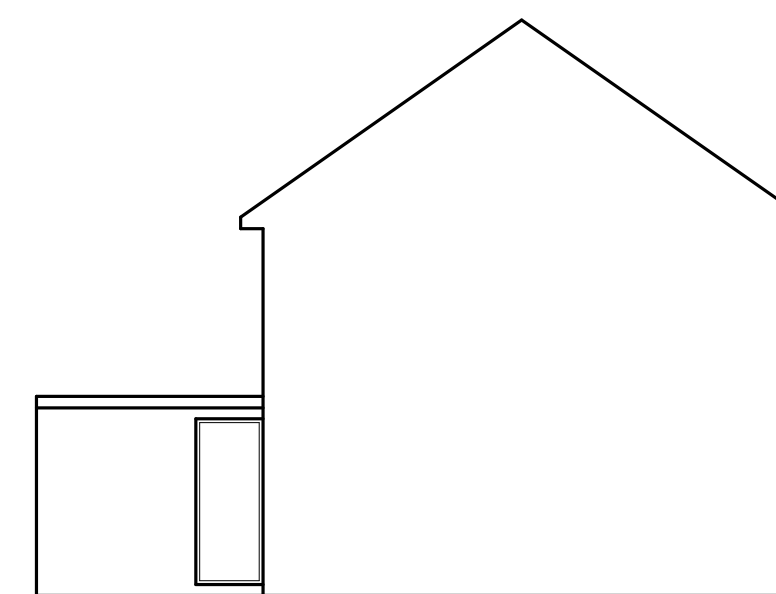


SIDE ELEVATION
WEST ELEVATION

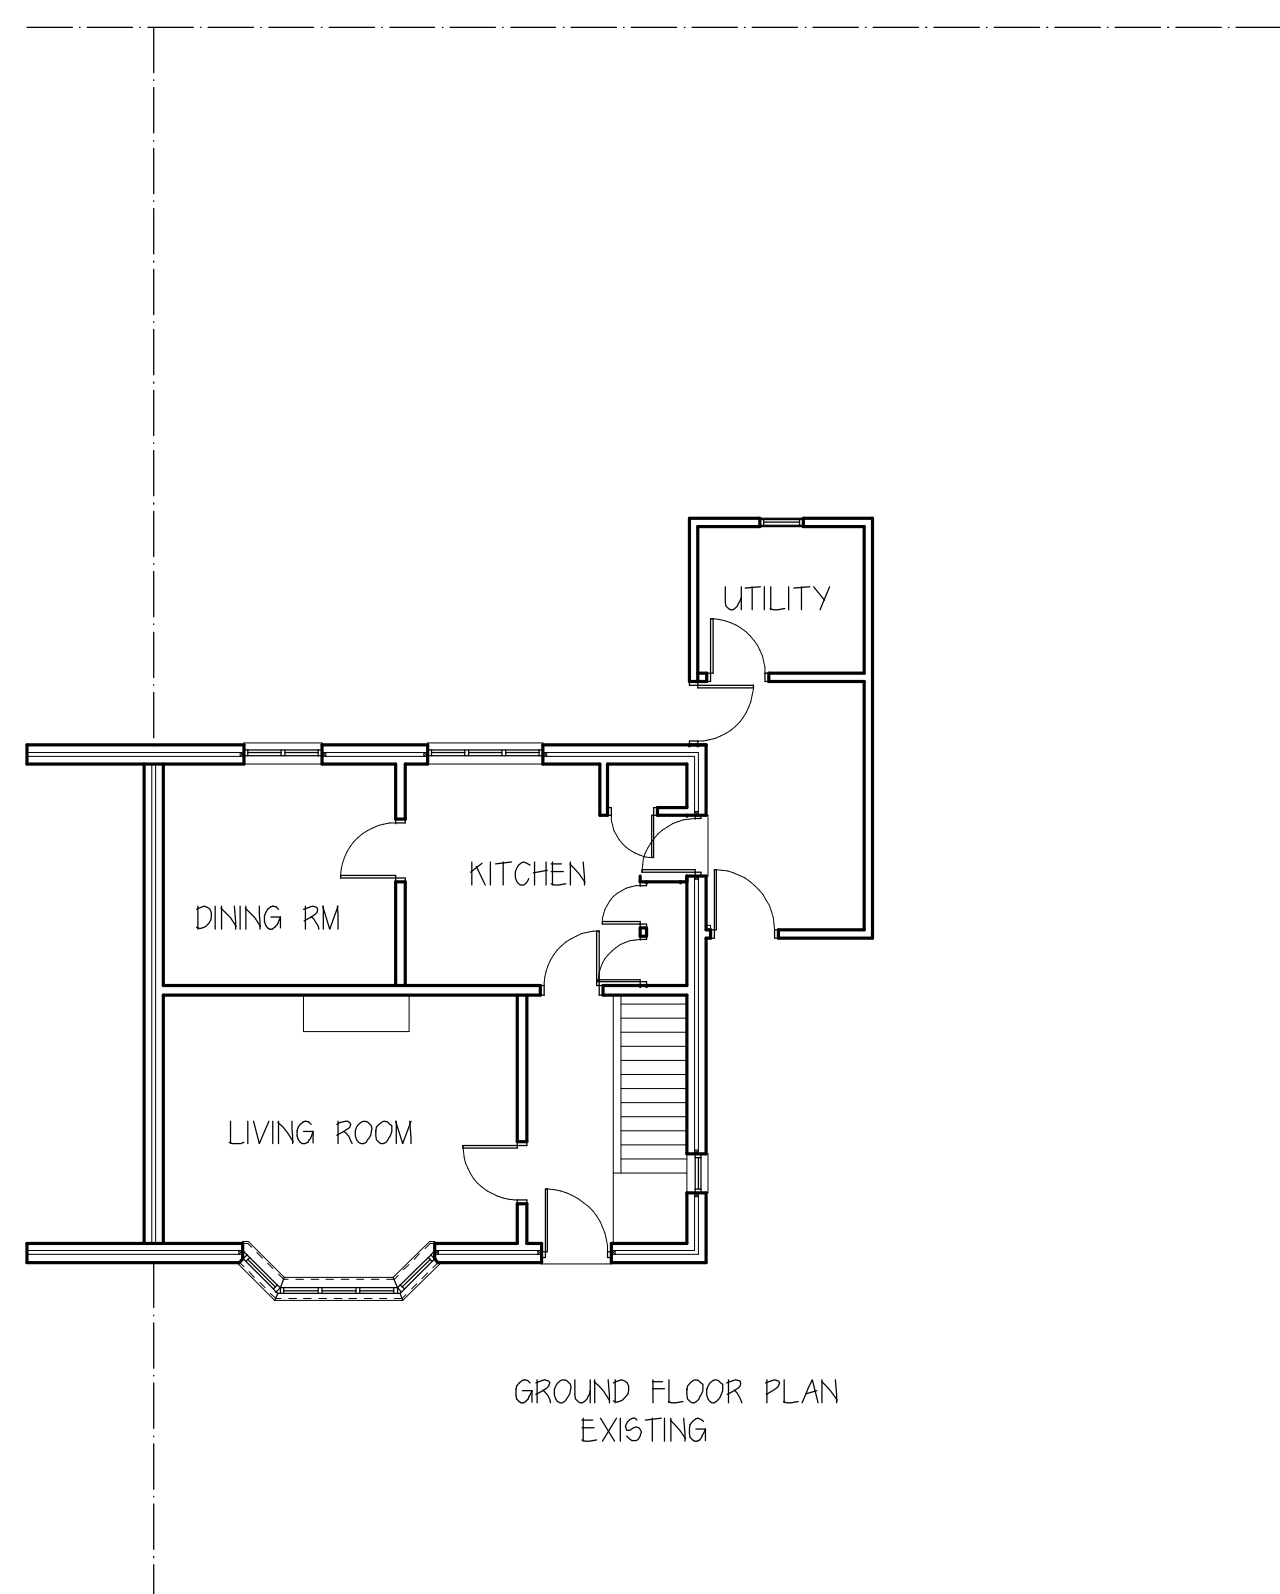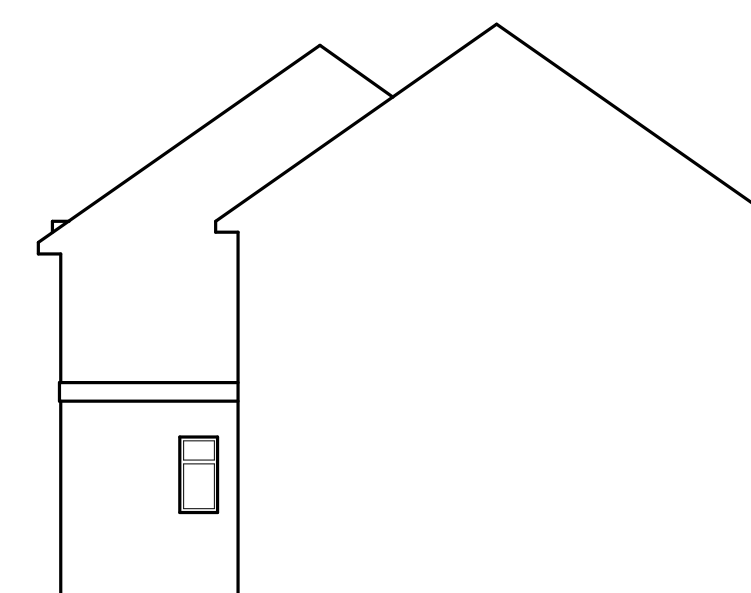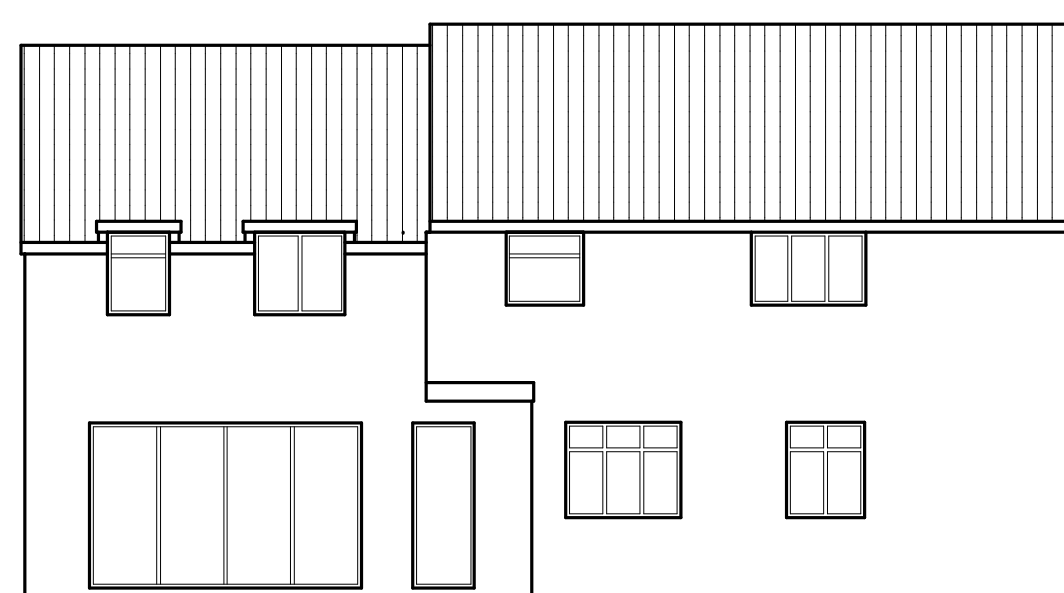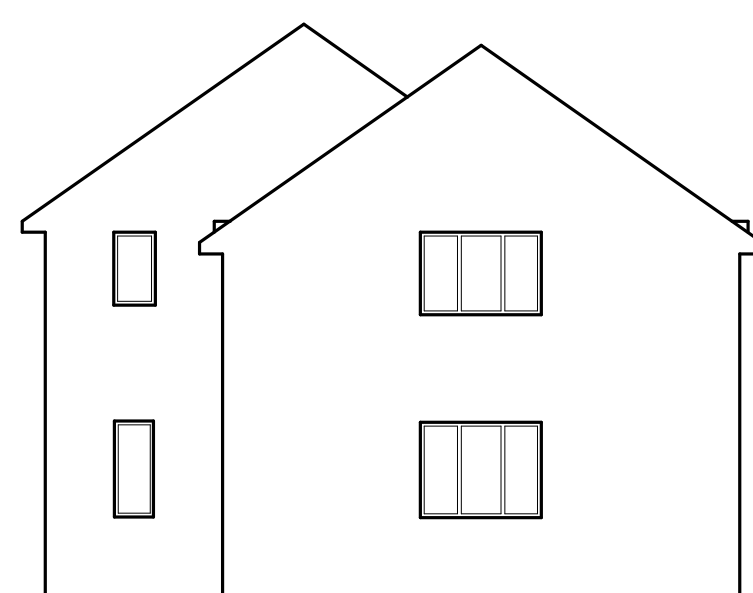


GROUND FLOOR PLAN
EXISTING

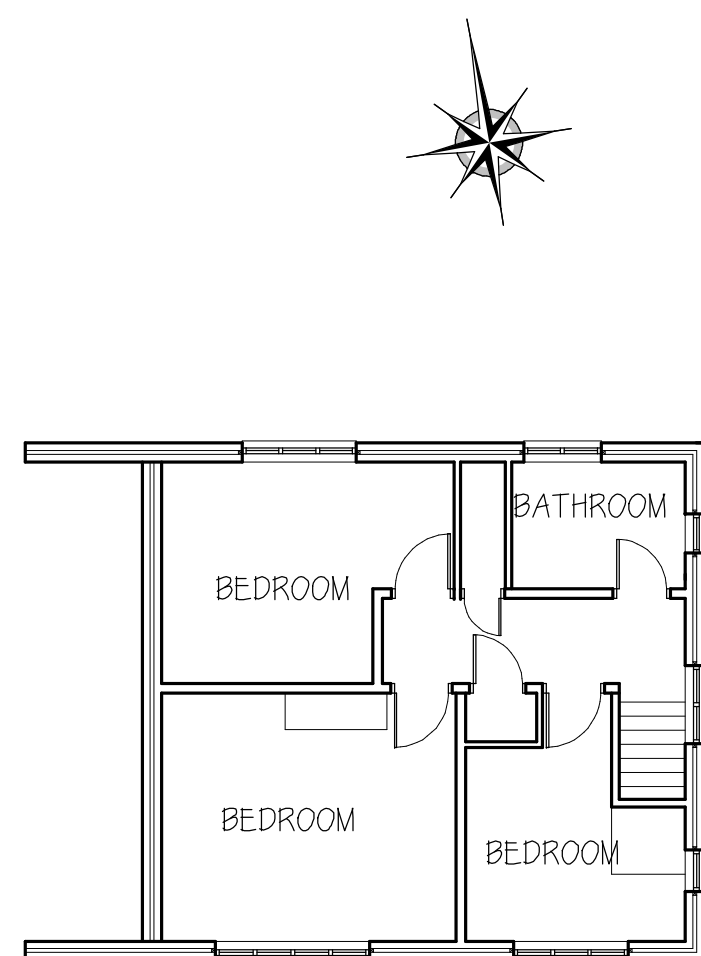

FIRST FLOOR PLAN
EXISTING

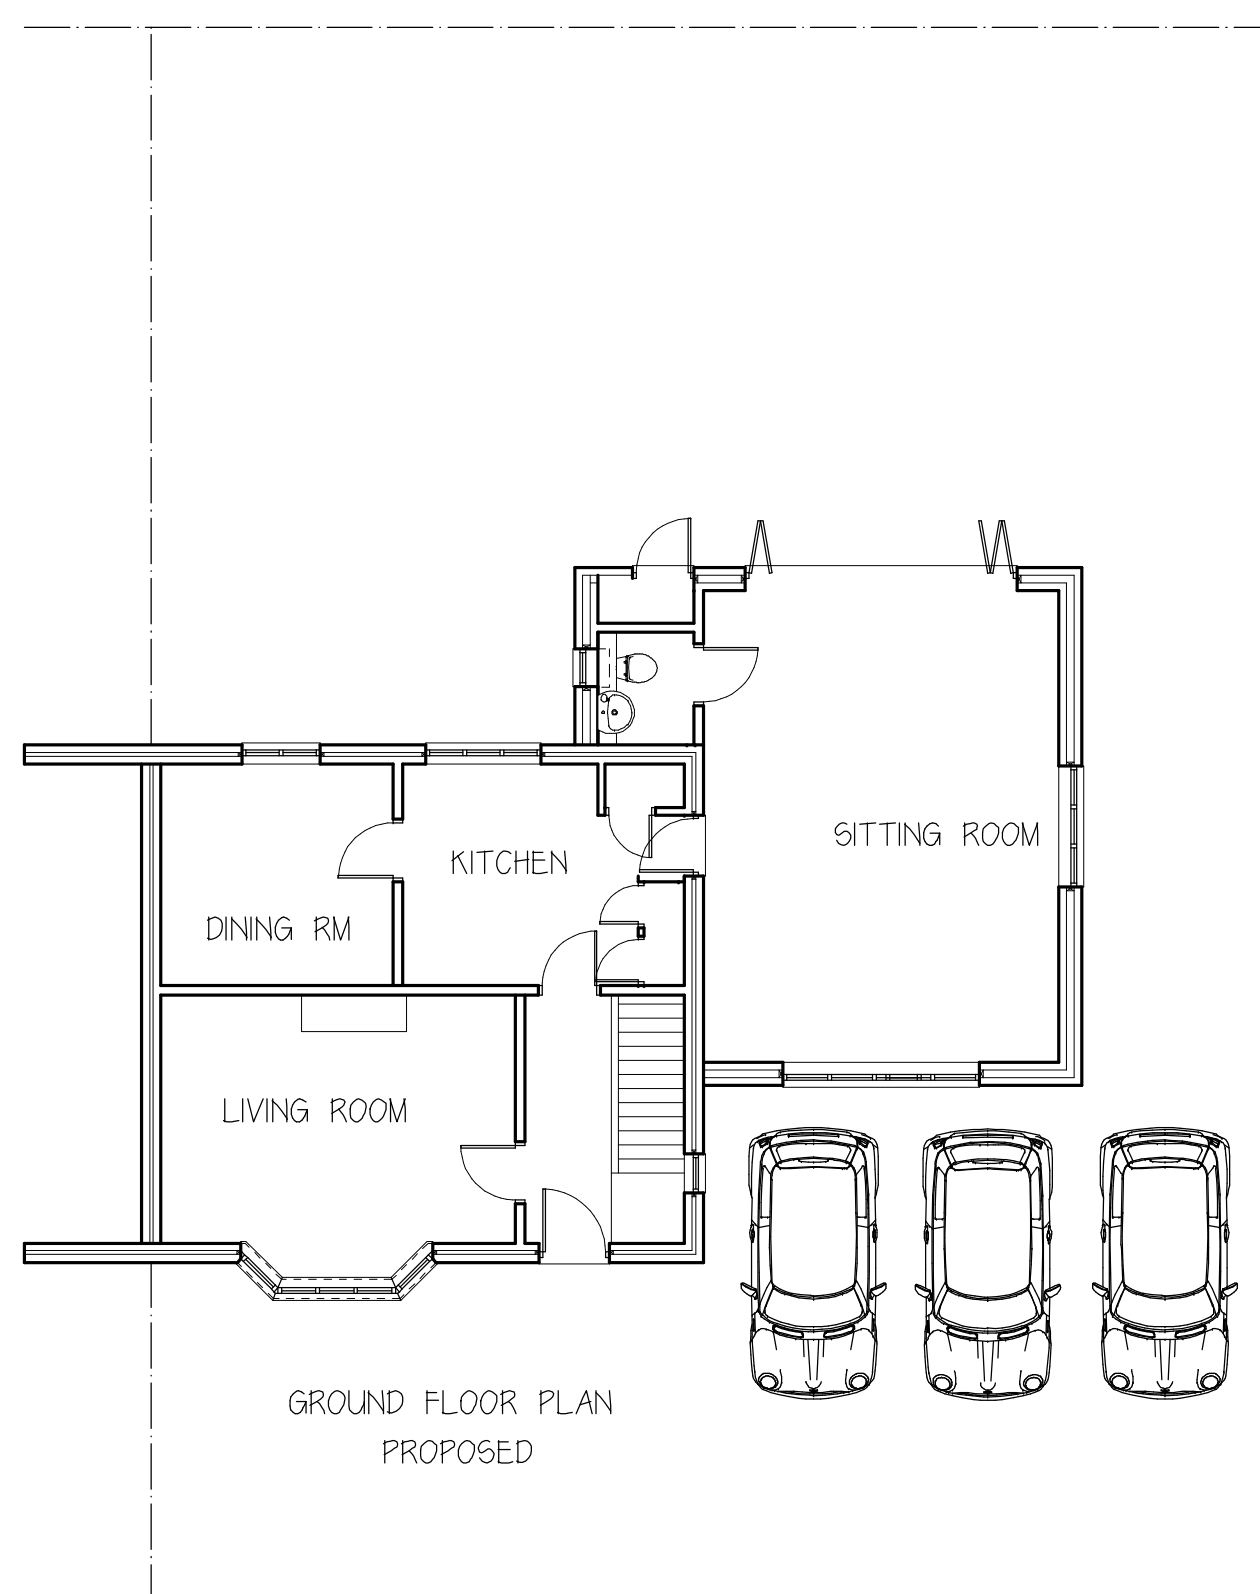

GROUND FLOOR PLAN
PROPOSED

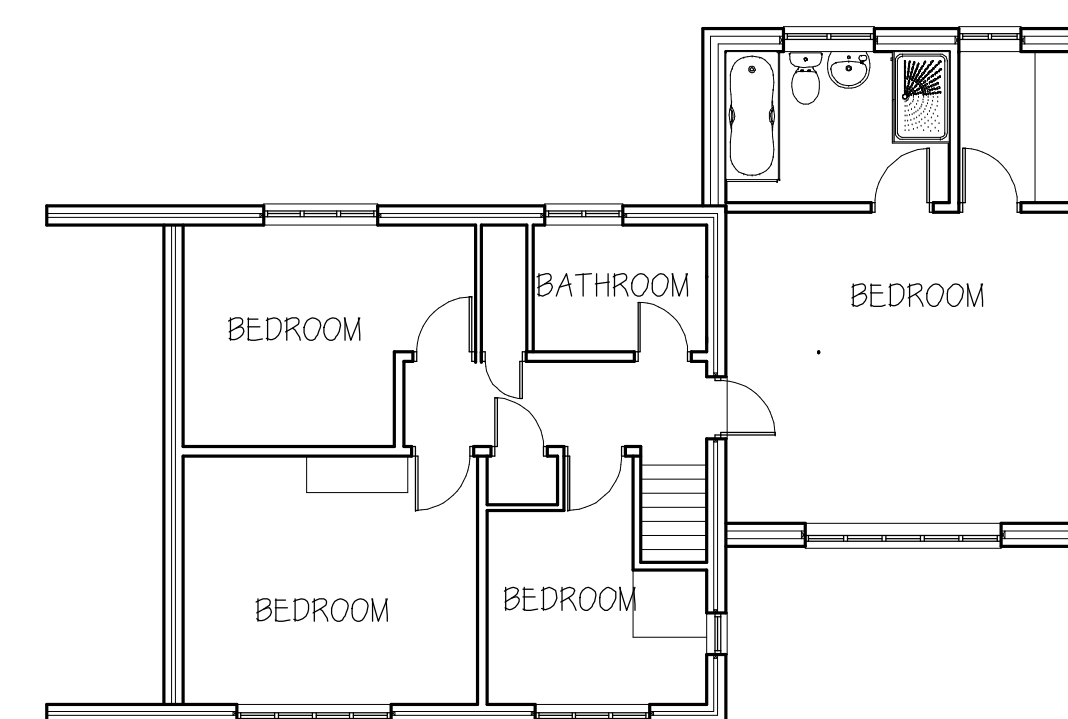

FIRST FLOOR PLAN
PROPOSED

STEPHEN BROMLEY ASSOCIATES
5 WEST ST SHOREHAM BY SEA
WEST SUSSEX

PROPOSED EXTENSION

AT SCALE 1:100 @ A1

35 ROWNHAMS ROAD
LEIGH PARK

Drawing no 11380-1b