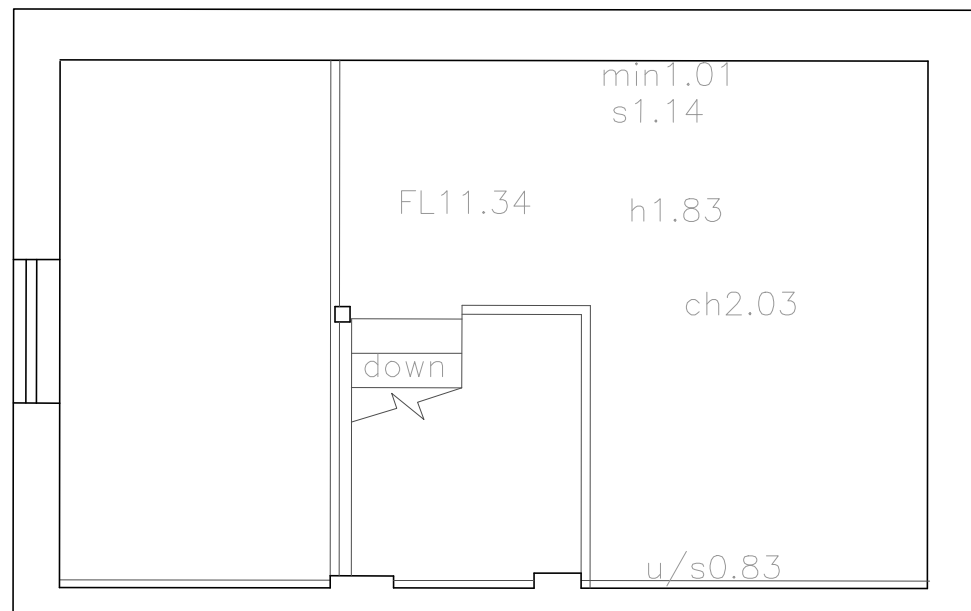
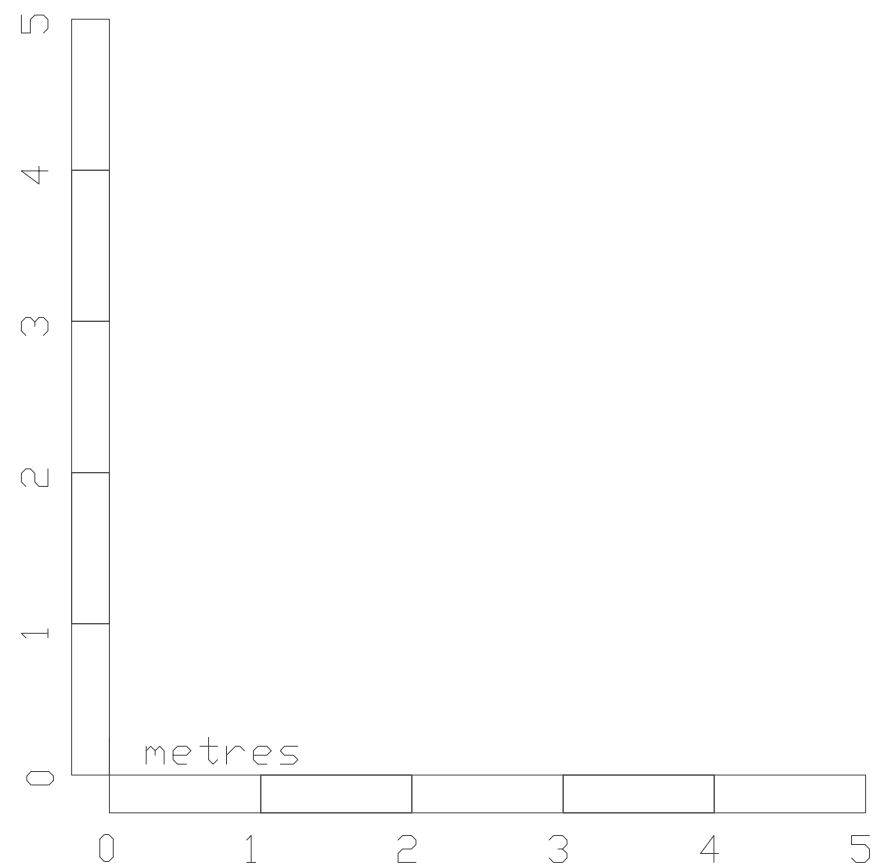
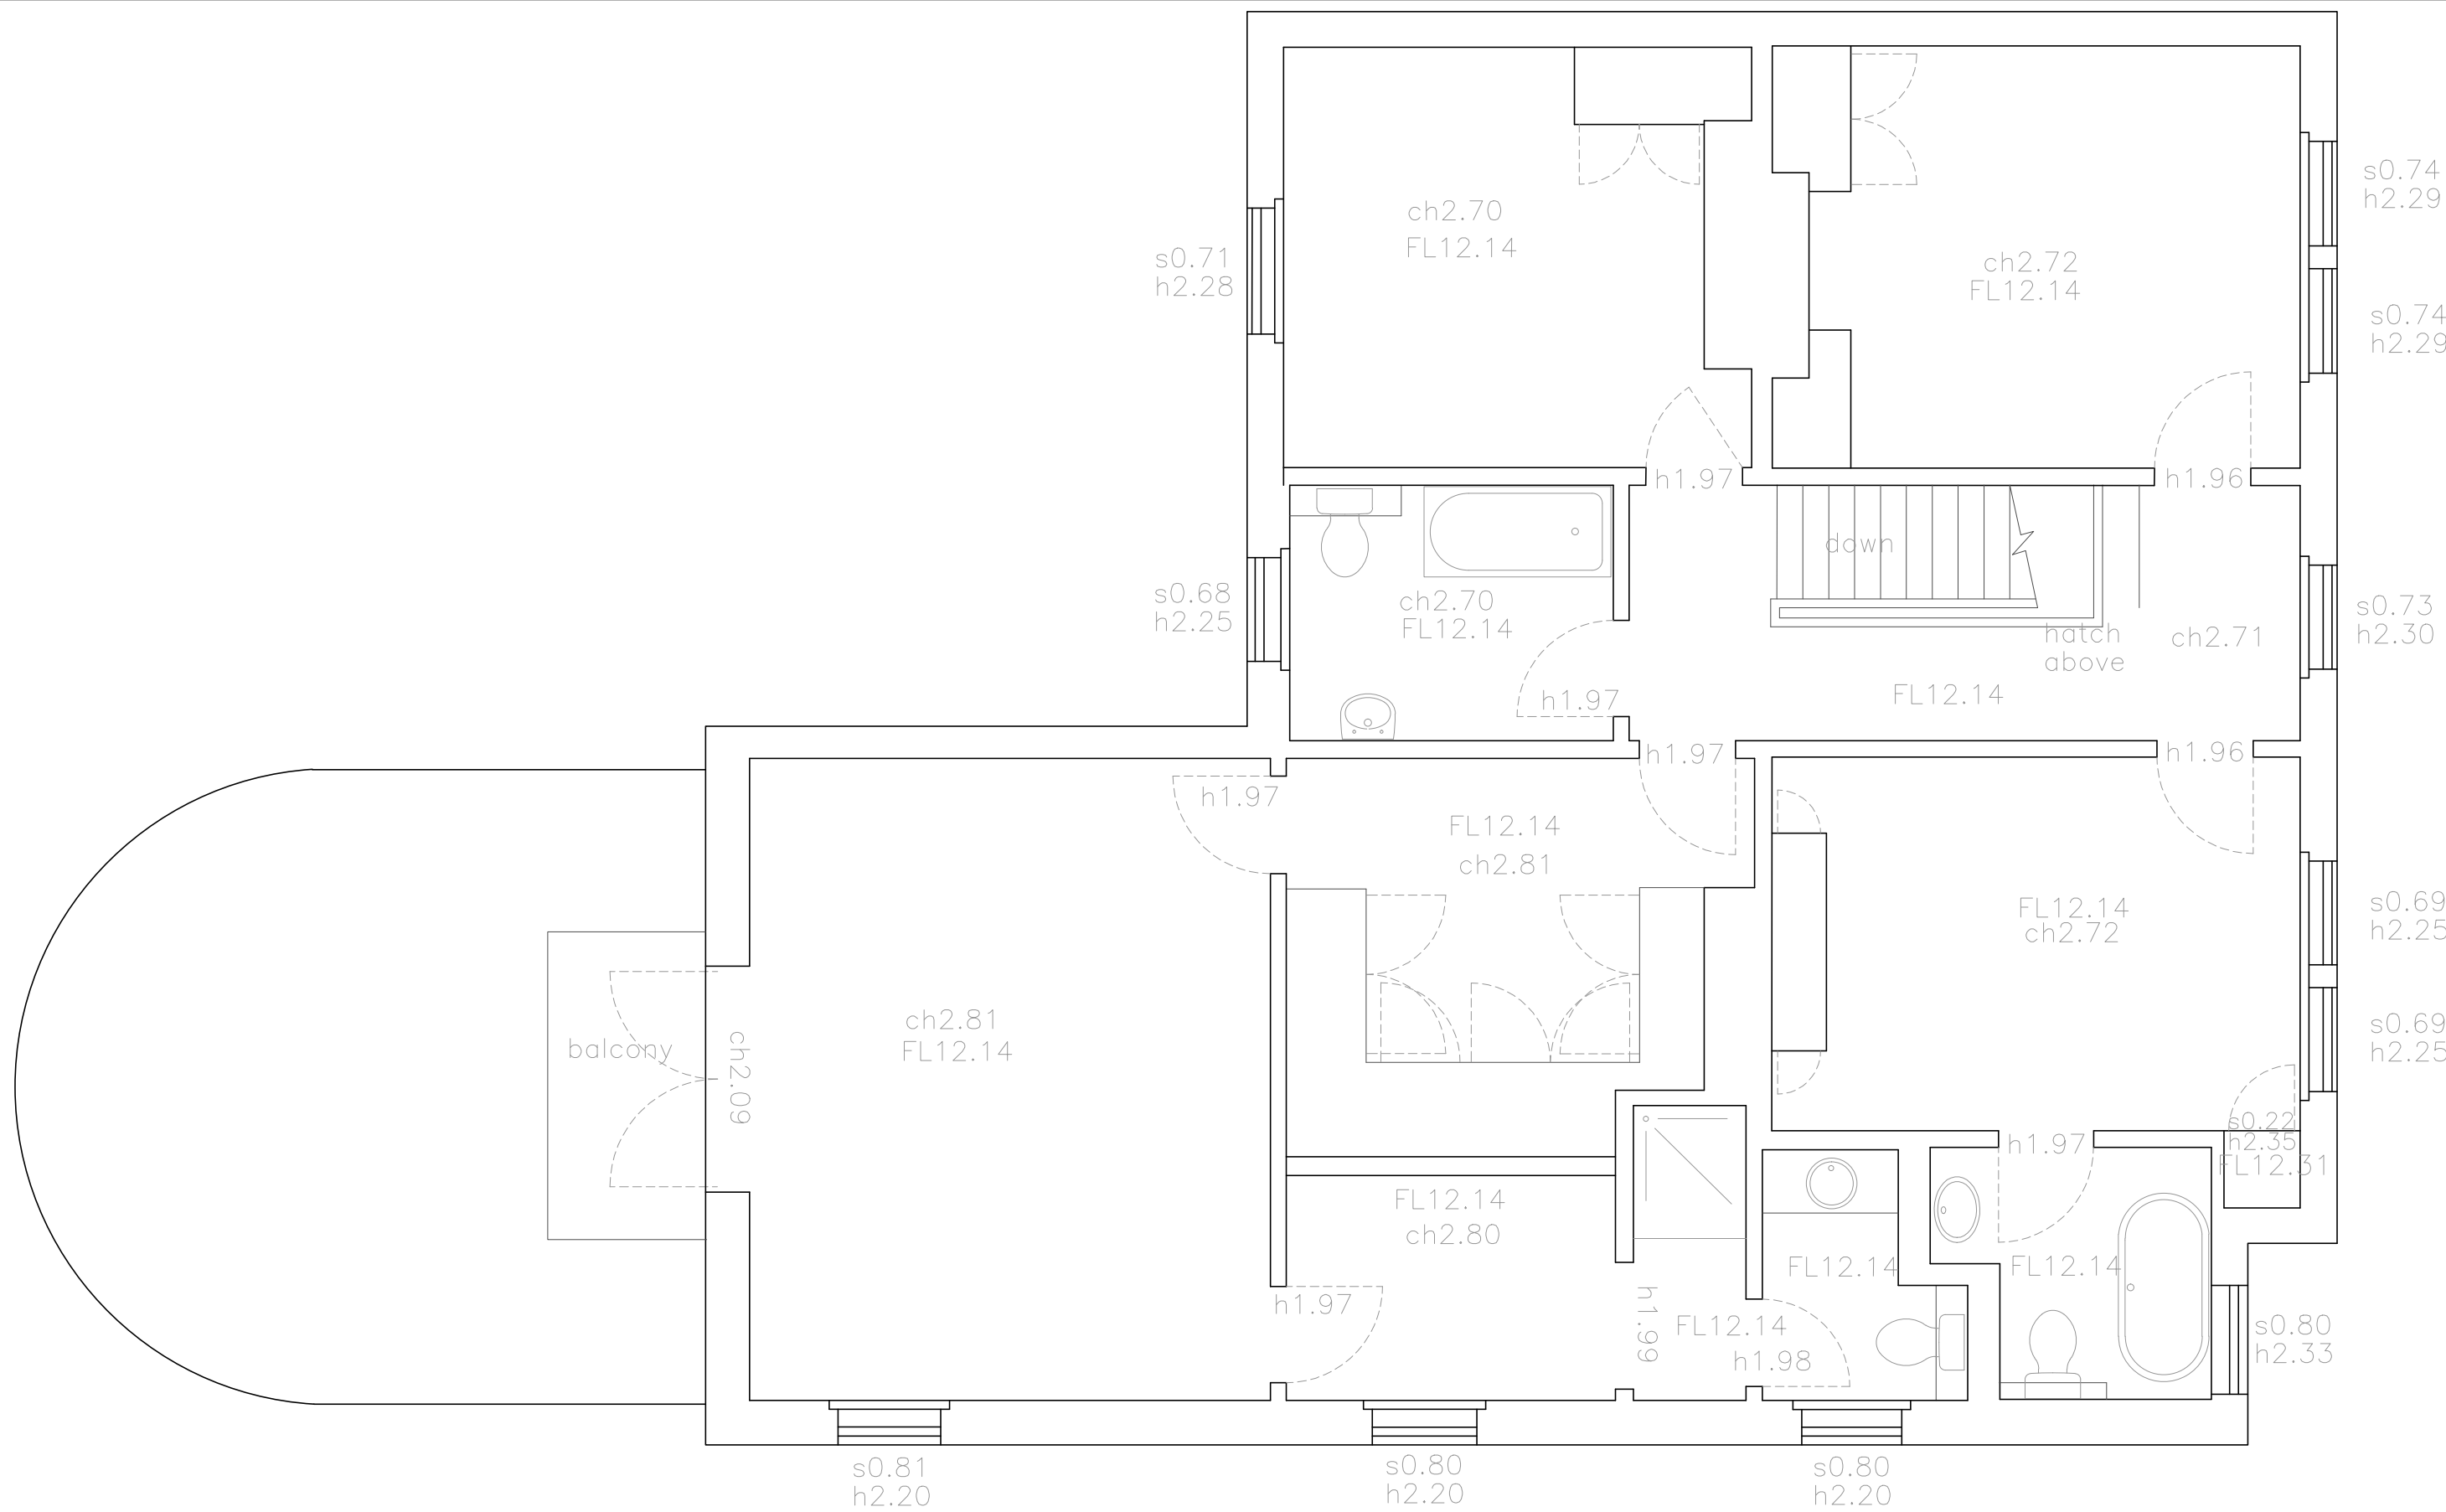


Draft

AR DESIGN STUDIO LTD
CALPE HOUSE
LITTLE MINSTER ST
WINCHESTER
SO23 9HB

T. 01962 864545
E. INFO@ARDESIGNSTUDIO.CO.UK
WWW.ARDESIGNSTUDIO.CO.UK

Copyright: All rights reserved. This drawing and design must not be reproduced without permission. Dimensions are in millimetres unless specified. Only written dimensions to be worked from. Do not scale from this drawing.				
Job title Westbourne Avenue				
Drawing title Existing First Floor Plan				
Status Lawful Development				
Drawn by AB	Checked by -	Date 11/18	Scale at A3 -	Scale at A2 1:50
Job No. 745	Dwg No. P006	Revision -		