



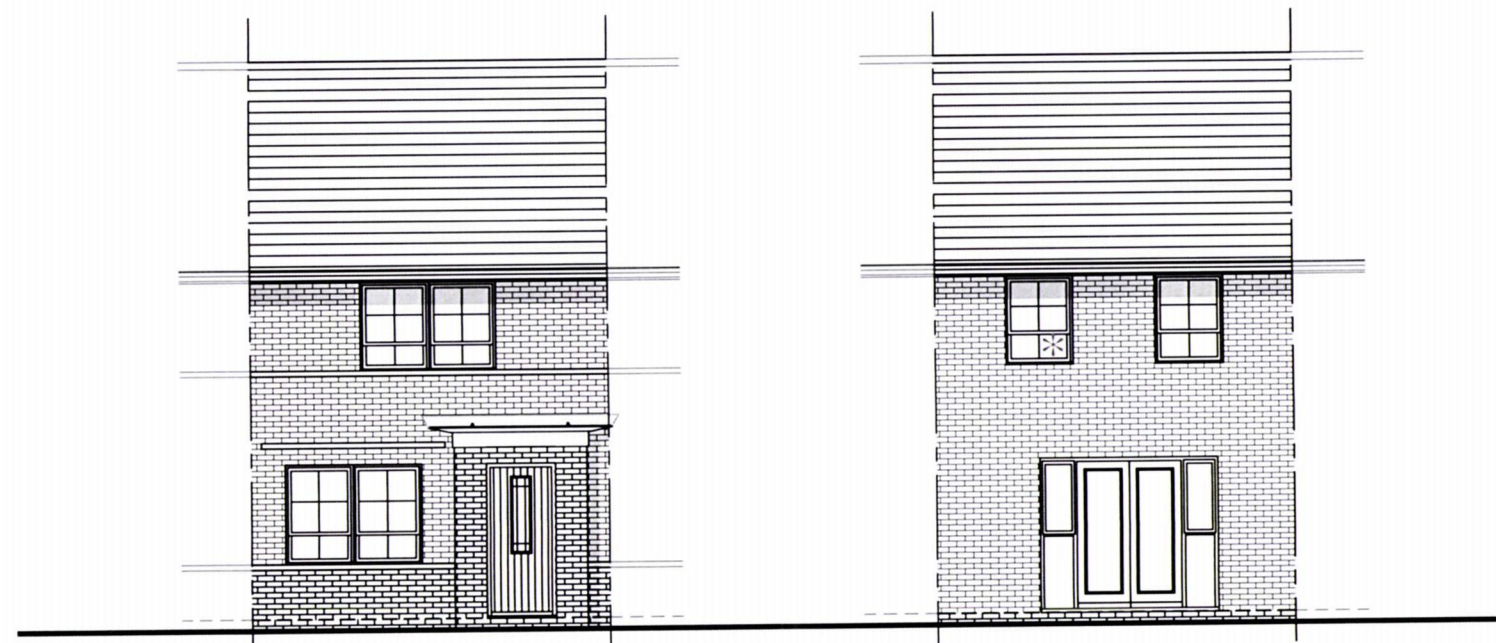

FRONT ELEVATION

REAR ELEVATION

* Obscure Glazed Windows

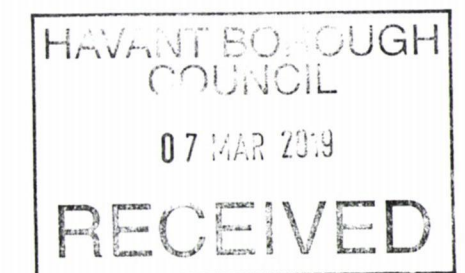

PLOTS 66 (AS) & 121 (AS)

2 BED (4 PERSON)
HOUSE
2.0 STOREY
679 SqFt

Project
HAVANT ROAD,
EMSWORTH
Title:
ROSEBERRY
ELEVATIONS

Drawn by: RKDB Checked by: MAH

Scale @ A3:



Scale 1:100


Date: OCTOBER 2017

Rev	Date	Drawn	Checked
A	05.03.18	KM	MAH

AMENDED TO CLIENTS COMMENTS

Drg No: CB_15_105_RO_E02 Rev: A

Client:

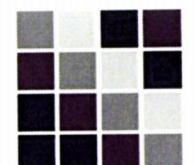

COOPERBAILLIE