




Proposed West Elevation
1:50




Proposed South Elevation
1:50




Proposed East Elevation
1:50

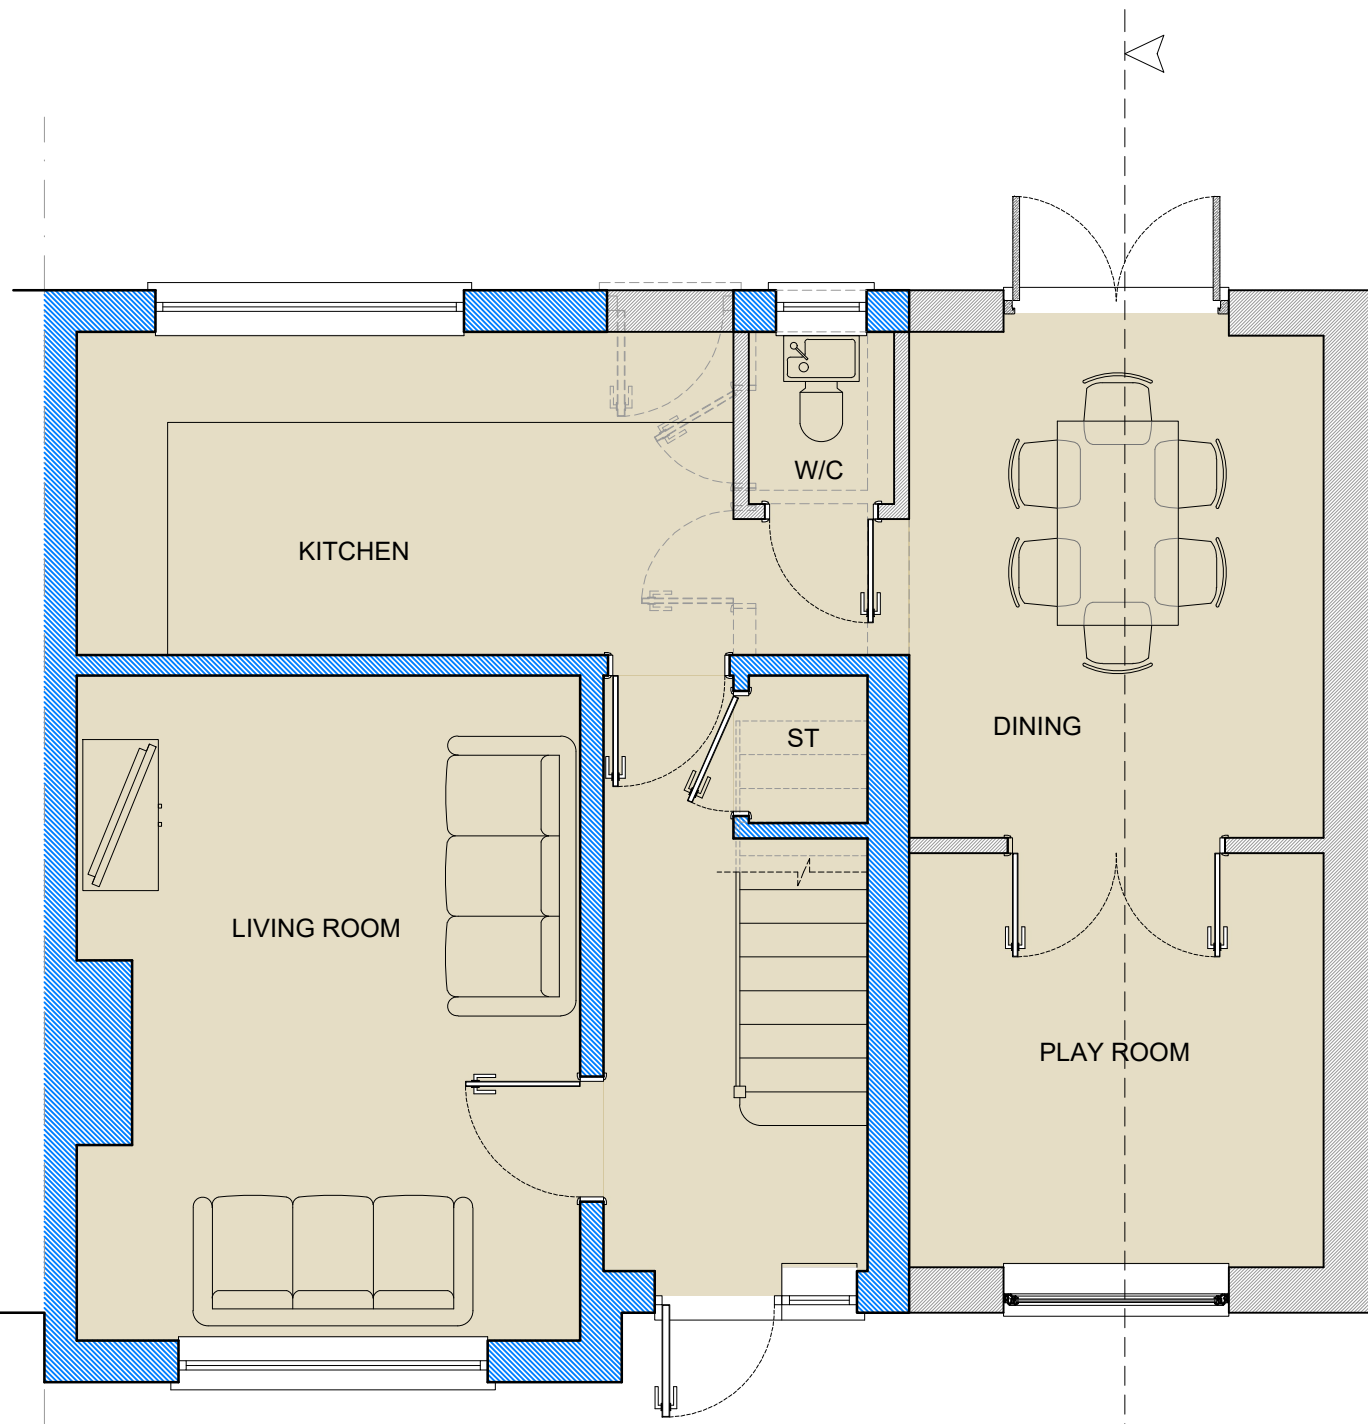

Proposed Ground Floor Plan
1:50

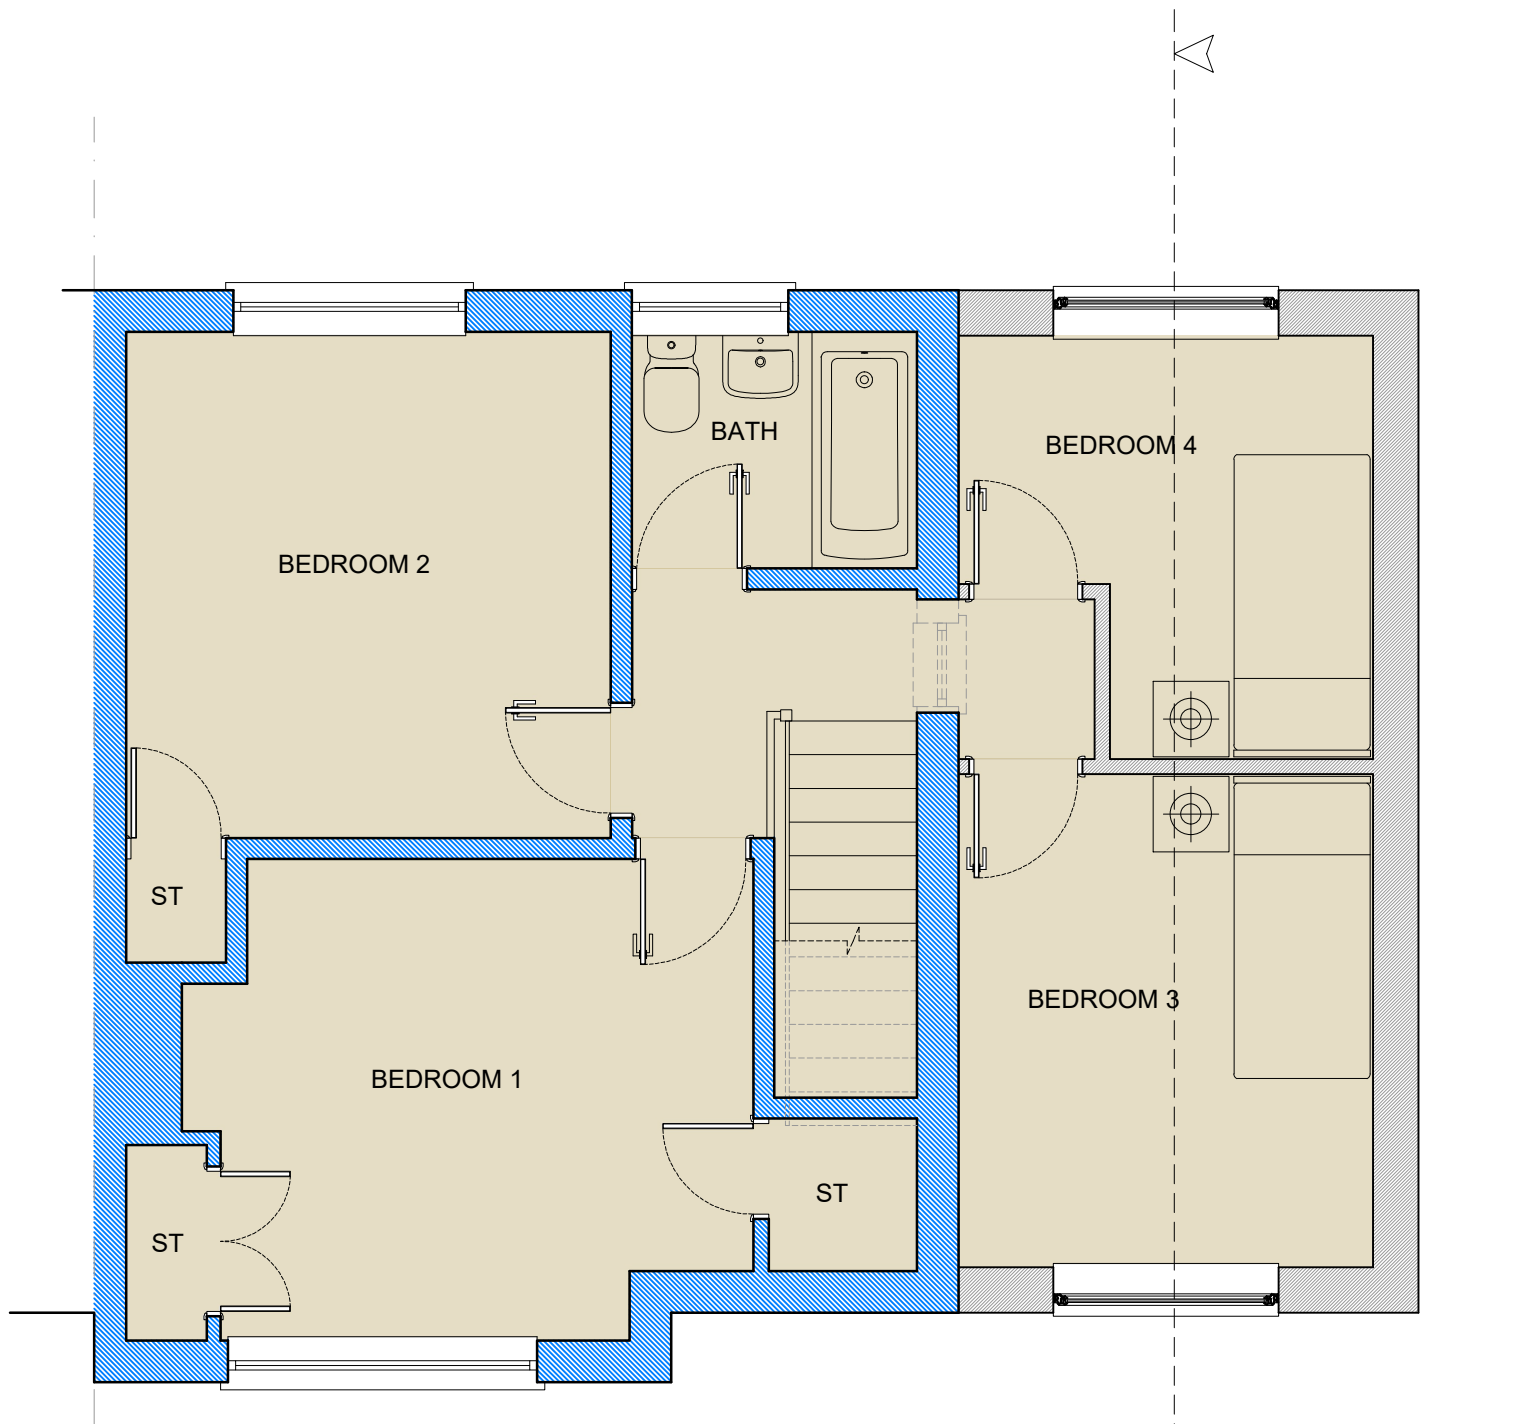


Proposed First Floor Plan
1:50

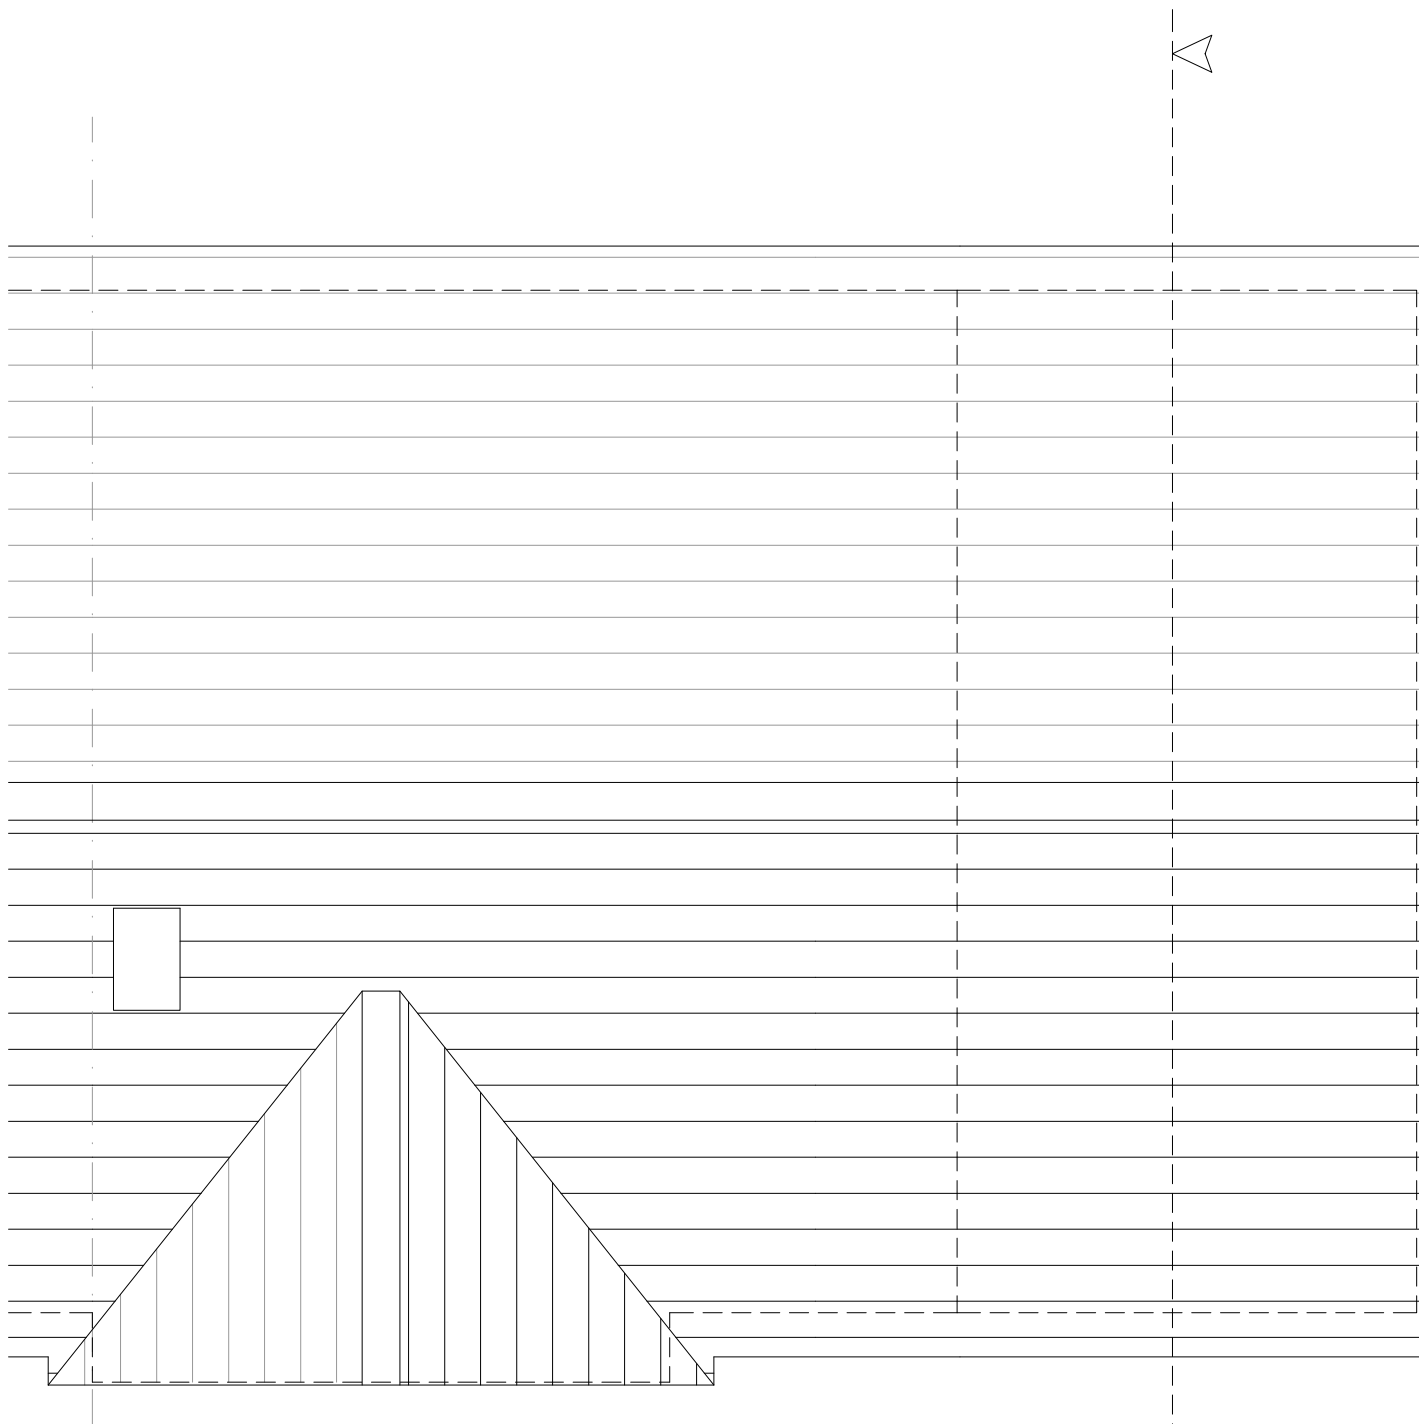

Proposed Roof Plan
1:50

notes: Areas Hatched Blue = Existing Structure

revisions: A | 17.05.2019 | SCR | Amended to reflect clients comments
B | 21.05.2019 | SCR | Amended to reflect clients comments
C | 17.07.2019 | SCR | Amended to reflect clients comments

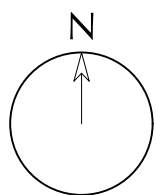

NOTE: The contractor is responsible for checking all site dimensions and levels. These should be checked prior to the ordering of any components and before the commencement of the works. All discrepancies should be brought to the attention of the Contract Administrator

Steve
63 Redbridge Grove
Bedhampton

drawing information

title:

Proposed Plans & Elevations

status:

Preliminary

date:

May 2019

scale:

1:50@A1

drawn:

SCR

chk'd:

GR

job:

1082

dwg:

1203

rev:

C

R&R DESIGN
STUDIO LTD