


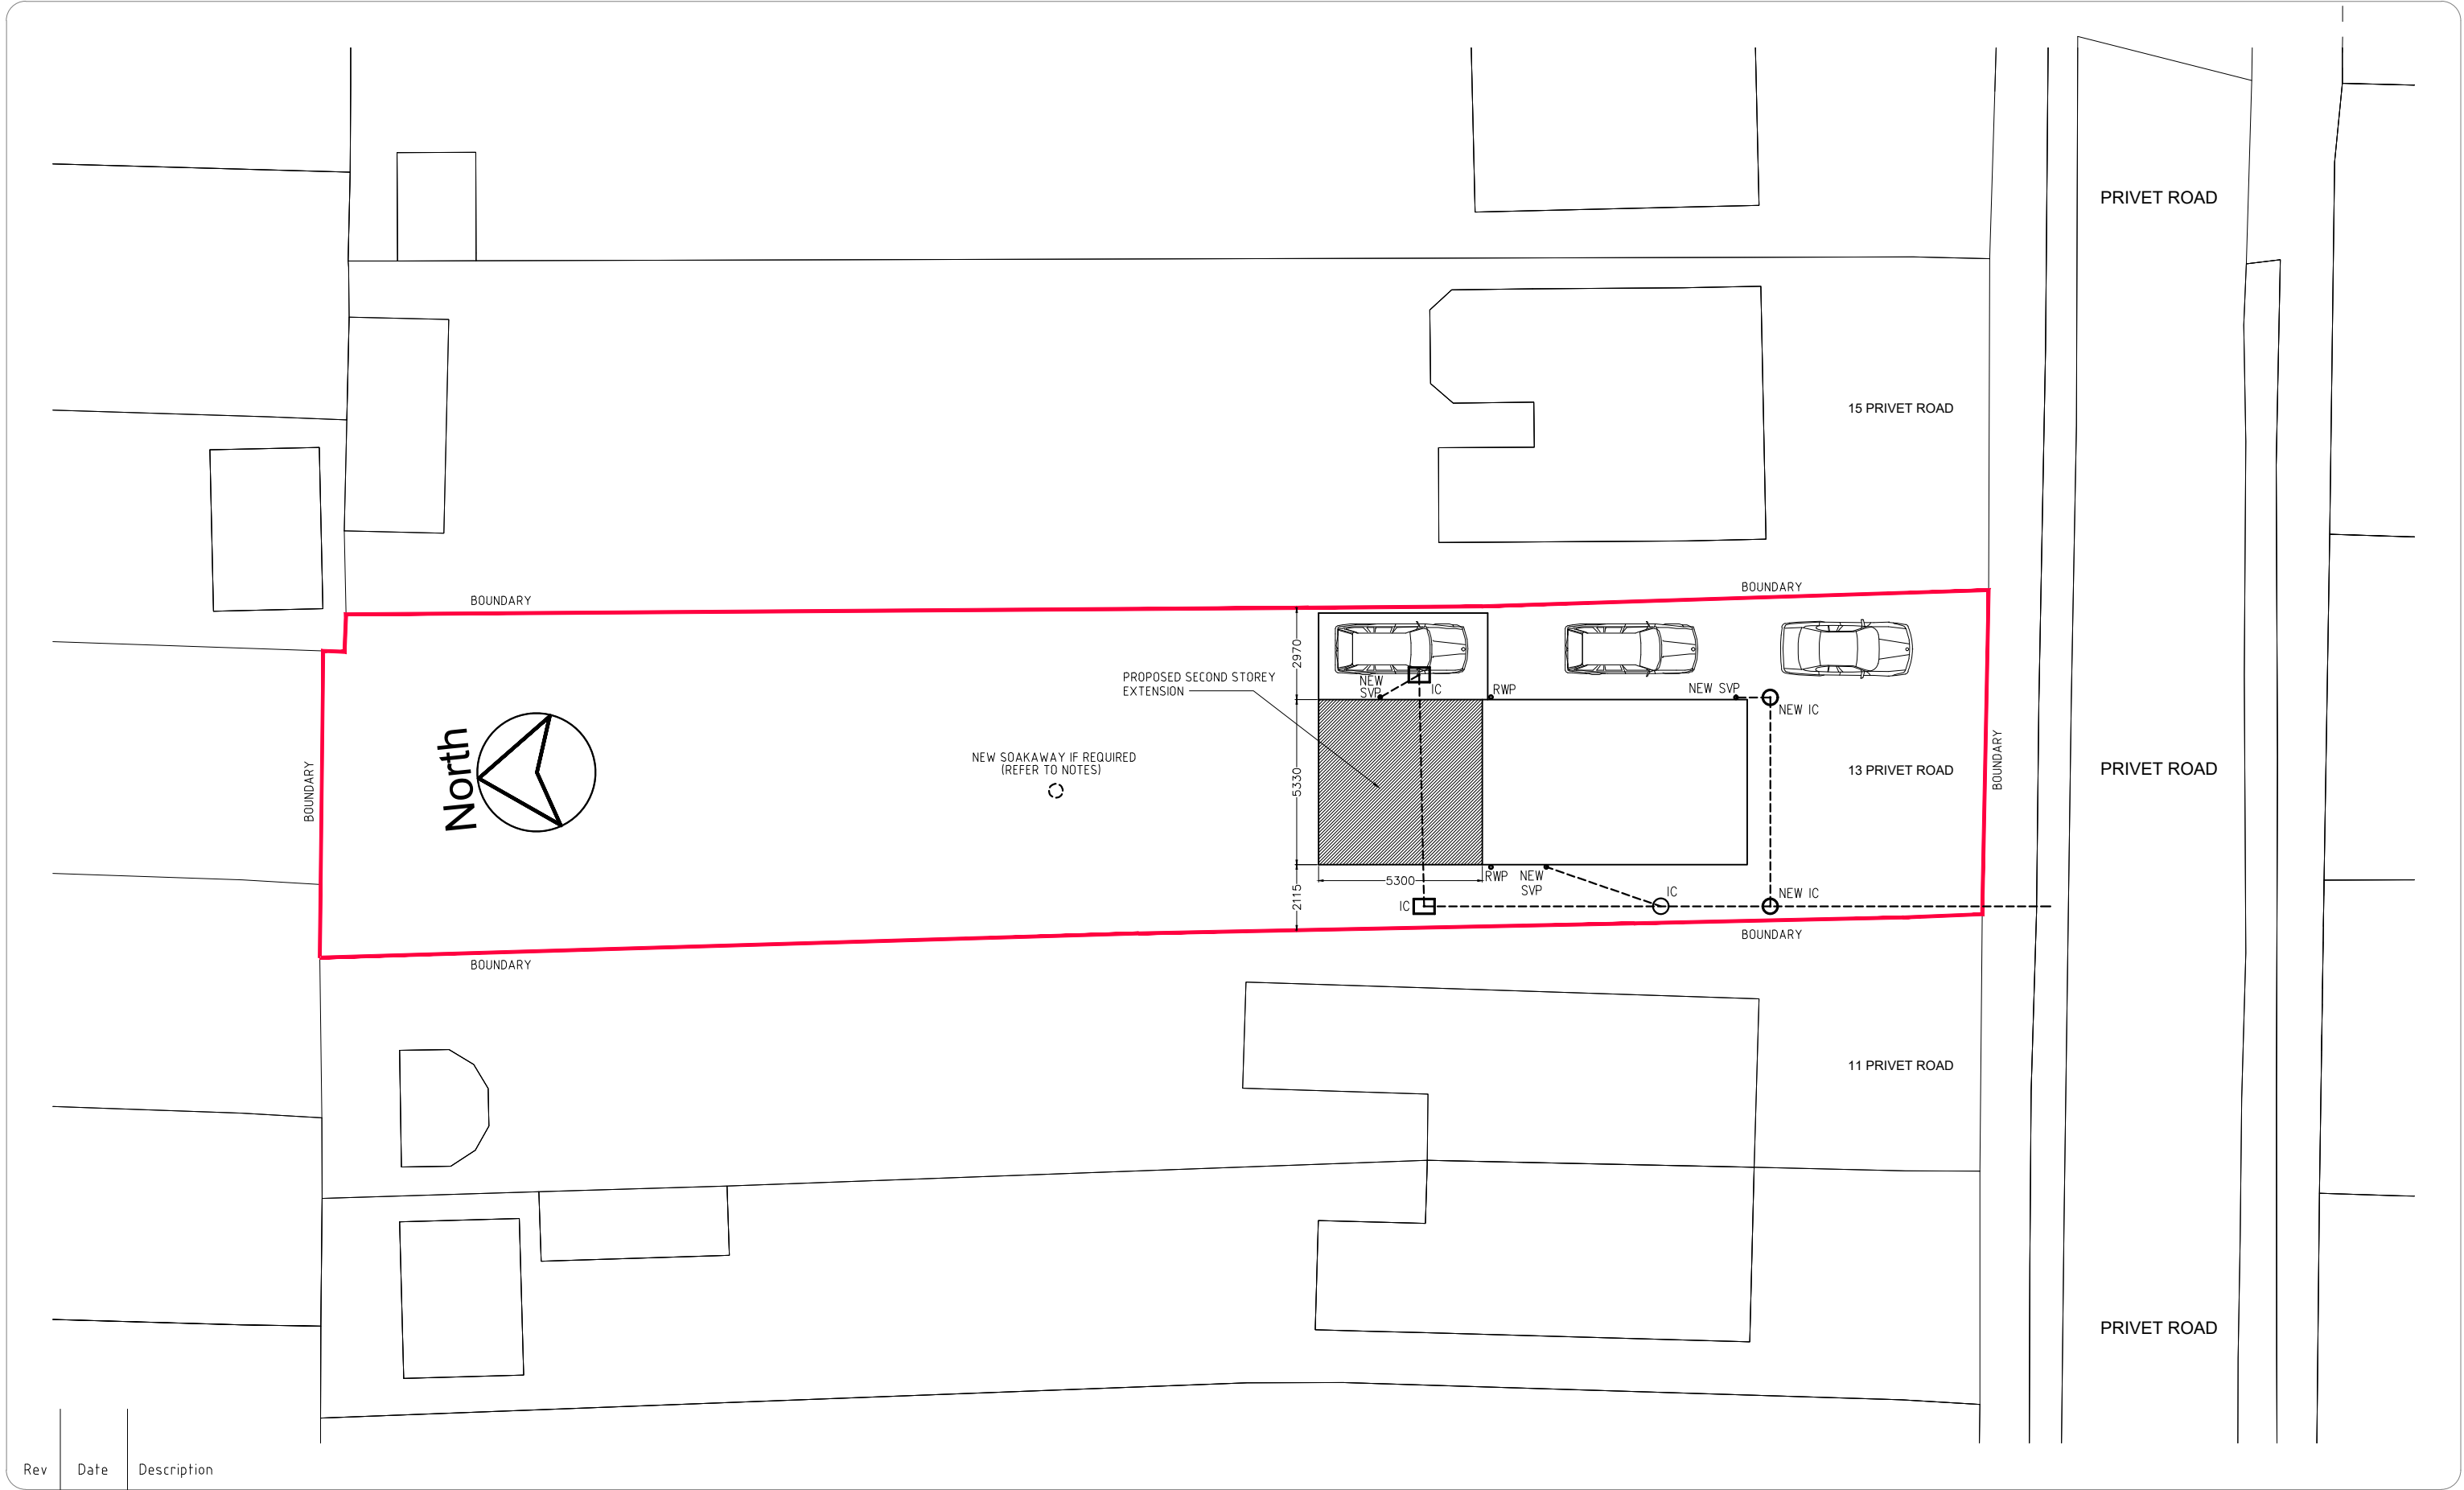

Rev	Date	Description

This drawing is intended for Planning & Building Regulation applications only & is not a detailed working drawing. Building works not to commence until the necessary Planning & Building control approvals have been granted. Contractors, subcontractors & suppliers are to check all relevant dimensions, site & building levels before commencing any shop drawings, fabrications, or building works. Any discrepancies found in dimensions or levels to be reported to MARTECH Ltd thus enabling further checks to be carried out. Methods of construction & materials used are the responsibility of the building contractor assigned to the project.

All new works to be carried out in accordance with Building Regs 2010 and all current codes of practice (Drawings subject to revision until fully approved by building control)

A3
SHEET

Measurements shown are in millimeters
PAPER SIZE A3 - SCALE 1:100
0.00 m 1.00 m 2.00 m 3.00 m 4.00 m 5.00 m

A3
SHEET

PAPER SIZE A3 - SCALE 1:50
0.00 m 1.00 m 2.00 m 3.00 m 4.00 m

Drawing Title SITE PLAN		Client Mr & Mrs P Rabbetts	
PAPER SIZE A3 - SCALE 1:200 0m 1m 2m 3m 4m 5m		Home Address 13 Privet Road Waterlooville Portsmouth Hants PO7 5HJ	Site Address 13 Privet Road Waterlooville Portsmouth Hants PO7 5HJ
Scale As Shown	Date January 2019	Rev 0	
Project Number 1819-109	Drawing Number 02		

MARTECH
BUILDING DESIGN Ltd
& CAD Draughting Services

Terry Marston
Project Designer

Tele/Fax: 01489 894702
Mobile: 07443 016959
Email: martech@talktalk.net