


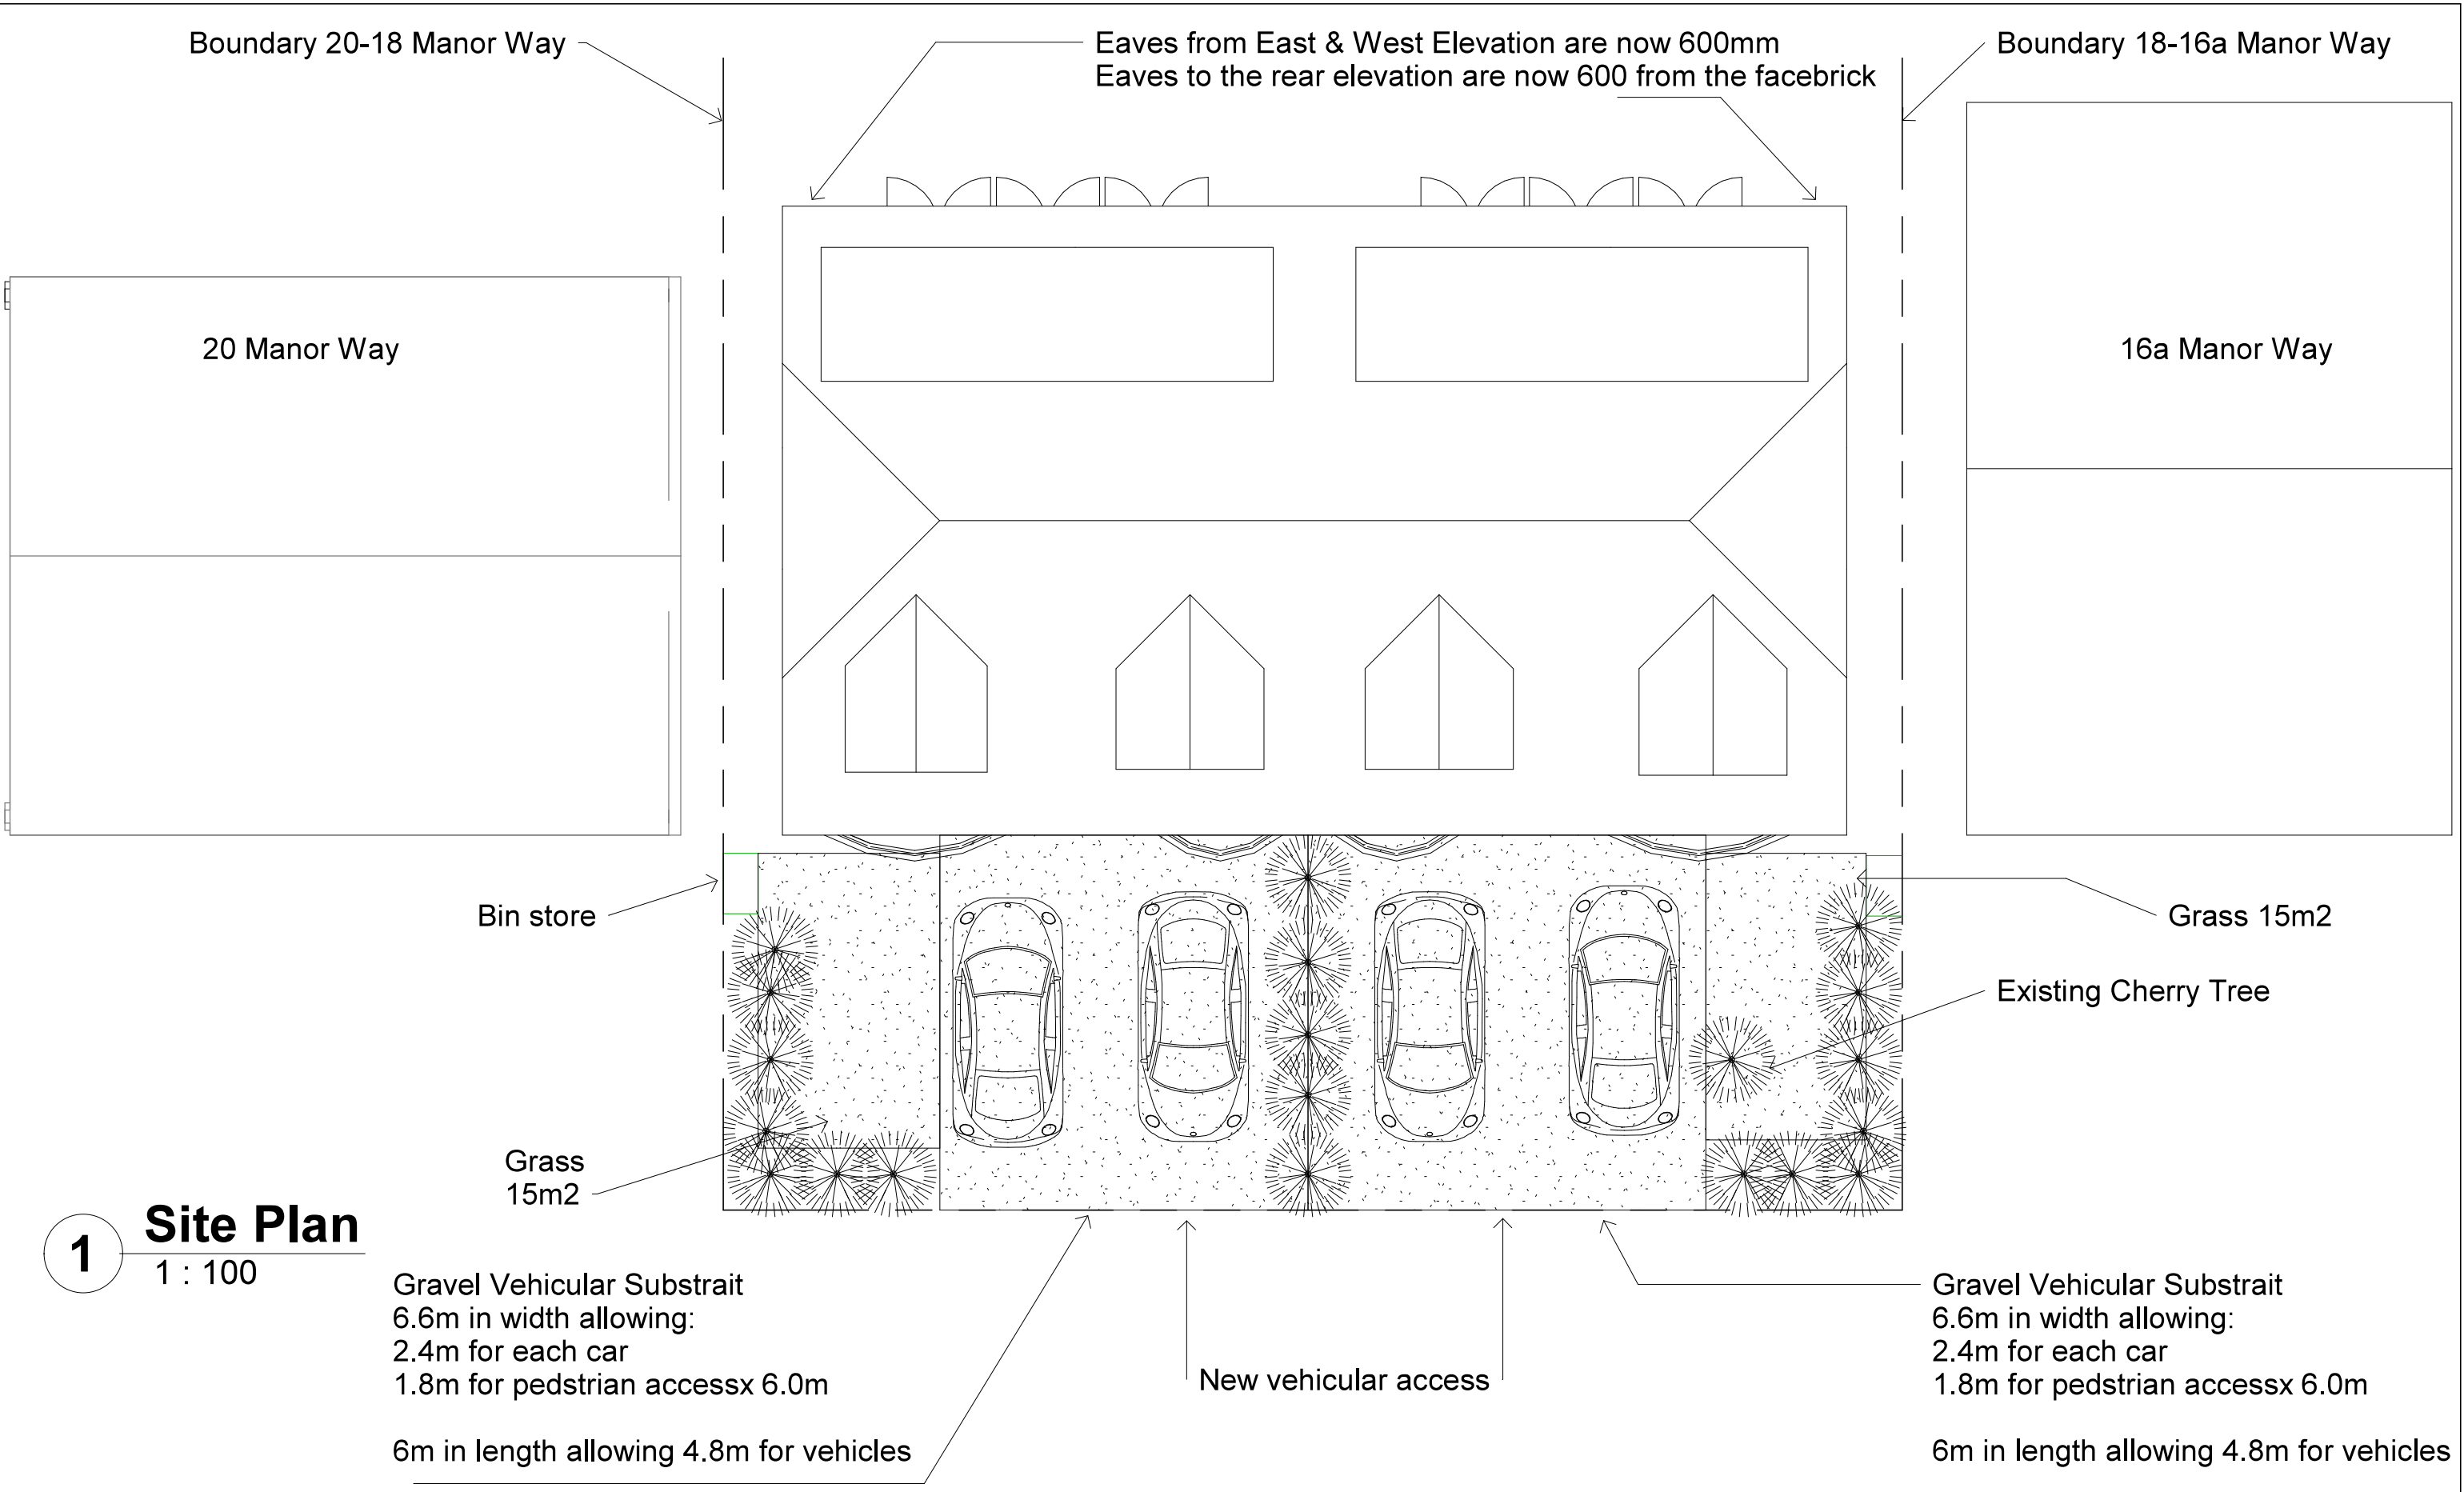

1 Site Plan
1 : 100



	PROJECT		CLIENT		
	18 Manor Way PO11 9JH		Super Excel Investments		
	SHEET		Date	Issue Date	Scale (@ A3) 1 : 100
	Site Plan		Drawn by SW	DRAWING NUMBER	
			Checked by SR	A104	
					REV