



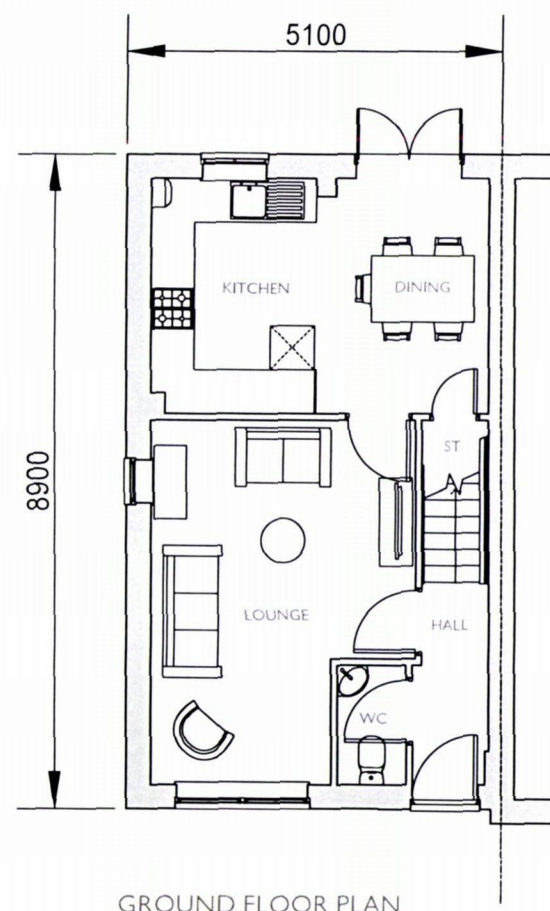


GROUND FLOOR PLAN

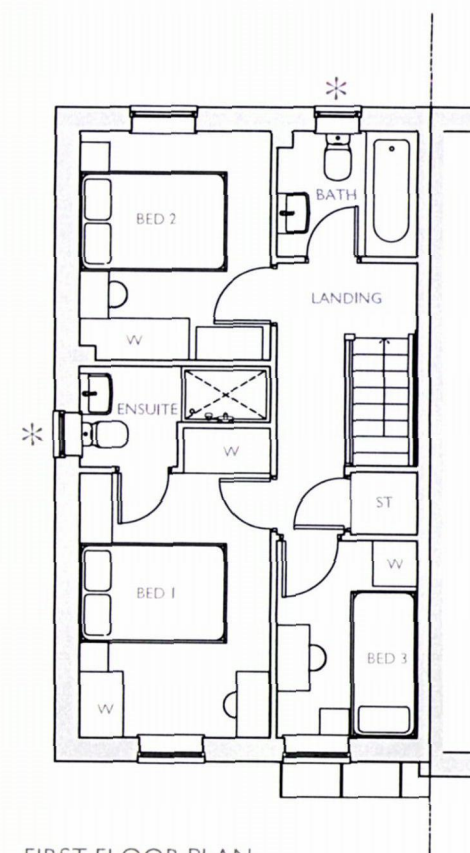

FIRST FLOOR PLAN

* Obscure Glazed Windows

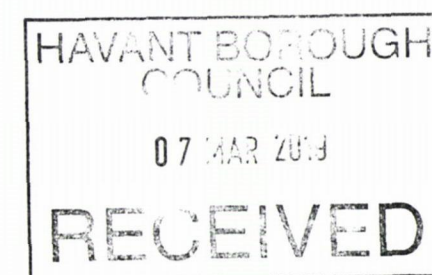

PLOTS 18 (AS), 23 (OPP), 63 (OPP),
133 (OPP) & 142 (AS)


3 BED (5 PERSON)
HOUSE
2.0 STOREY
830 SqFt

Project:
HAVANT ROAD,
EMSWORTH

Title:
MAINDSTONE
FLOOR PLANS

Drawn by: RKDB Checked by: MAH

Scale @ A3:

 

Scale 1:100


Date: OCTOBER 2017

Rev	Date	Drawn	Checked
A	19.02.19	RKDB	MAH

UPDATED TO LATEST WORKING DRAWINGS.

Drg No: CB_I5_I05_MA_P02 Rev: A

Client:

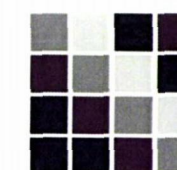

COOPERBAILIE