



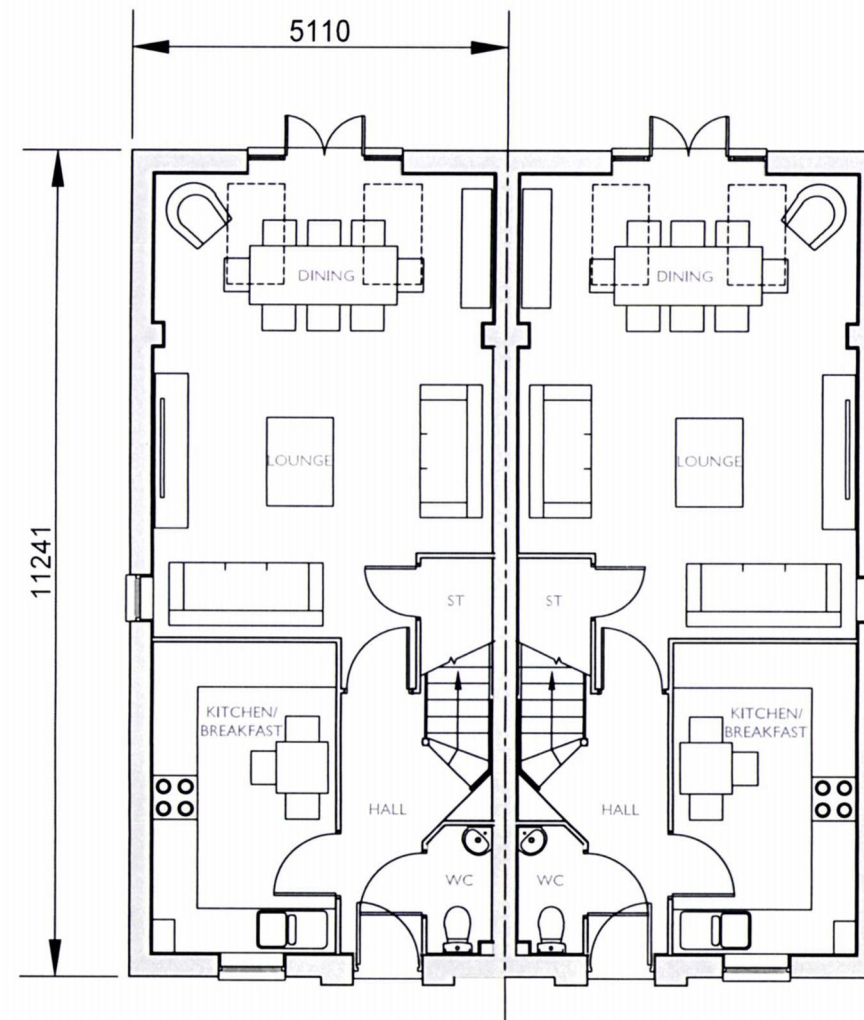

GROUND FLOOR PLAN

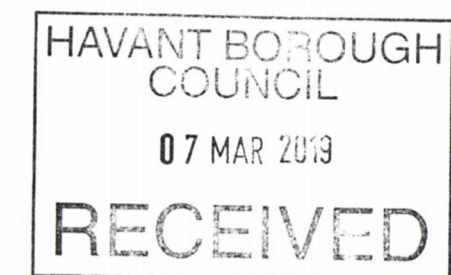

PLOTS 19-20 (AS) & 21-22 (AS)

4 BED (8 PERSON)
HOUSE
2.0 STOREY
1317 SqFt

Project:
HAVANT ROAD,
EMSWORTH

Title:
WOODCROFT
FLOOR PLANS

Drawn by: RKDB Checked by: MAH

Scale @ A3:



Scale 1:100


Date: OCTOBER 2017

Rev	Date	Drawn	Checked
A	12.12.18	MAH	MAH

PLOTS 19-22 RECONFIGURED TO SEMI'S.

Drg No: CB_15_105_WO_P01 Rev: A

Client:

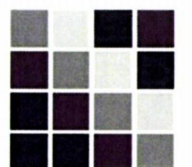

COOPERBAILIE