

1. this drawing is the copyright of PH Design and is not to be reproduced without consent.
 2. the contractor is to check all dimensions and levels before site works commence and/or preparation of workshop drawings.

revision date amendment

garage

GRAVEL DRIVE TO LANGSTONE ROAD

4
ELEVATION

sitting

kitchen

annexe

APPROX 1.1M STONE WALL

FORESHORE

garage

5
ELEVATION
TARMAC

open courtyard

kitchen

dining rm

lobby

sitting

study

utility

3
ELEVATION

the green cottage


existing ground floor plan

SCALE 1:50
WINDOWS & DOORS TIMBER
UNLESS STATED

existing ground floor plan

TOPOGRAPHIC & BUILDING SURVEY
J.BROTHERTON & PARTNERS

scale in metres 1:50

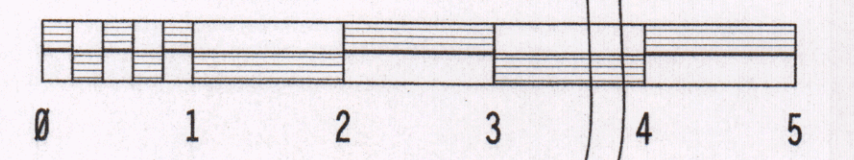

client: Mr & Mrs Monk

project: proposed alterations & additions, The Green Cottage, 23 Langstone High Street PO9 1RY

PH DESIGN

architectural consultants
3 chapel street chichester
w.sussex PO19 1BU
tel: (01243) 781760

project: 18/C04
drawing no: 1
date: April 2018

HAVANT BOROUGH COUNCIL
18 JAN 2019
RECEIVED

