


NOTES:


Dimensions to be checked on site before commencing work. Any discrepancies shall be reported to the architect immediately.

Do not scale from these drawings except for planning purposes. Use figured dimensions only.

Where applicable this drawing is to be read in conjunction with other consultants' drawings.

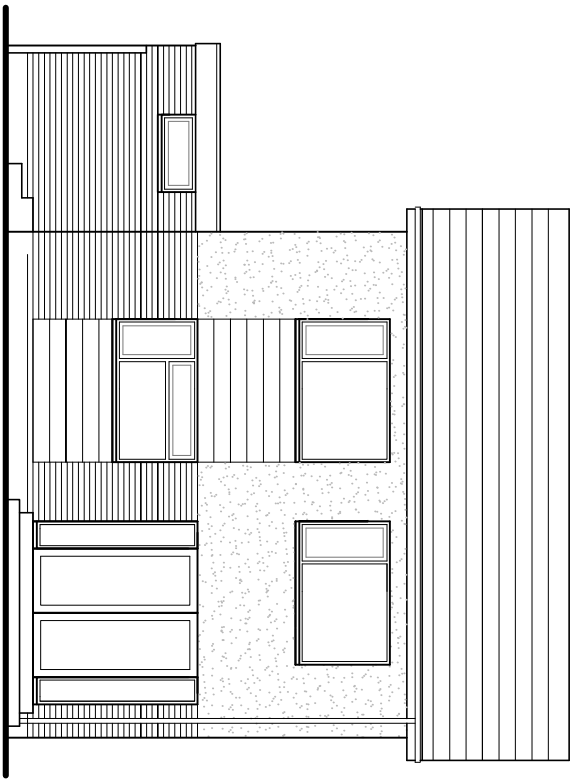


North (rear) elevation

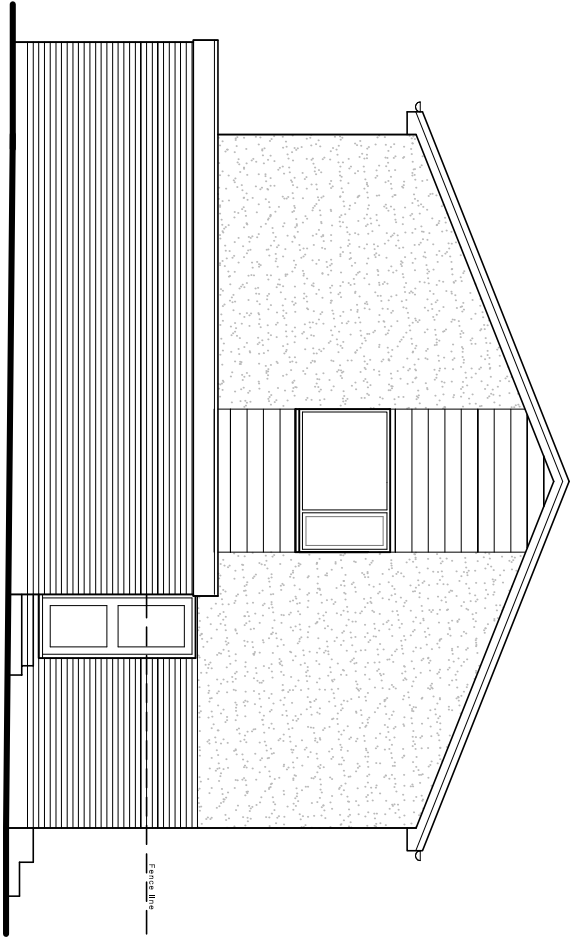

West (side) elevation




South (front) elevation

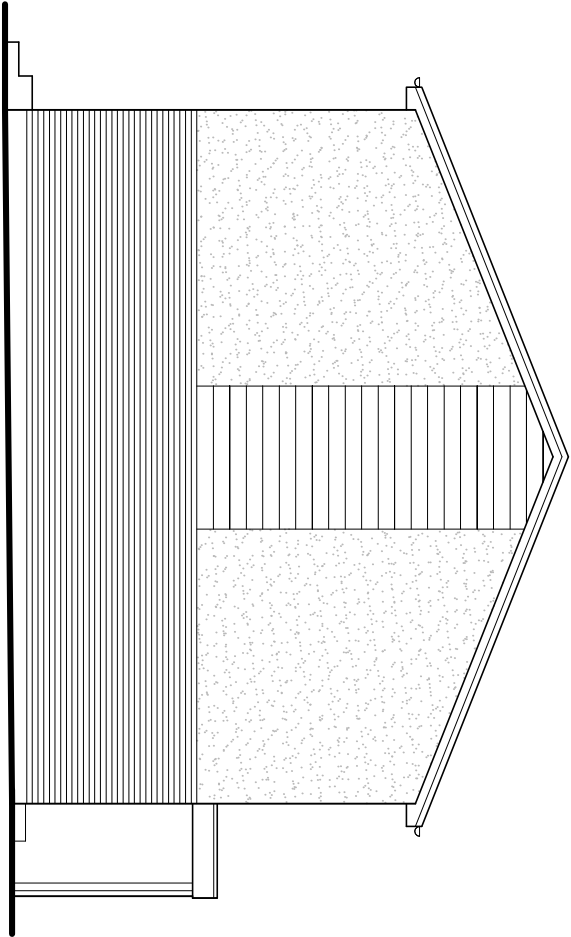


West (side) elevation

Existing elevations scale 1:100

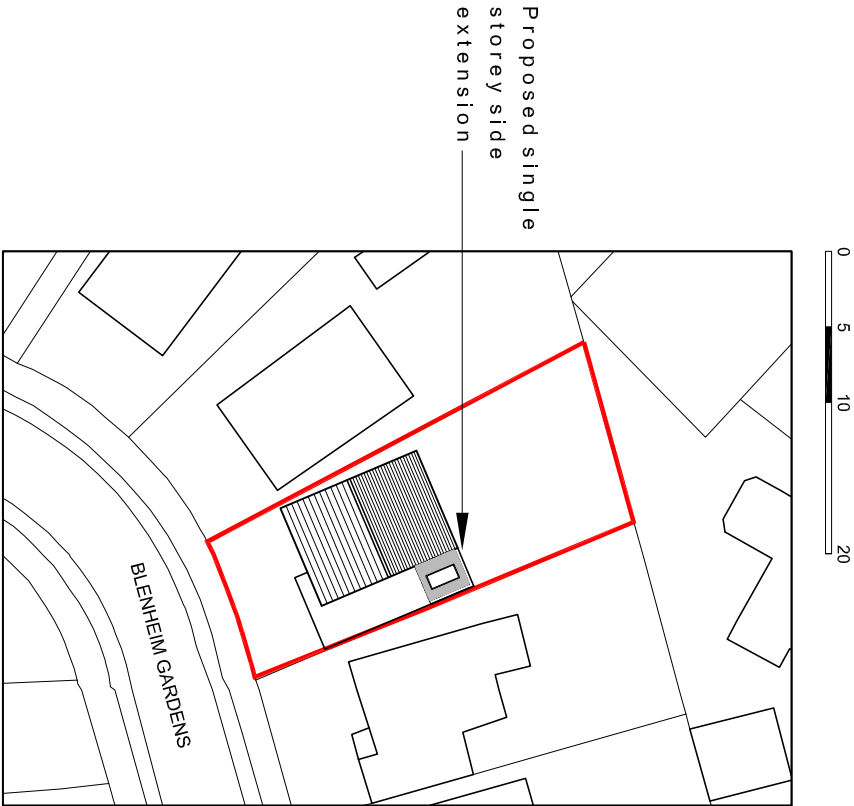

Proposed site plan

scale 1:500

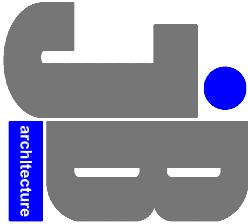

JIMMY BESSANT ARCHITECTURE
TEL: 01243 373620 M: 07769904282
E: jimmy@jb-architecture.co.uk
Web: www.jb-architecture.co.uk

For
MR & MRS ROBERTS

Project
**PROPOSED REAR EXTENSION AT
11a BLENHEIM GARDENS
DENVILLES
PO9 2PN**

Title
**EXISTING ELEVATIONS
& PROPOSED SITE PLAN**

Date	Drawn	Scale	Checked
DEC 2017	JB	1:100 @ A3	-
Job Number	Drawing Number	Revision	
PL18317	402	B	