




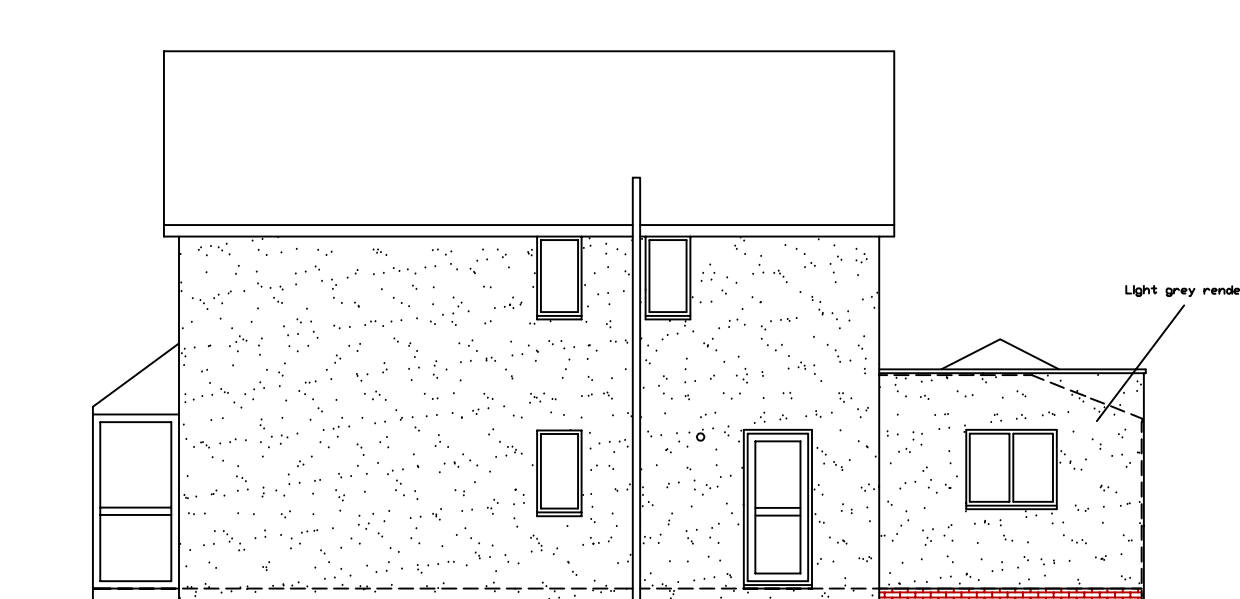

SIDE ELEVATION

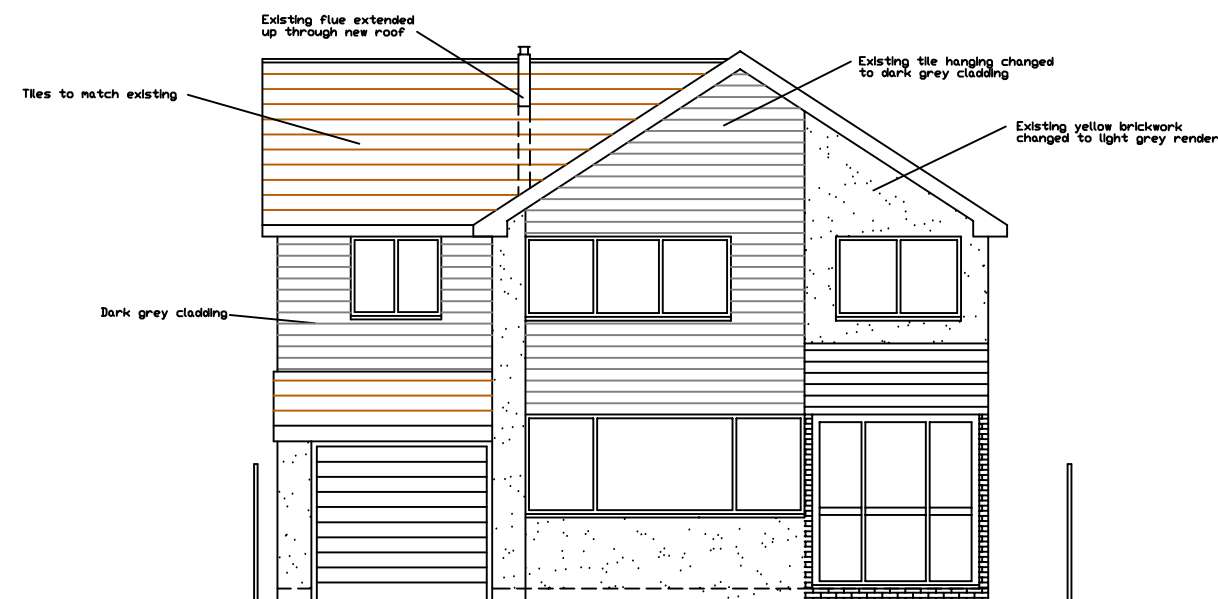


FRONT ELEVATION

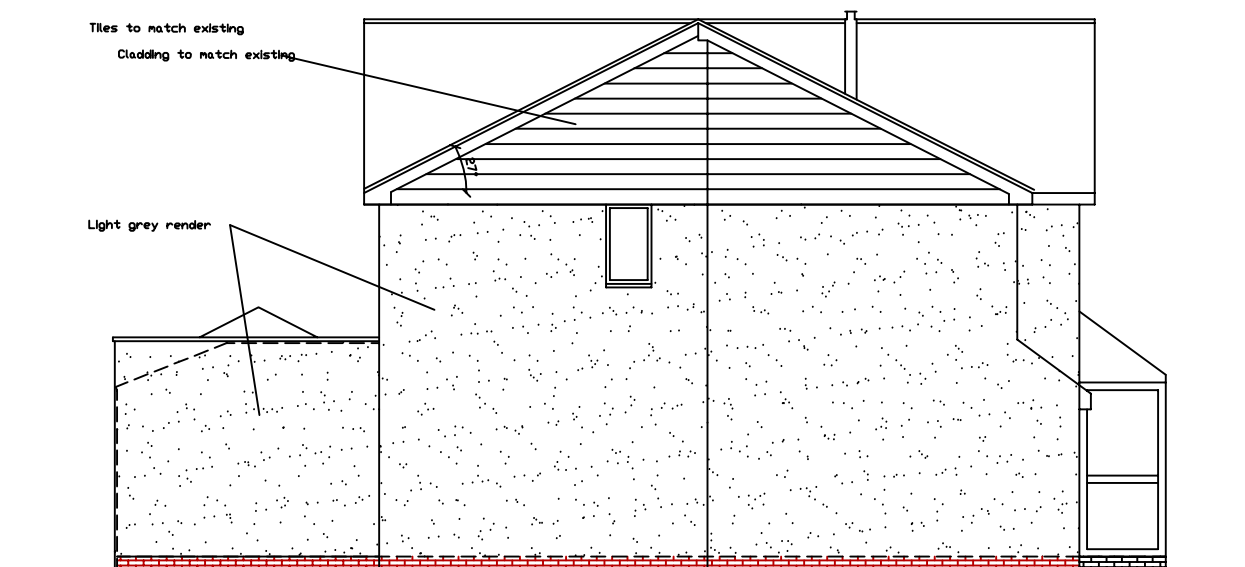


SIDE ELEVATION




REAR ELEVATION

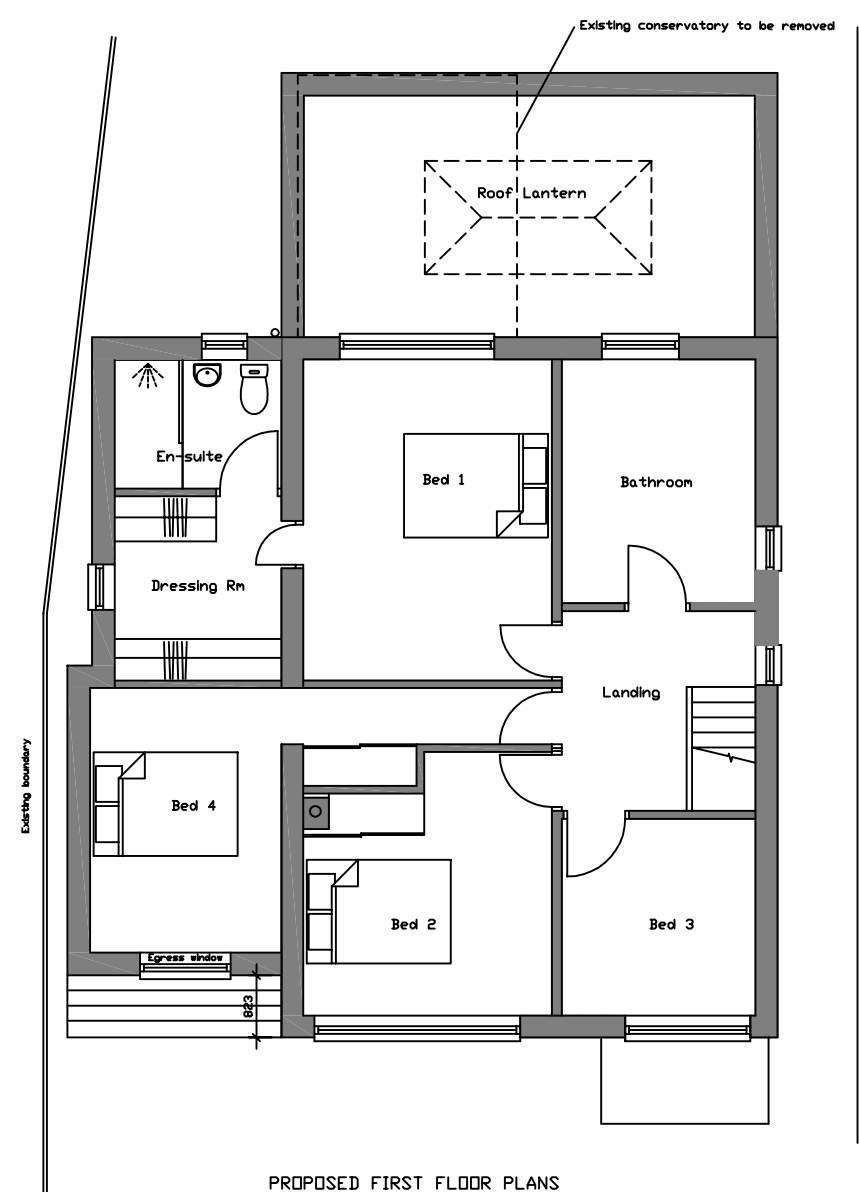

PROPOSED FIRST FLOOR PLANS

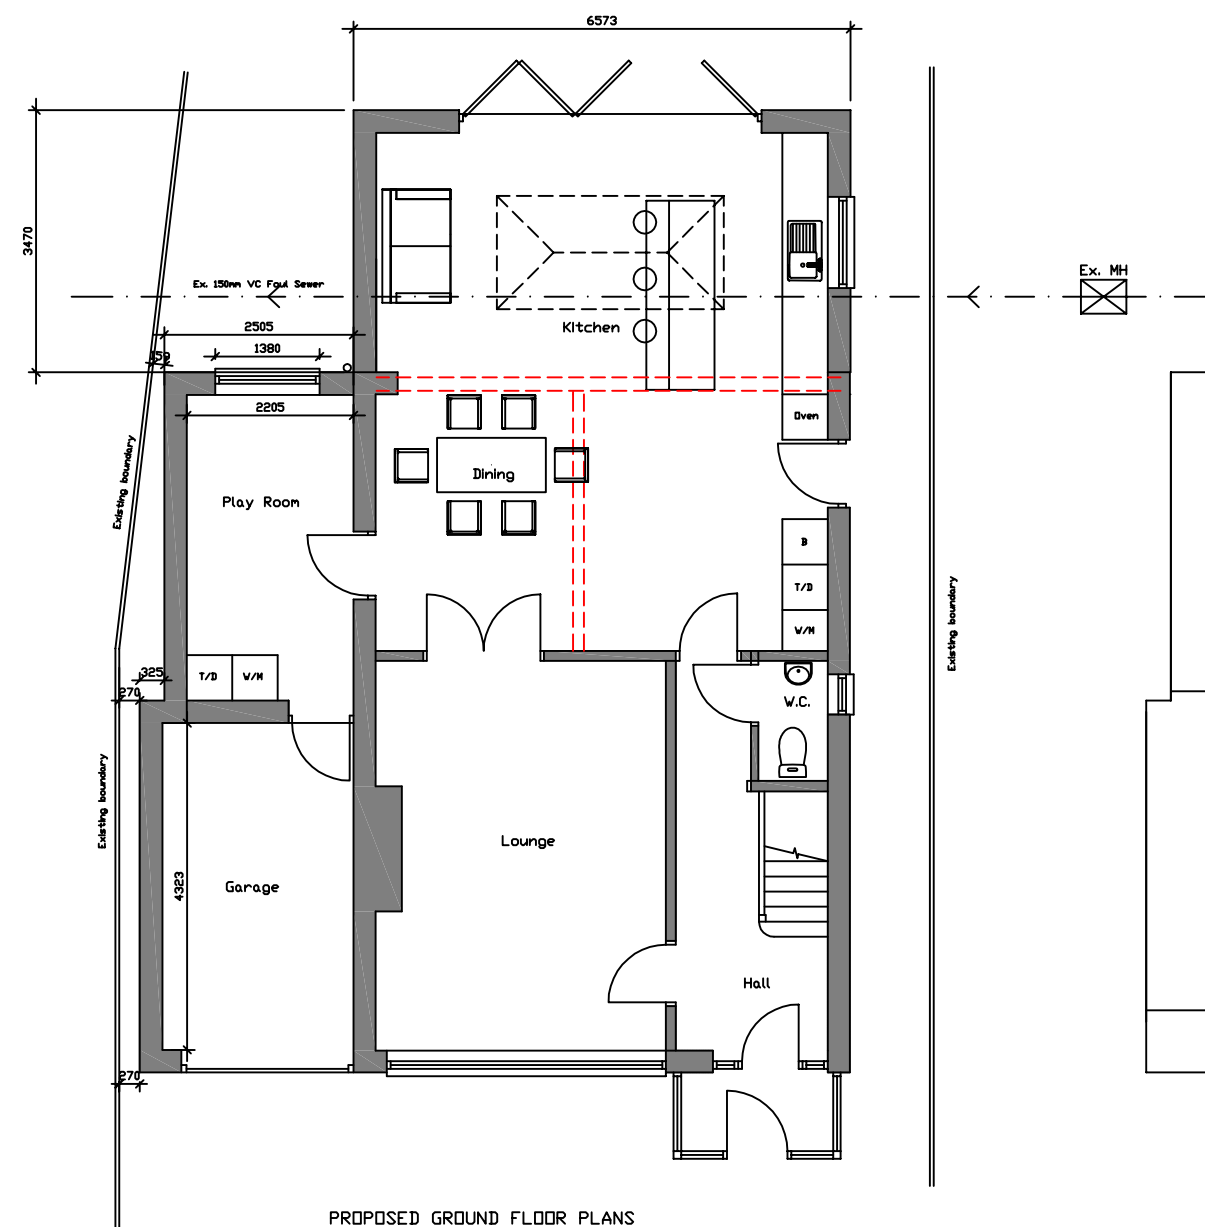


PROPOSED GROUND FLOOR PLANS

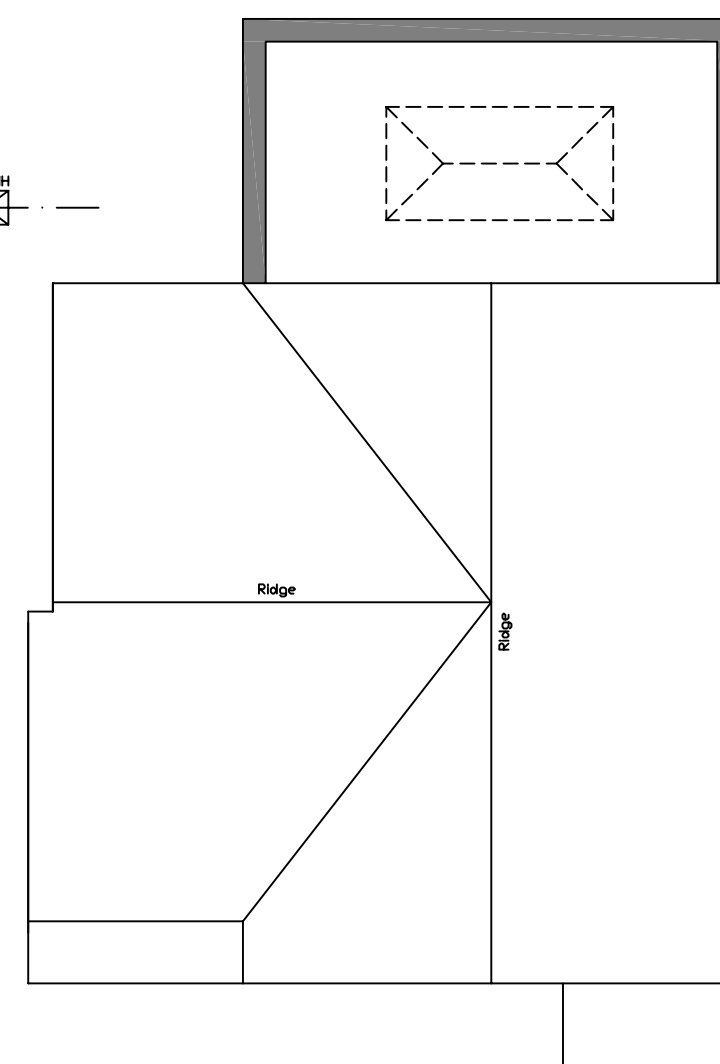

PROPOSED ROOF PLANS

Scale Bar 1:100

 

B: External materials amended A: Existing Foul Sewer added		Apr 19 Mar 19
Address: Proposed single and rear extension 68 London Road Horndean PO8 8EW		
Drawing Title: Proposed Plans & Elevations		
Drawing Number Planning002	Scale: 1:100 @ A2	
Date: Feb 2019	Rev: B	