


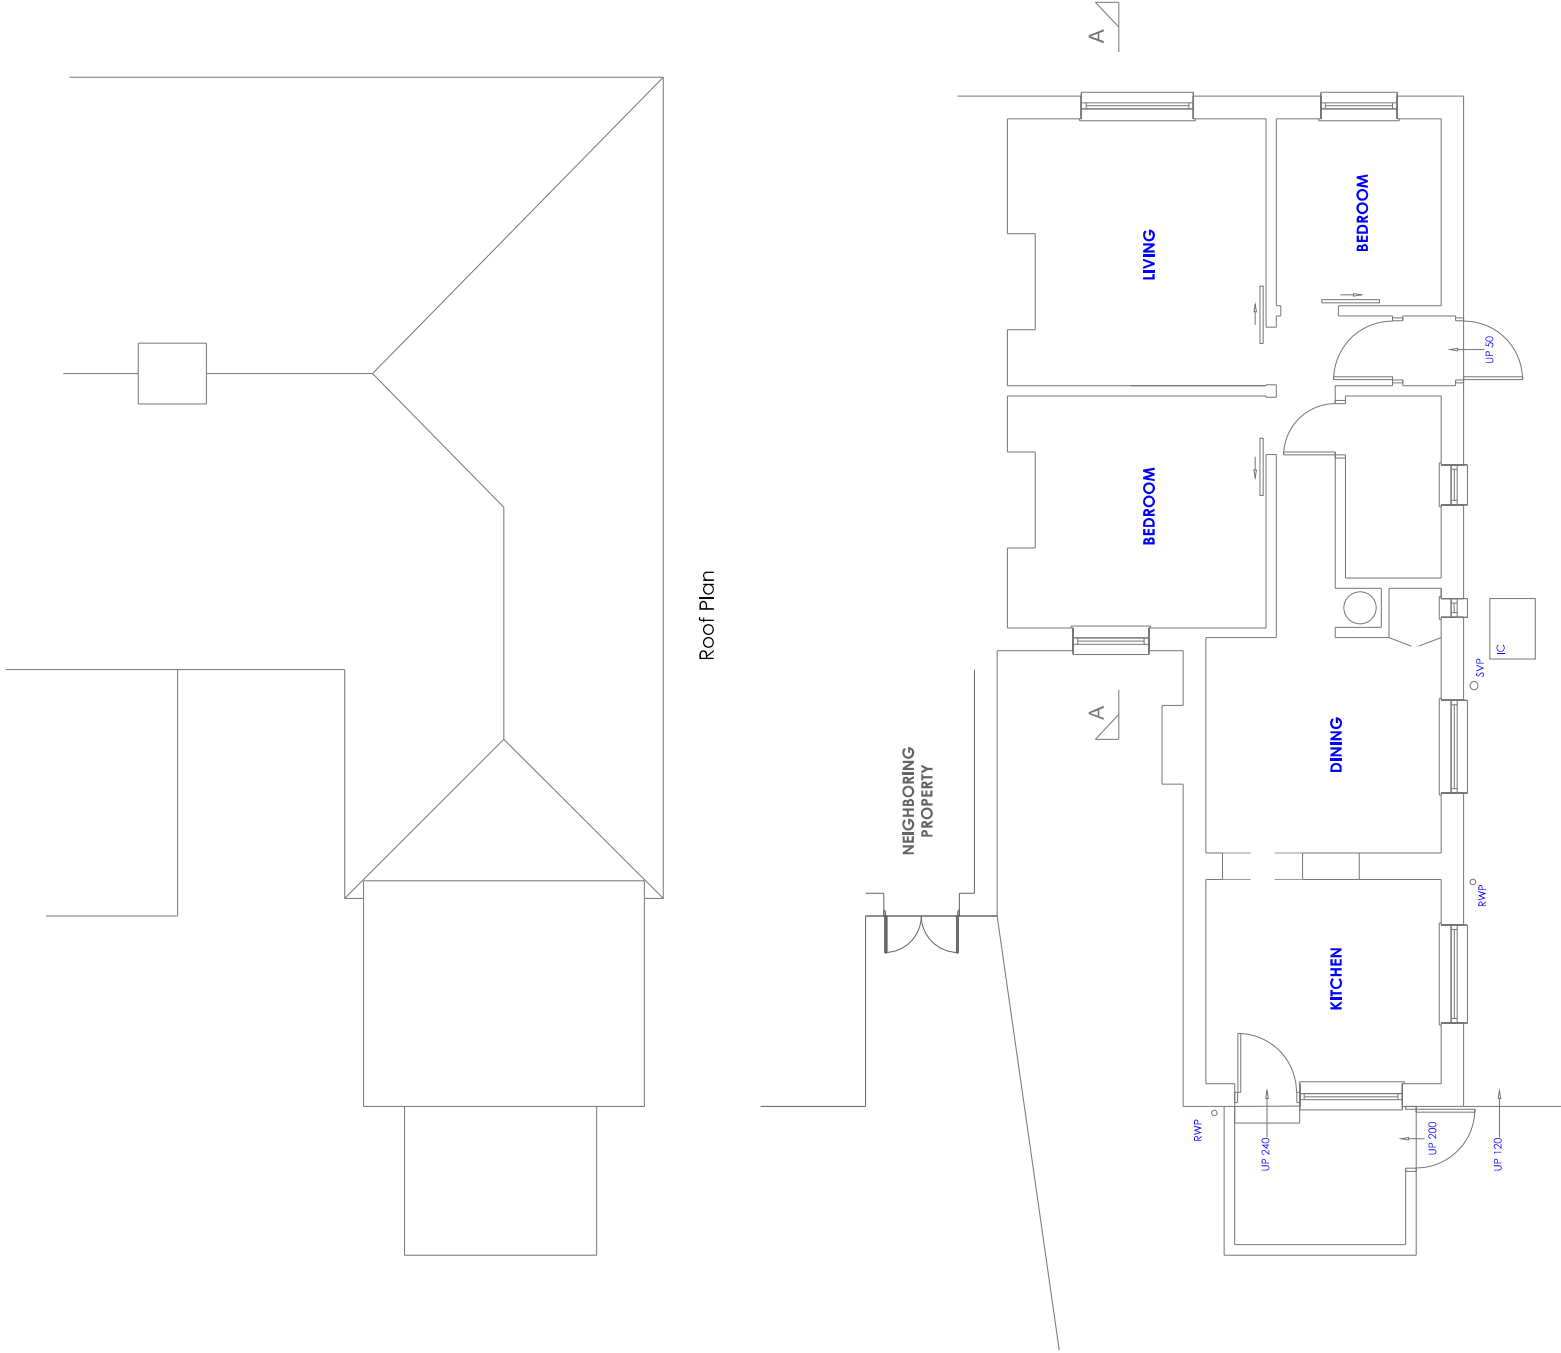

Roof Plan

Ground Floor Plan



DRAWING TITLE		No	REVISION	DATE	
Existing Plans					
STATUS	Planning Application				
SCALE	1:100 @ A3				
DRAWN BY	JLB	DATE		21.08.2018	
		DRAWING NO		PD-292-02	

Proposed Development at
49 Fir Copse Road
Waterlooville