



24 Beacon Square
PROPOSED

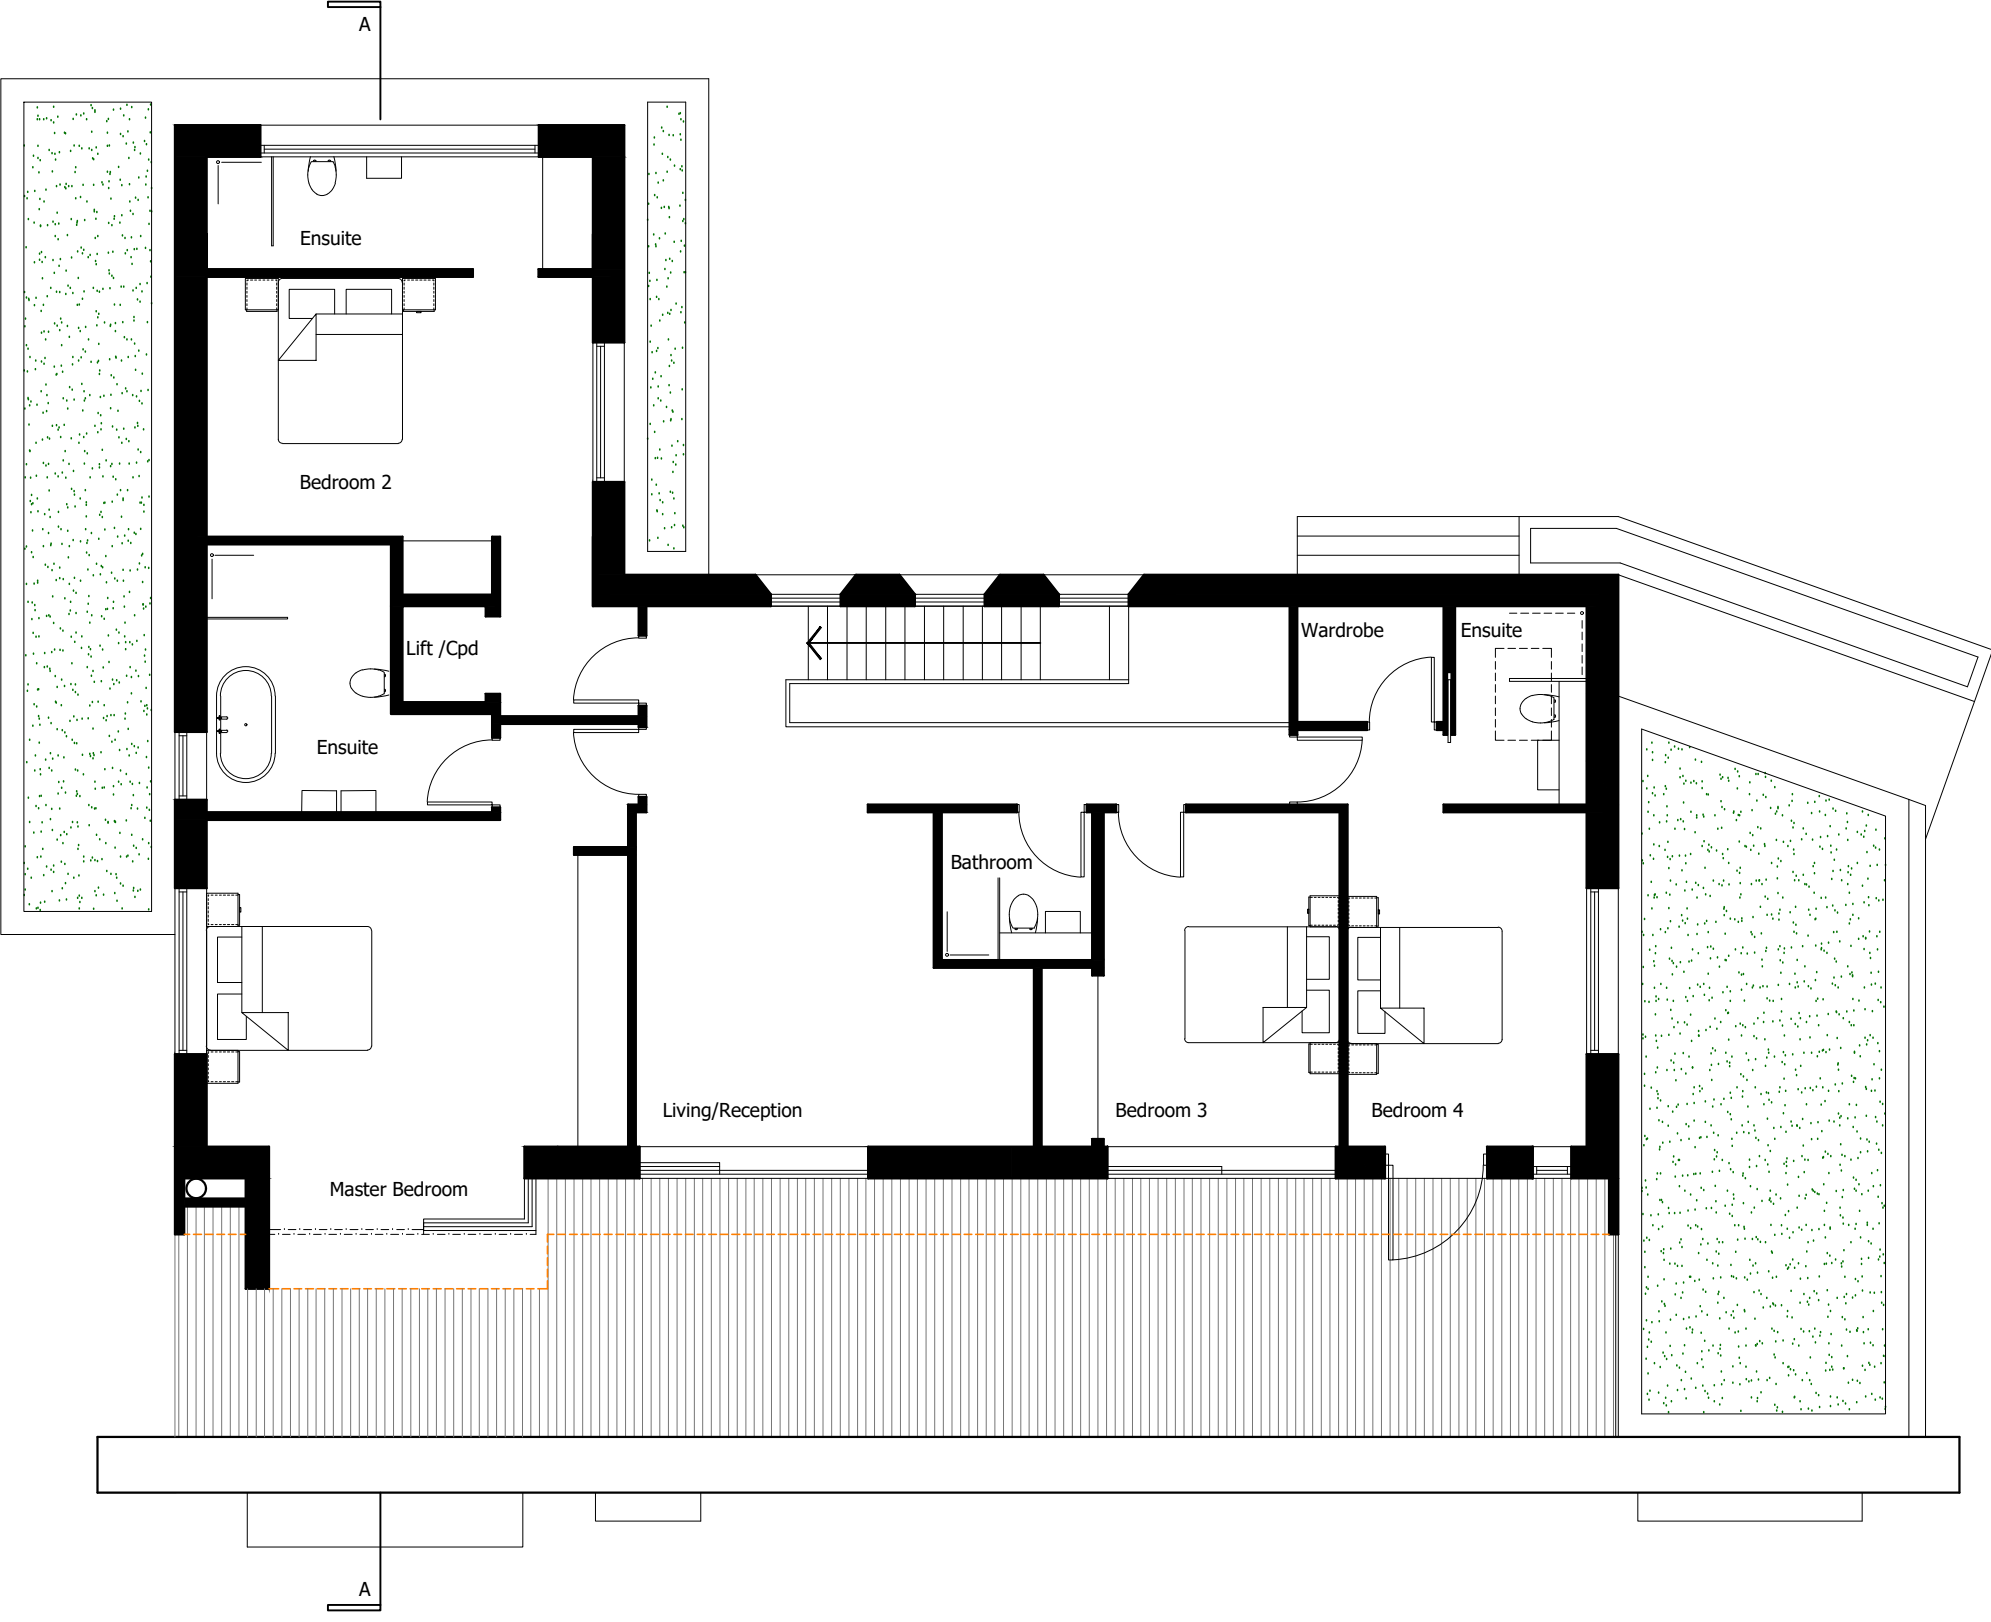

FIRST FLOOR PLAN
1:100

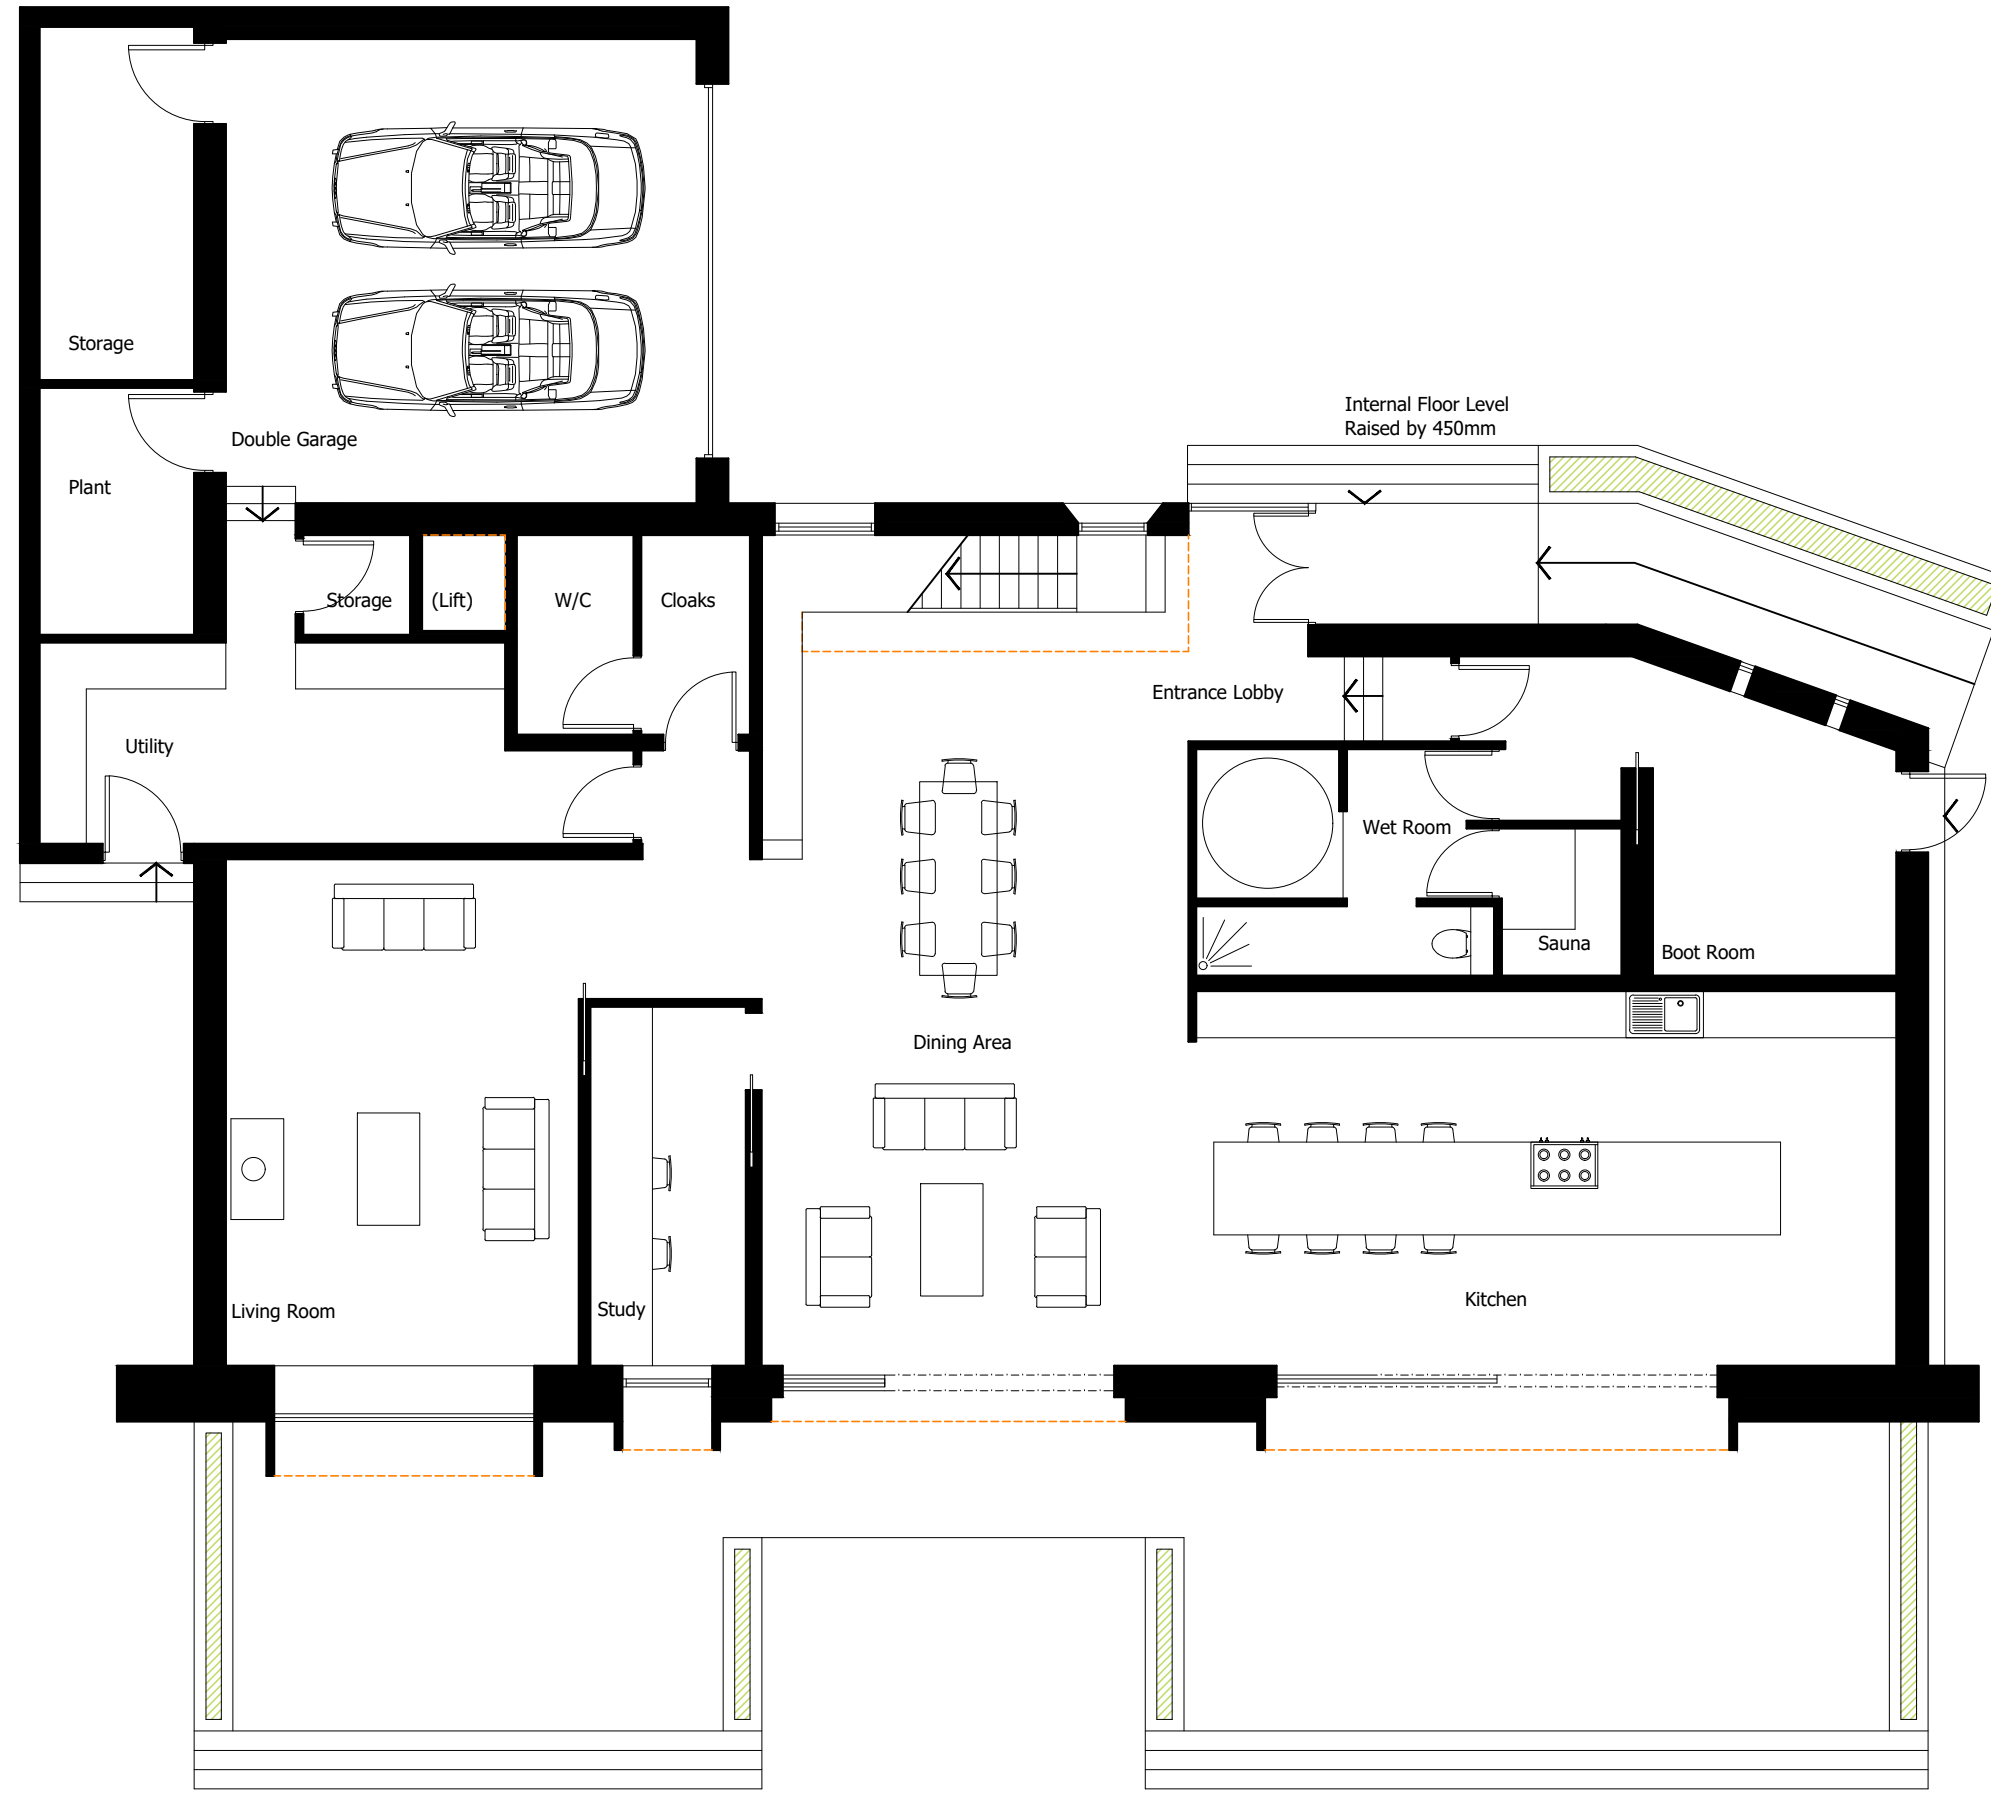

GROUND FLOOR PLAN
1:100



Section A-A
1:100

NOTES:

Dimensions to be checked on site before commencing work. Any discrepancies shall be reported to the architect immediately.

Do not scale from these drawings except for planning purposes.

Use figured dimensions only.

Where applicable this drawing is to be read in conjunction with other consultants' drawings.

All drawings to be read in conjunction with specification and all other drawings including structural engineer and mechanical and electrical drawings / specification

REV	DATE	AMENDMENT	DRAWN

Helyer Davies Architects Ltd
1 The Old Flour Mill,
Emsworth, PO10 7BT
01243 370 715
www.hdarchitects.co.uk mail@hdarchitects.co.uk

PROJECT
24 Beacon Square
Emsworth

SCALE
as noted @A1

DRAWING
Proposed Plans
Proposed Section

DATE March 2018
DRAWING NUMBER 17193-02

DRAWN NW
REVISION *

SITE PLAN
1:200