

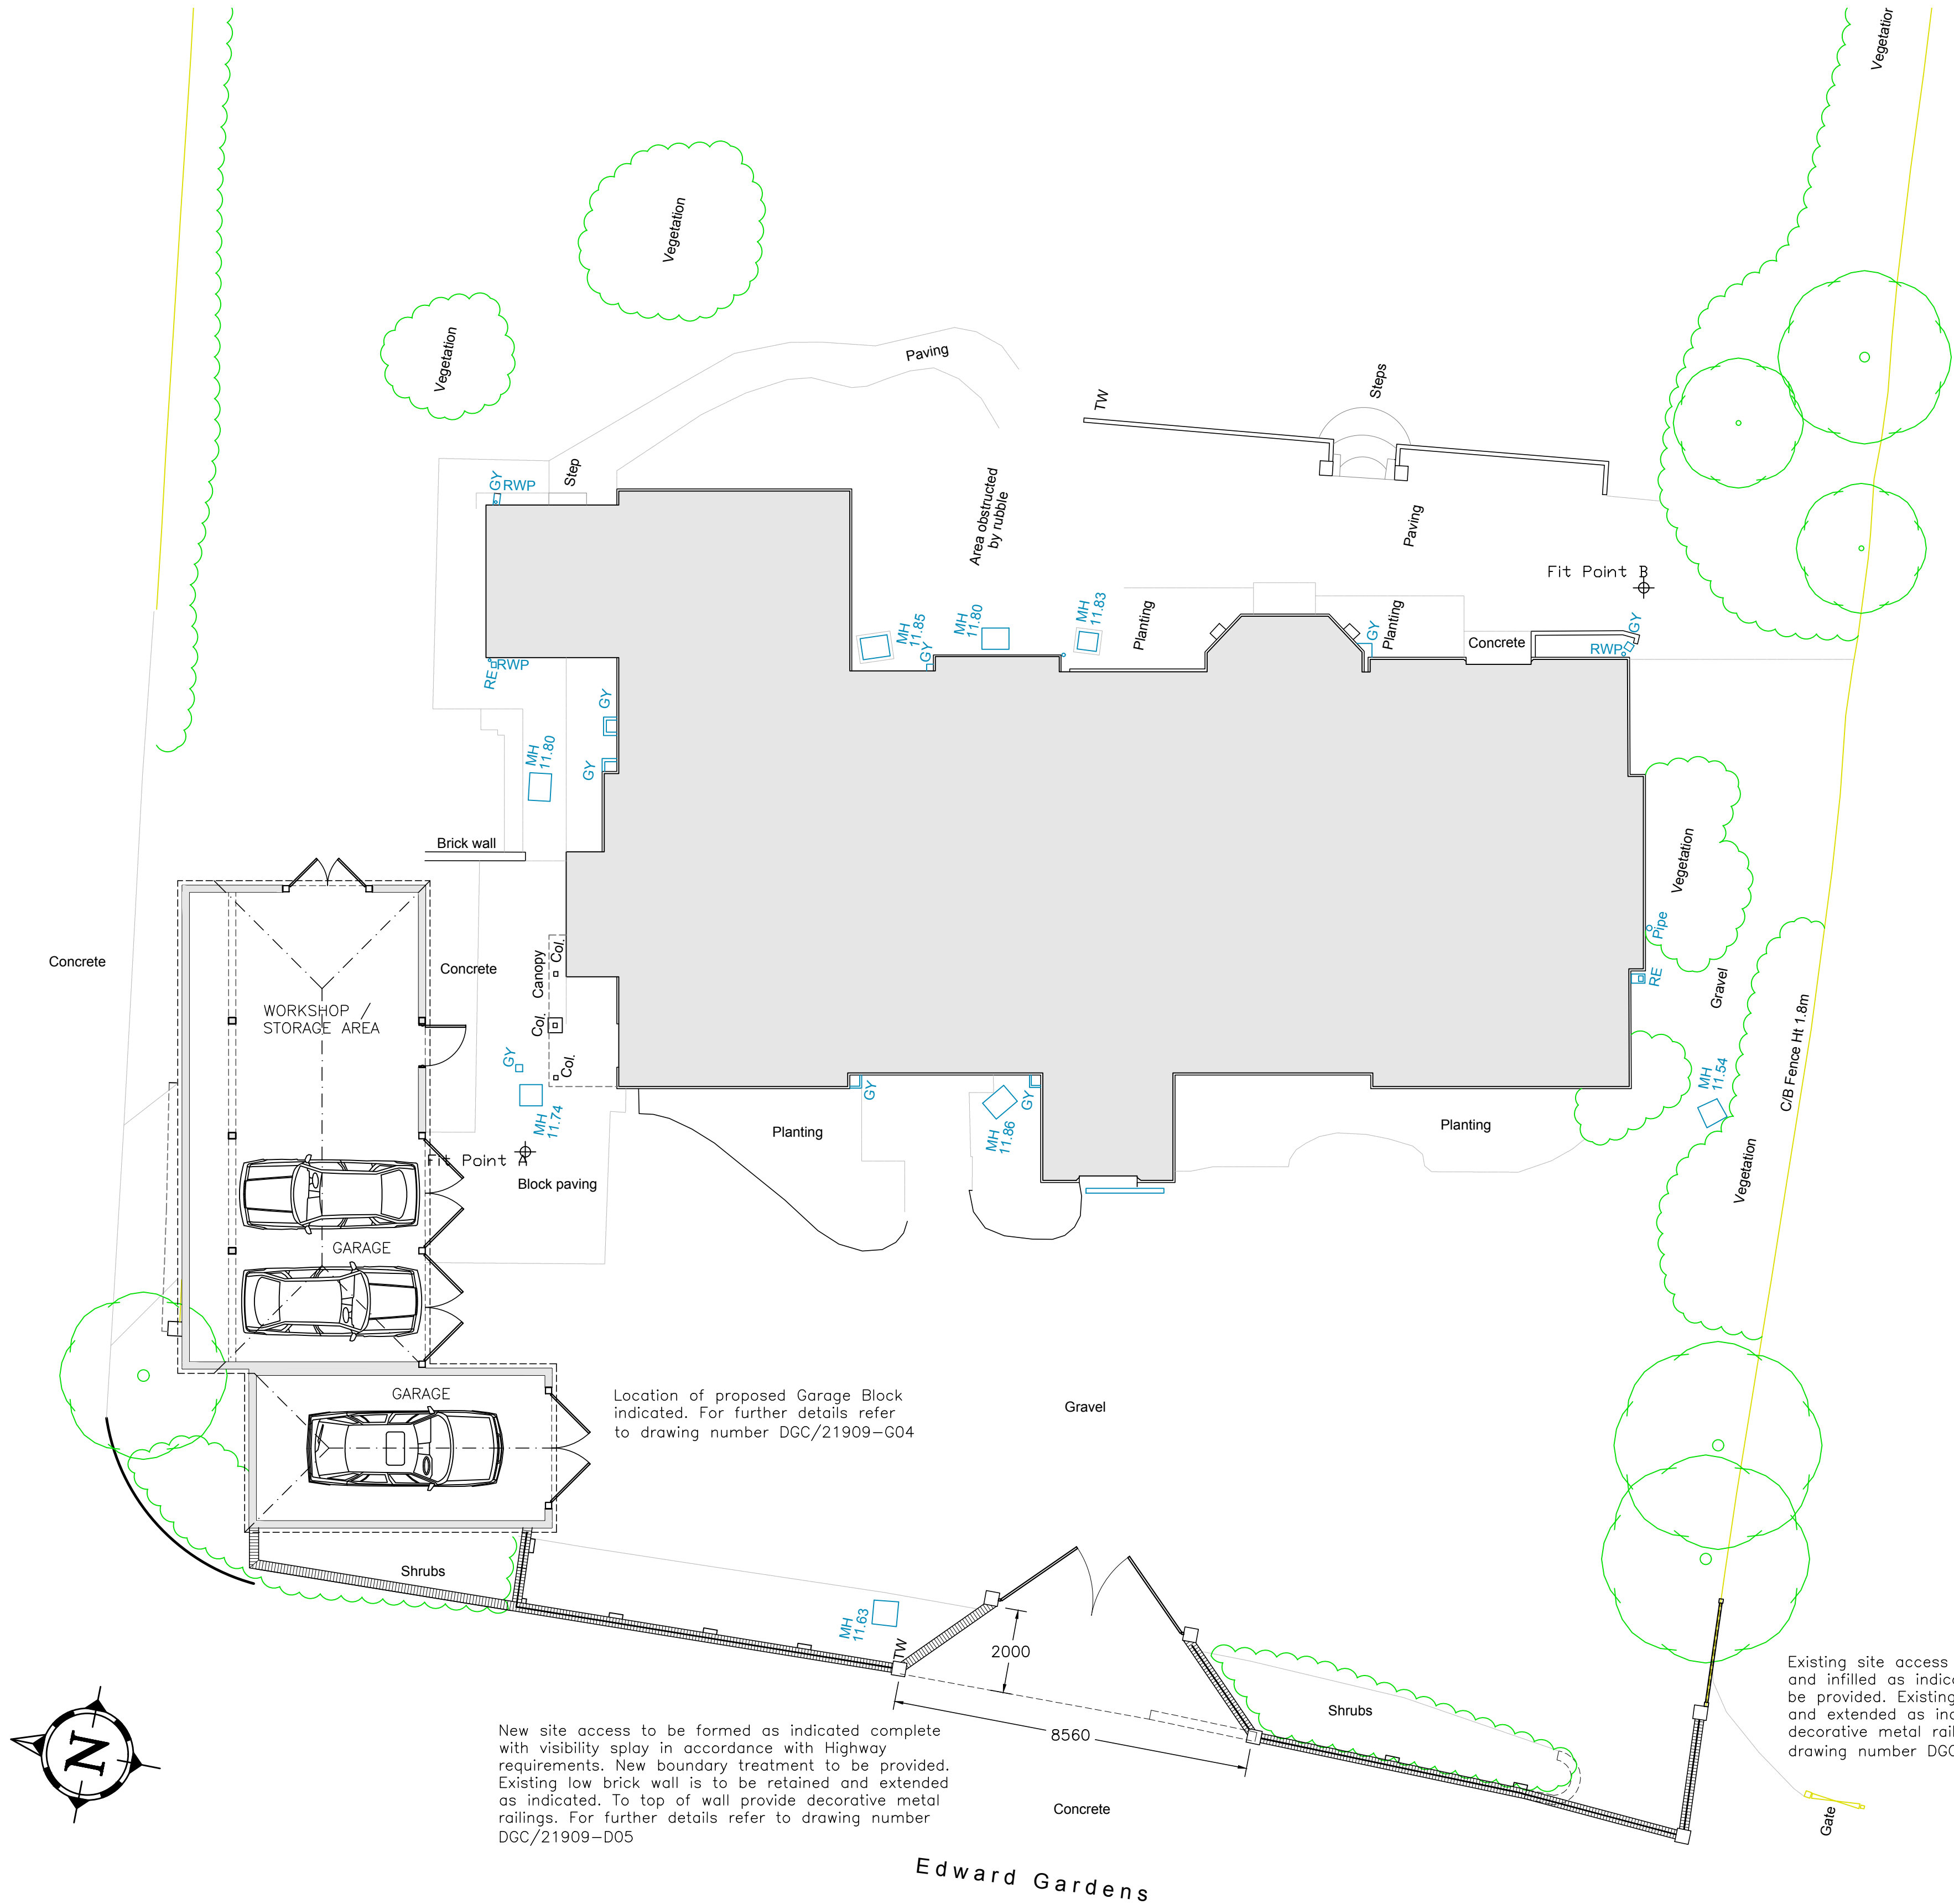
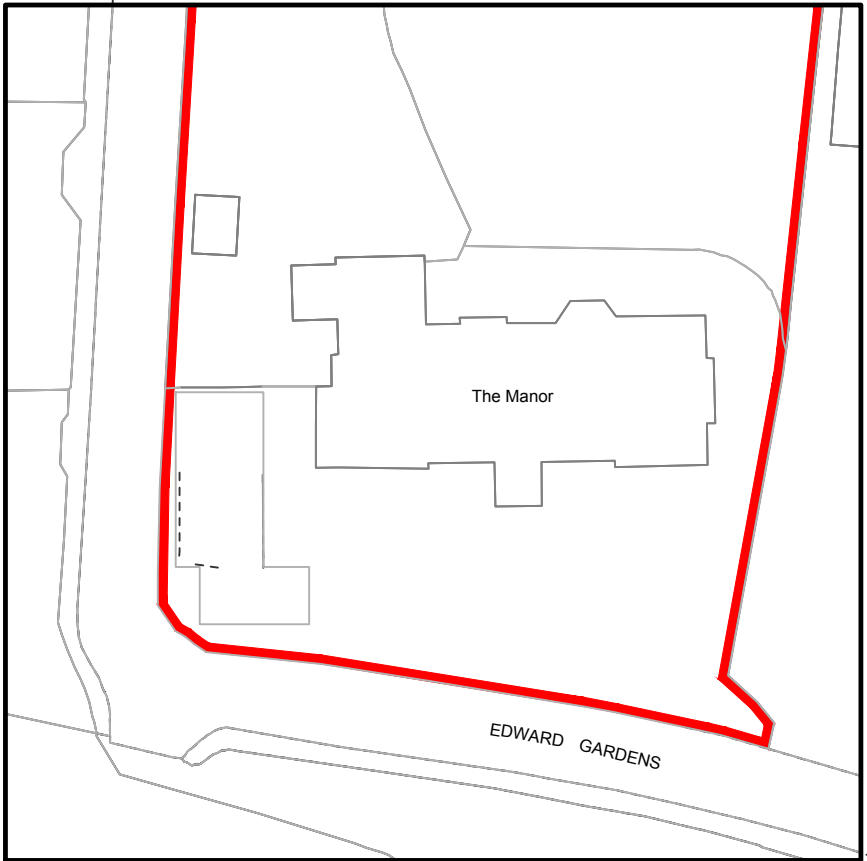


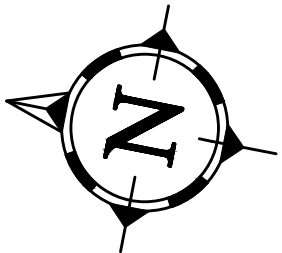


Site Plan showing location of Garages : As Existing

SCALE 1=100

 

Site Block Plan - As Proposed

SCALE 1=500

 

Notes:
All dimensions must be checked/verified on site.
No responsibility or liability is accepted for CDM unless
otherwise agreed in writing.

A.	02.05.19	General Amendments
	Date	Revisions

Client
Mr R. Carlton

Job Title
**The Manor, Edward Gdns.
Old Bedhampton,
Hampshire PO9 3JJ**

Drawing Title
**Replacement of Garage
Outbuilding :
Site and Site Block Plan :
As Proposed**

**Architectural & Historic
Buildings Consultants**
Mob: 07909 544908
Email: info@dgc-consultants.com
Web: www.dgc-consultants.com

Date 20/03/2019 Drawn By KL
Scale As indicated @ A1

	Drg. No.	Rev.
	DGC-21909/G.03	A.