

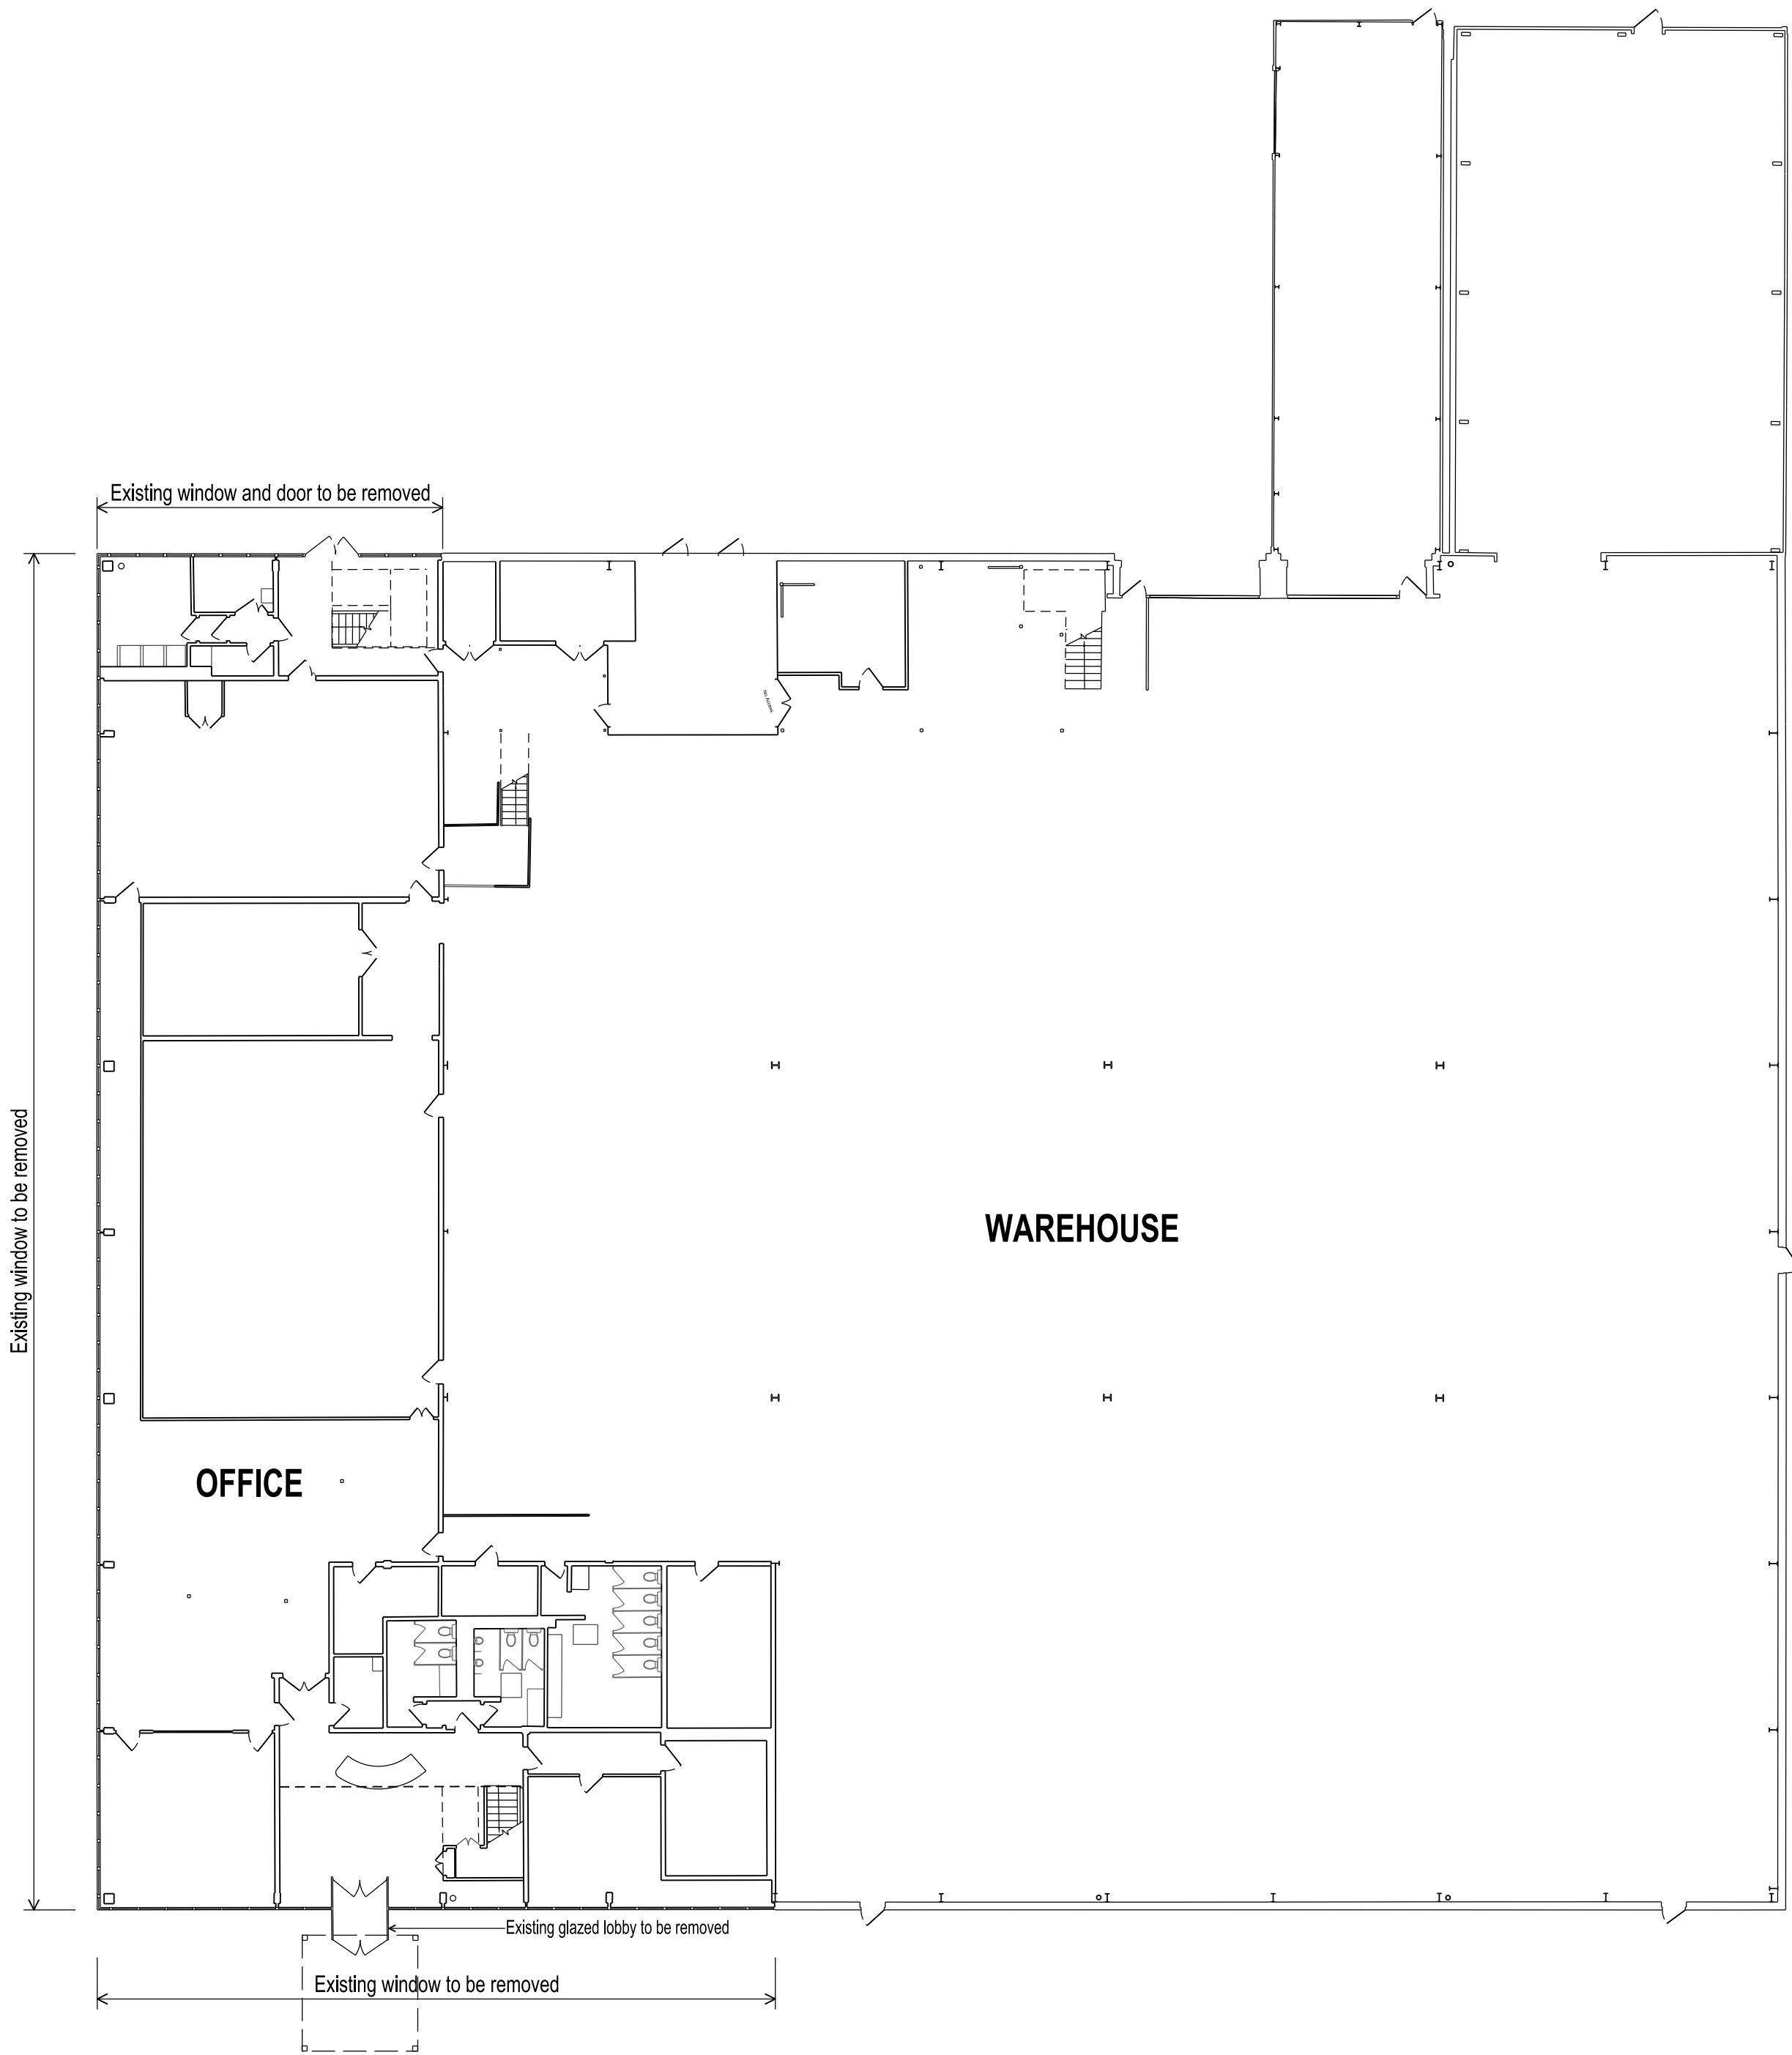


SITE SPECIFIC HAZARDS

IN ACCORDANCE WITH THE REQUIREMENTS OF THE COM REGULATIONS 2015 THE FOLLOWING SIGNIFICANT RESIDUAL HAZARDS HAVE NOT BEEN DERIVED OUT OF THIS PROJECT AND MUST BE TAKEN INTO CONSIDERATION BY CONTRACTORS PLANNING TO UNDERTAKE THE WORKS SHOWN ON THIS DRAWING.

 

EXISTING GROUND FLOOR PLAN

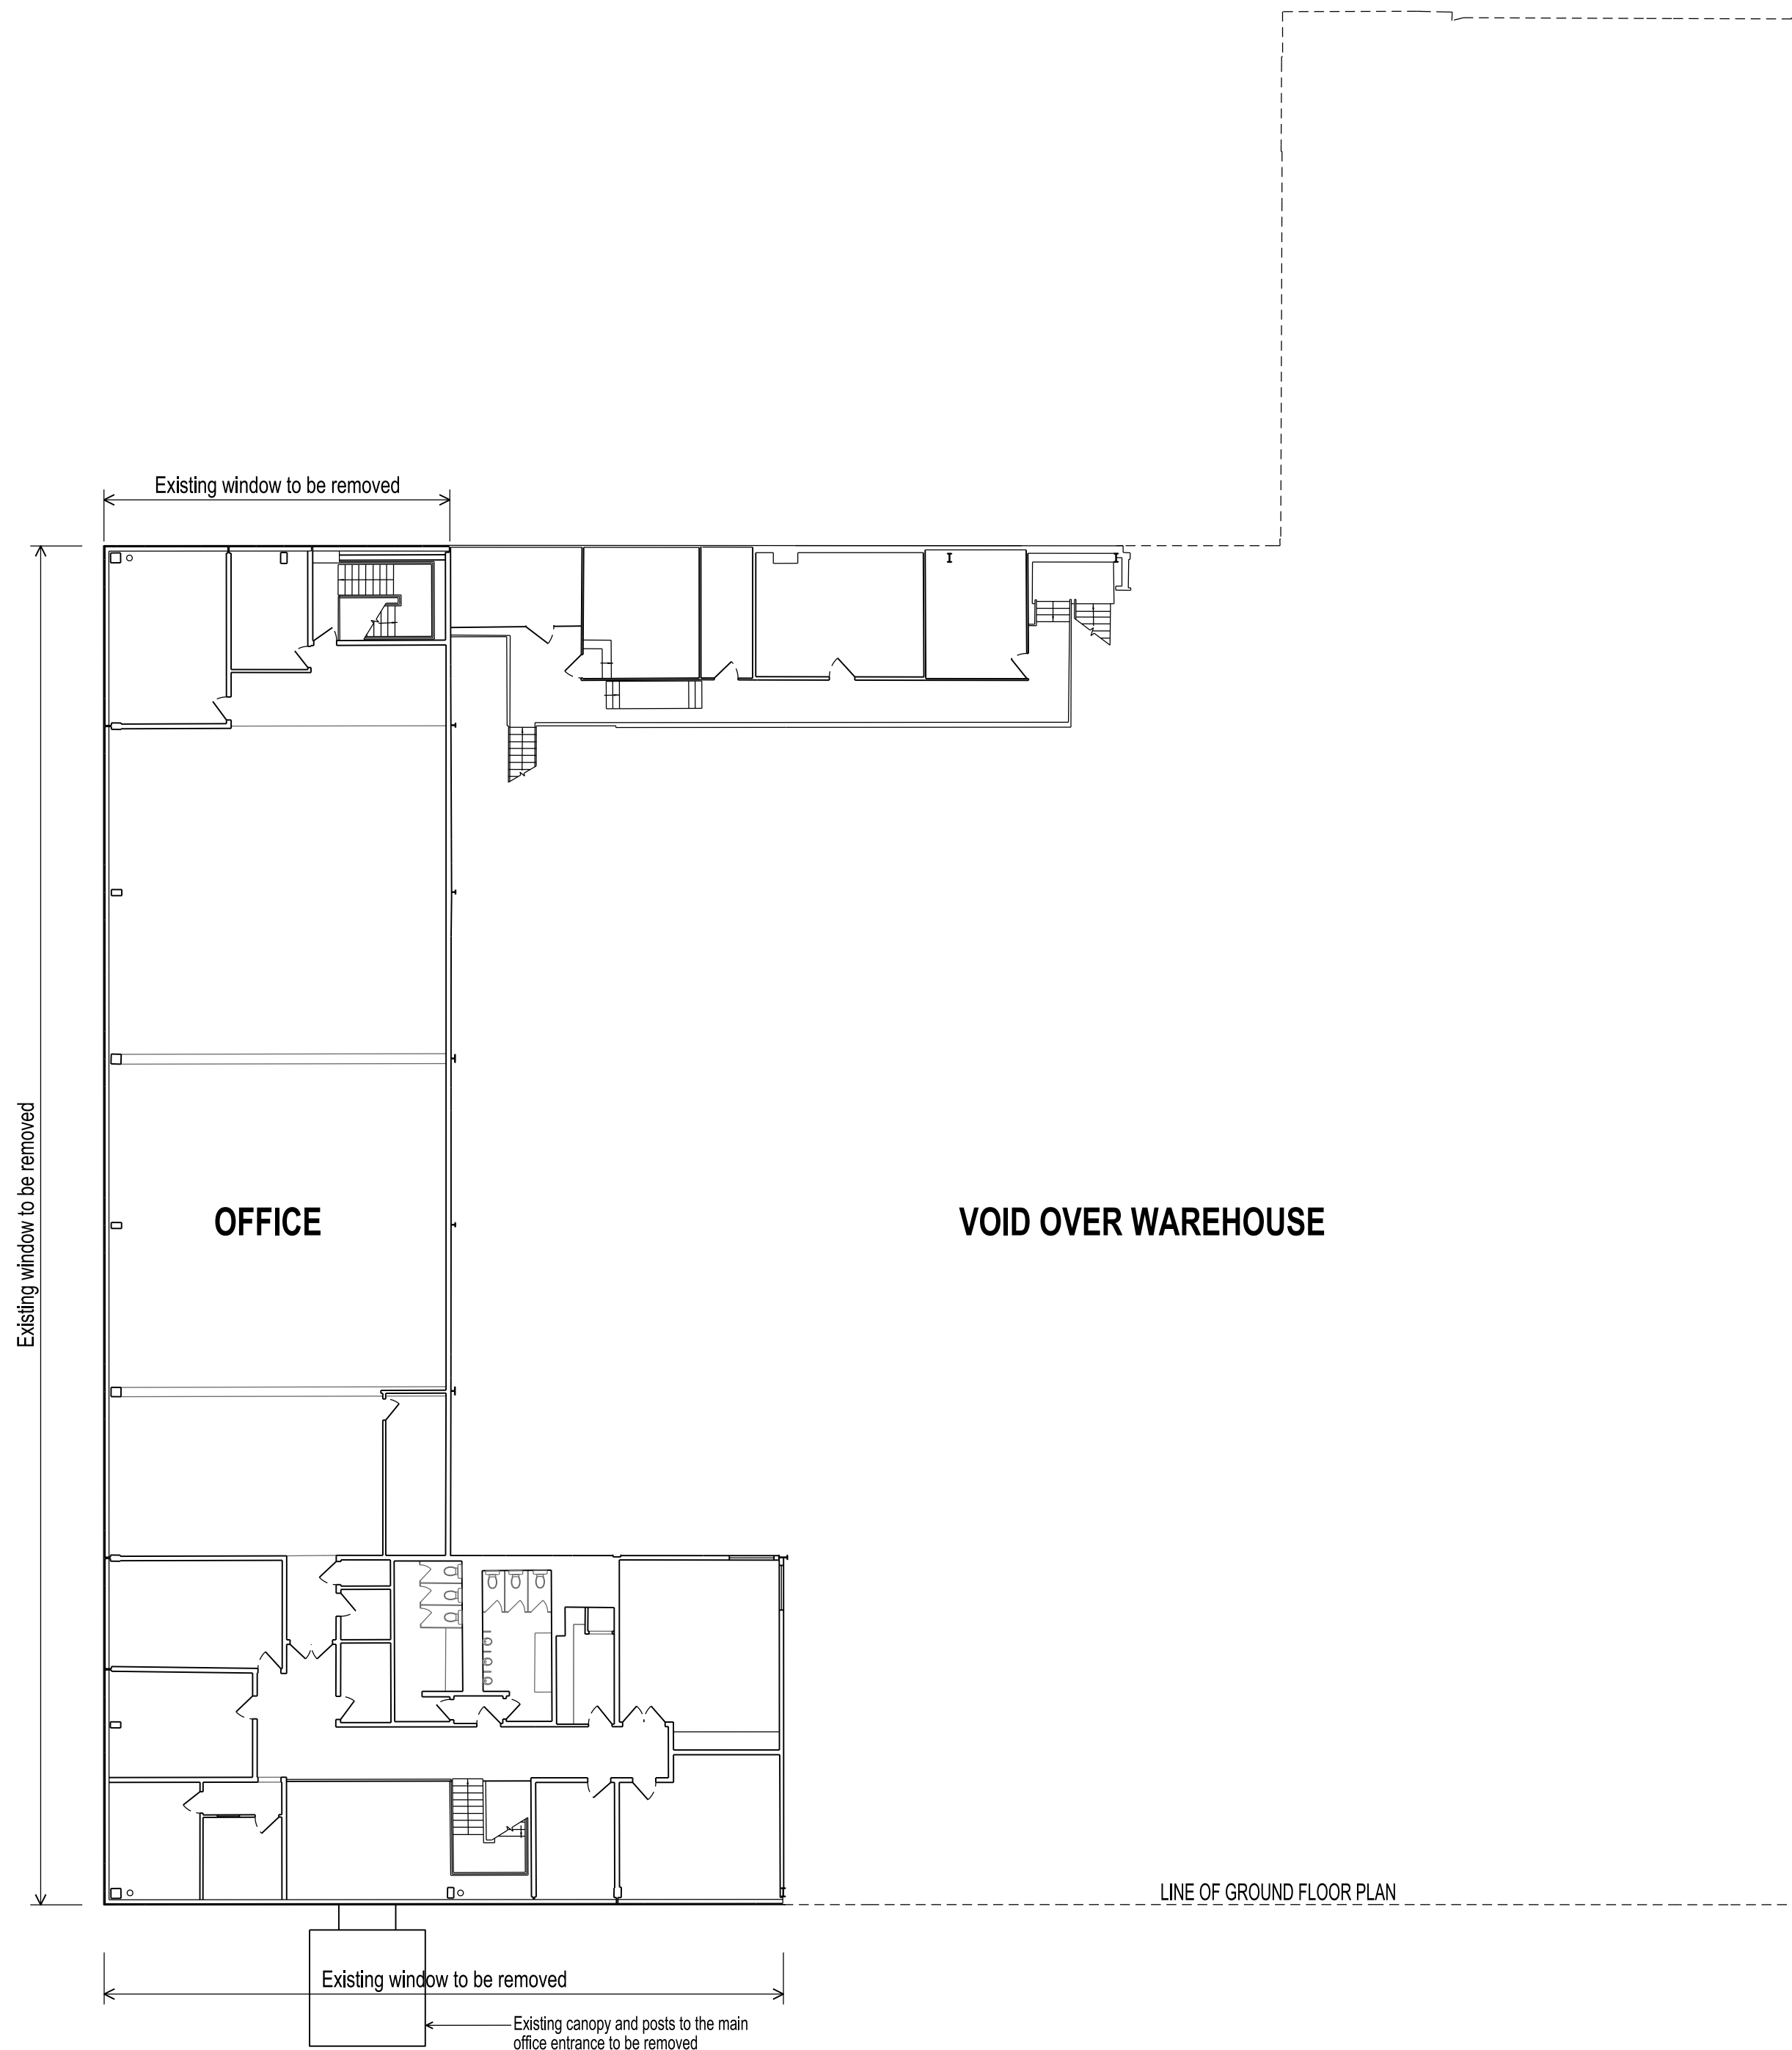

EXISTING FIRST FLOOR PLAN

REV. DATE NOTES INT.

CLIENT / PROJECT
LONDON METRIC
WARTSILA
4 MARPLES WAY, HAVANT
DRAWING TITLE
EXISTING
GROUND FLOOR & FIRST FLOOR

STATUS
PLANNING

DATE 22.01.19 DRAWN CF SCALE @ A1 1:200/1:400

PROJECT NUMBER UNIT I/S/COOK CODE TYPE A NUMBER REVISION LETTER

DRAWING NO. 10609 P 001

Site Location Plans L GA Plans P Elevations E
Sections S Details D Profs: Colour C

THE RATCLIFFE GROVES PARTNERSHIP
LONDON
18 BEERDOND ROAD
LONDON WC1R 4EB
T: 020 7608 6666 E: london@rgp.co.uk
www.rgp.co.uk

MANCHESTER
105 MANCHESTER ROAD
BURY LANCASHIRE BL9 9TD
T: 0161 797 6000 E: manchester@rgp.co.uk

