



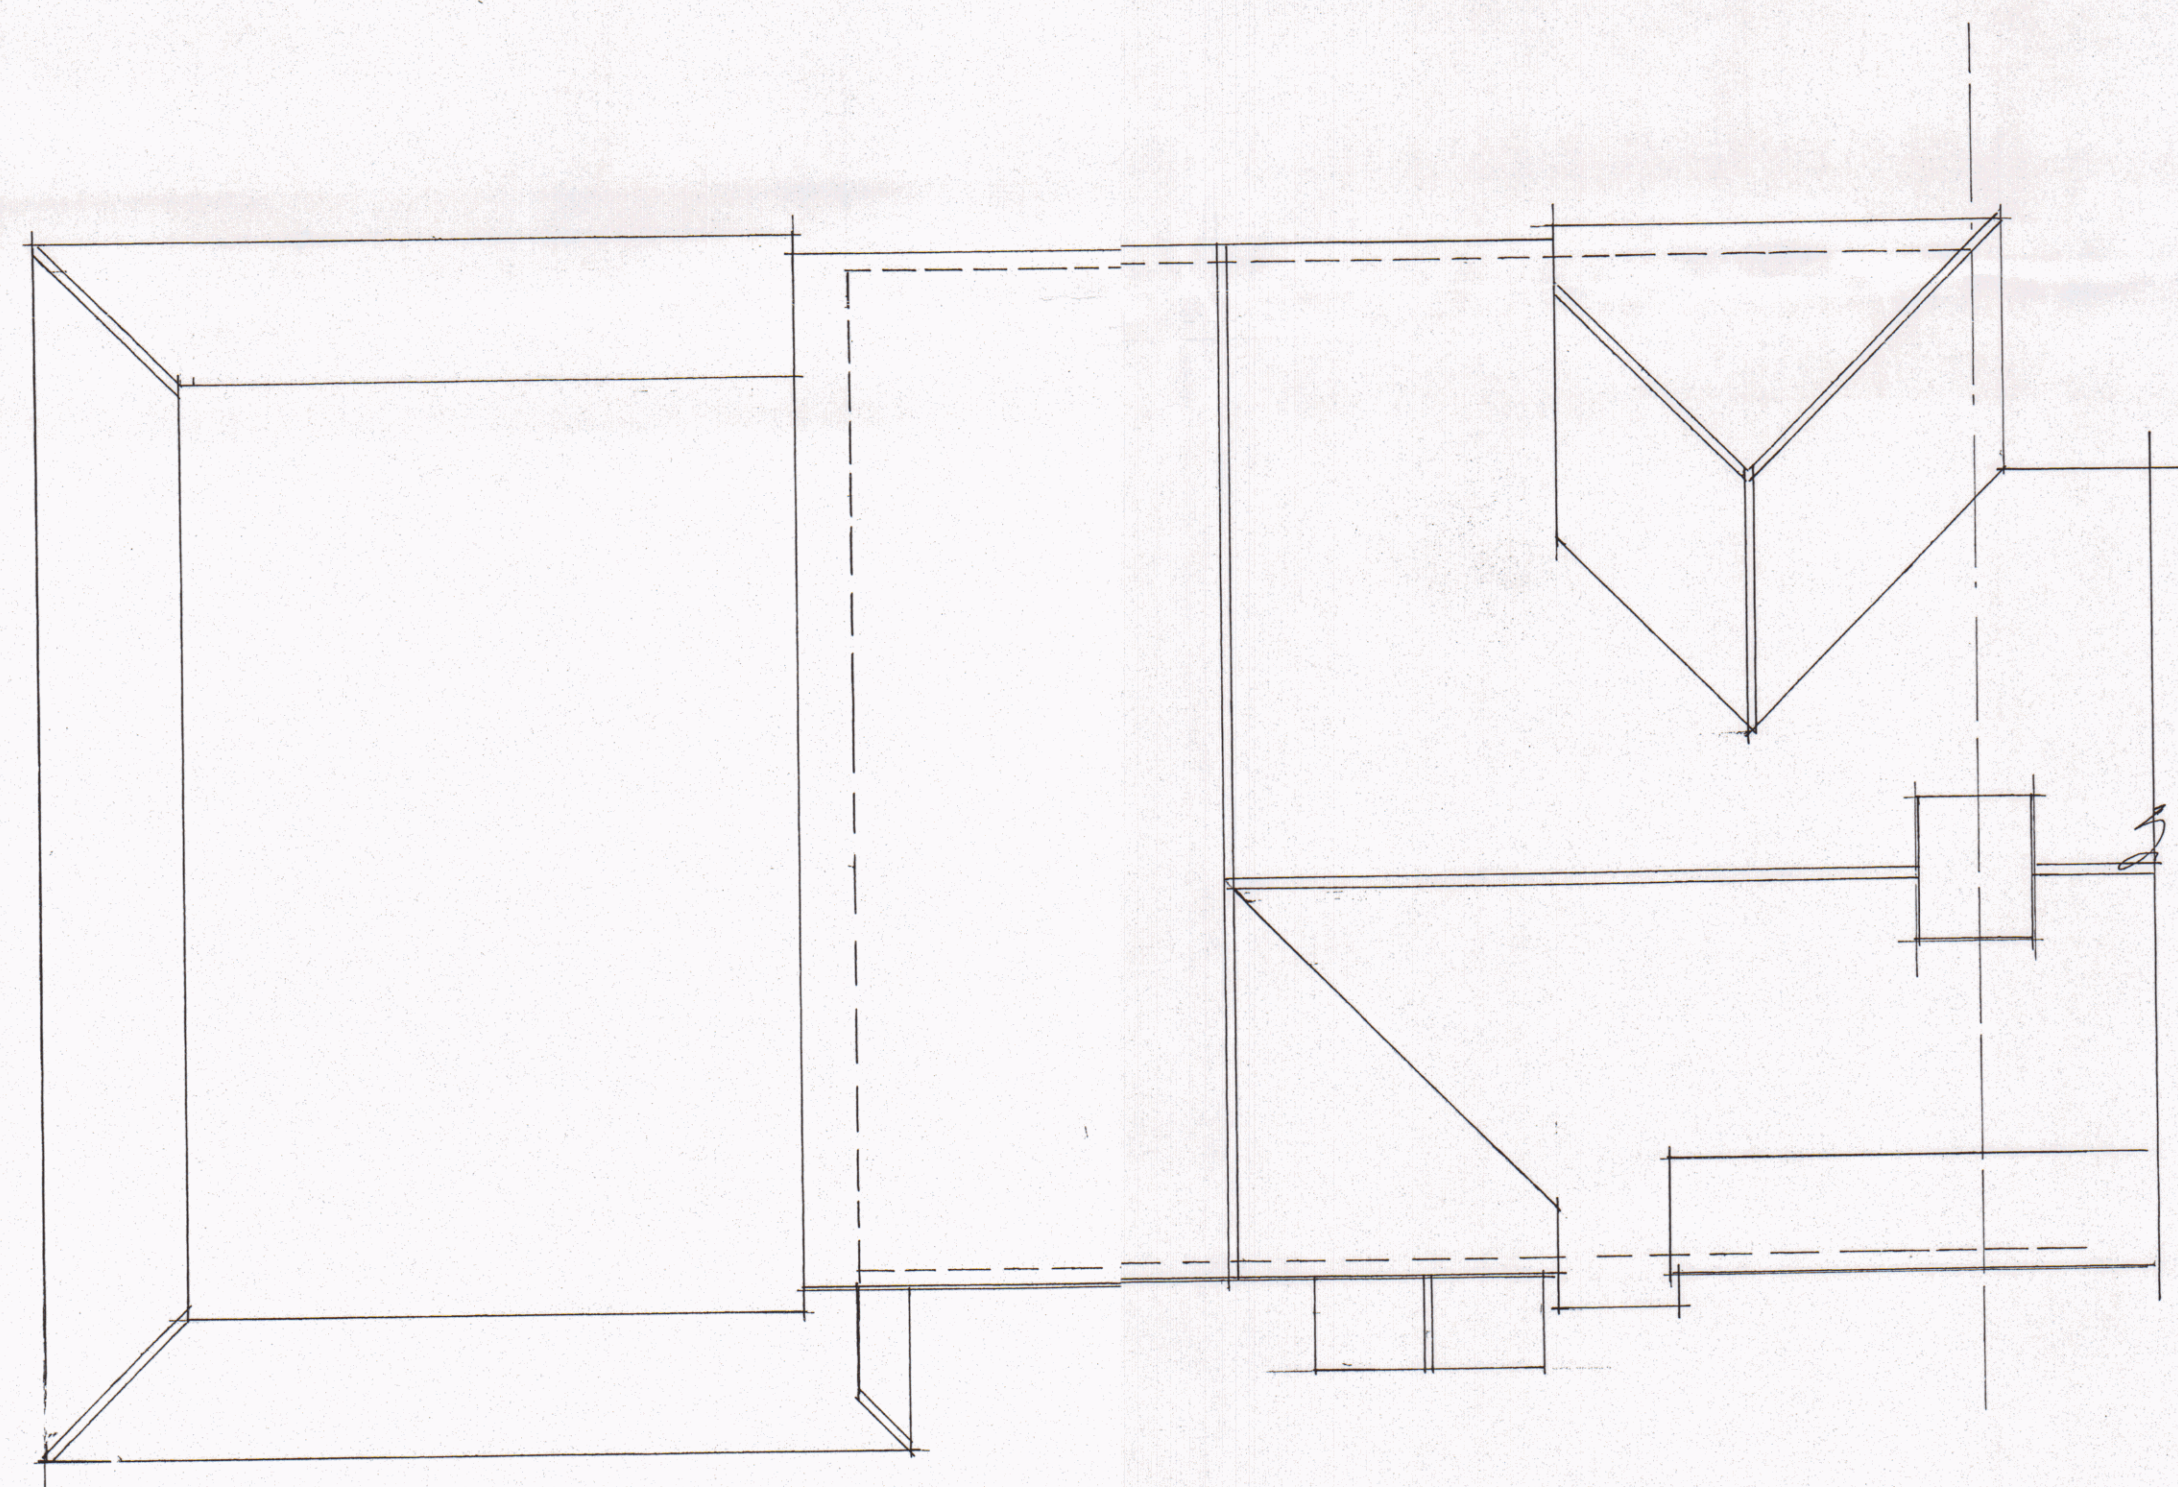


existing roof plan


Roof: rooflines like to match existing

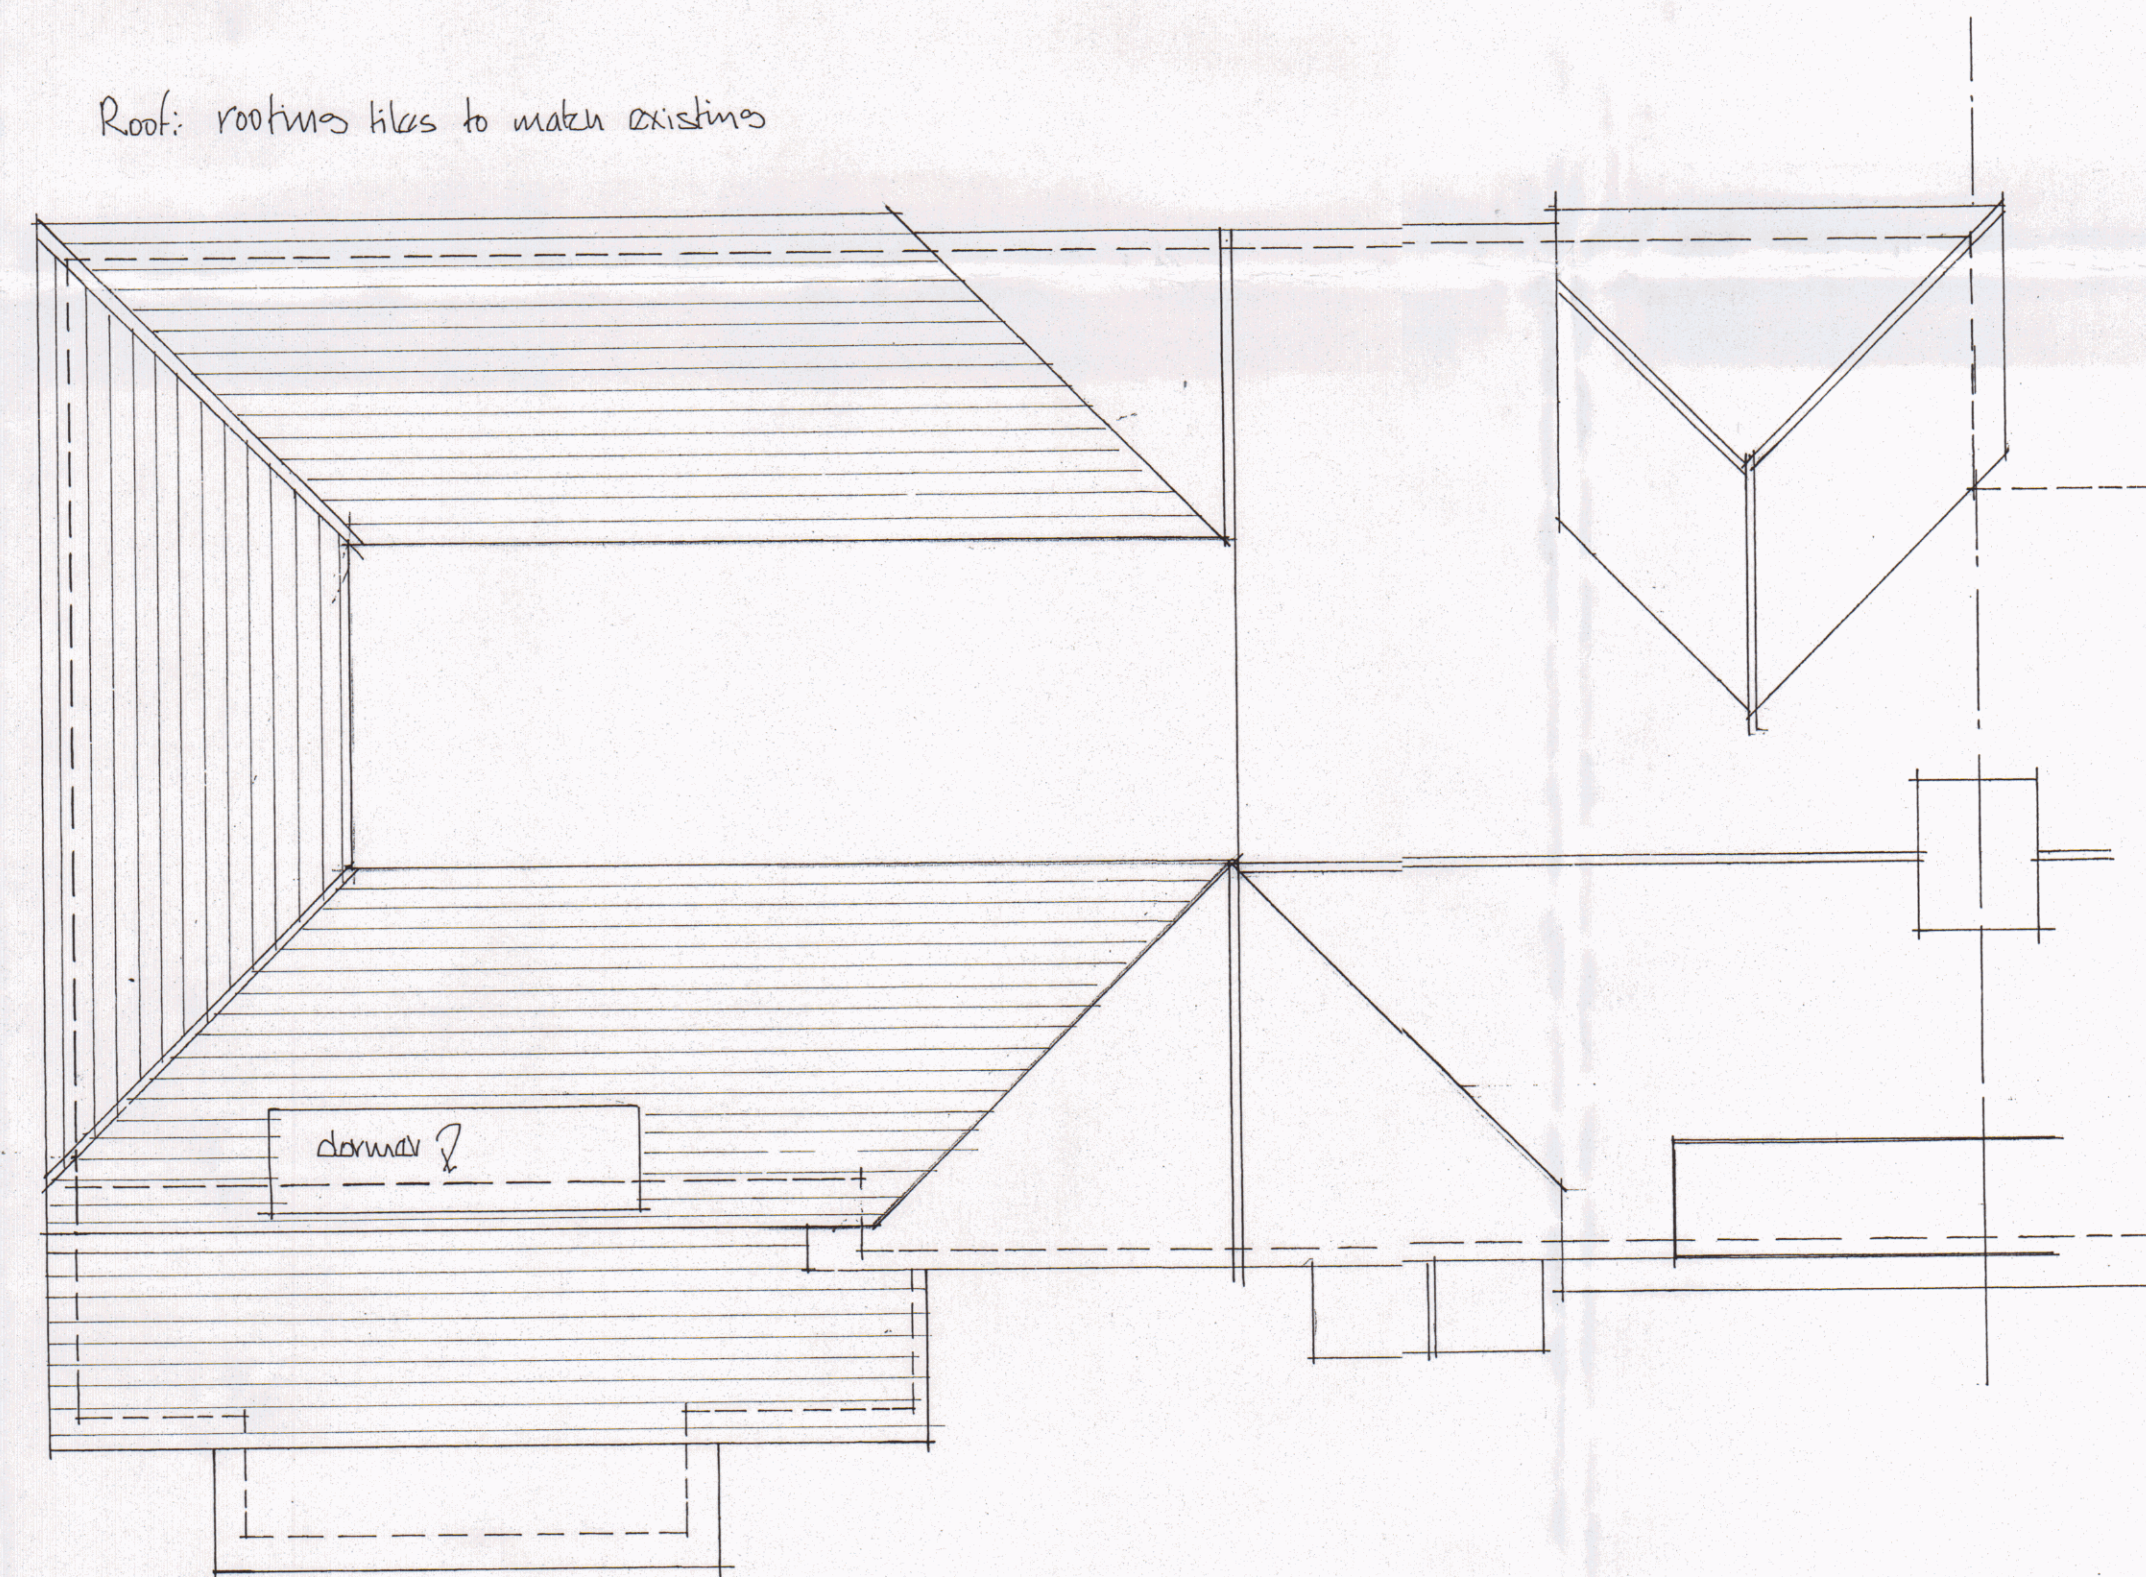

proposed roof plan

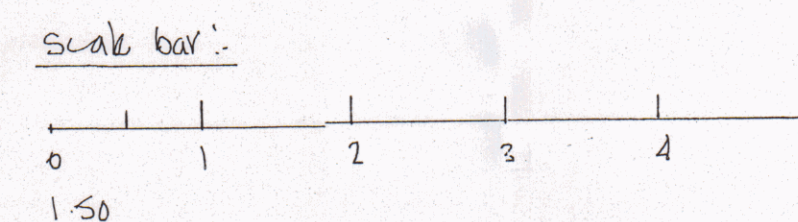

HAVANT BOROUGH
COUNCIL
31 OCT 2018
RECEIVED

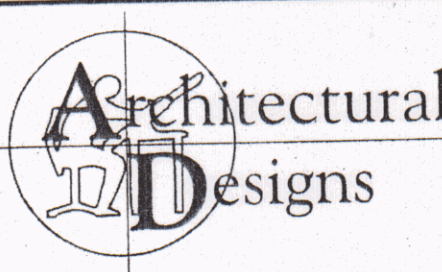	
Architectural Designs 157 Methuen Road, Southsea, Portsmouth, Hants. PO4 9HQ Telephone: 02392 362829	
Project: Proposed double storey side extension No 5, Athletes Road Havant Island	
Title: Roof layout plan	
Scale: 1:50	
Date: October 2018	
Drawing No: 1810 - 1511	