



FRONT ELEVATION

SIDE ELEVATION



REAR ELEVATION

SIDE ELEVATION

* Obscure Glazed Windows

PLOTS 13 (AS), 15 (OPP), 25 (OPP),
42 (AS), 79 (AS), 81 (AS), 83 (AS),
84 (AS), 112 (AS) & 139 (AS)

4 BED (8 PERSON)
HOUSE
2.0 STOREY
1317 SqFt

Project:
HAVANT ROAD,
EMSWORTH

Title:
RADLEIGH
ELEVATIONS

Drawn by : RKDB Checked by : MAH

Scale @ A3:



Scale 1:100

Date: OCTOBER 2017

Rev	Date	Drawn	Checked
D	19.03.19	RKDB	MAH


PLOT NUMBERS UPDATED

Drg No: CB_15_105_RA_E01

Rev: D

Client:



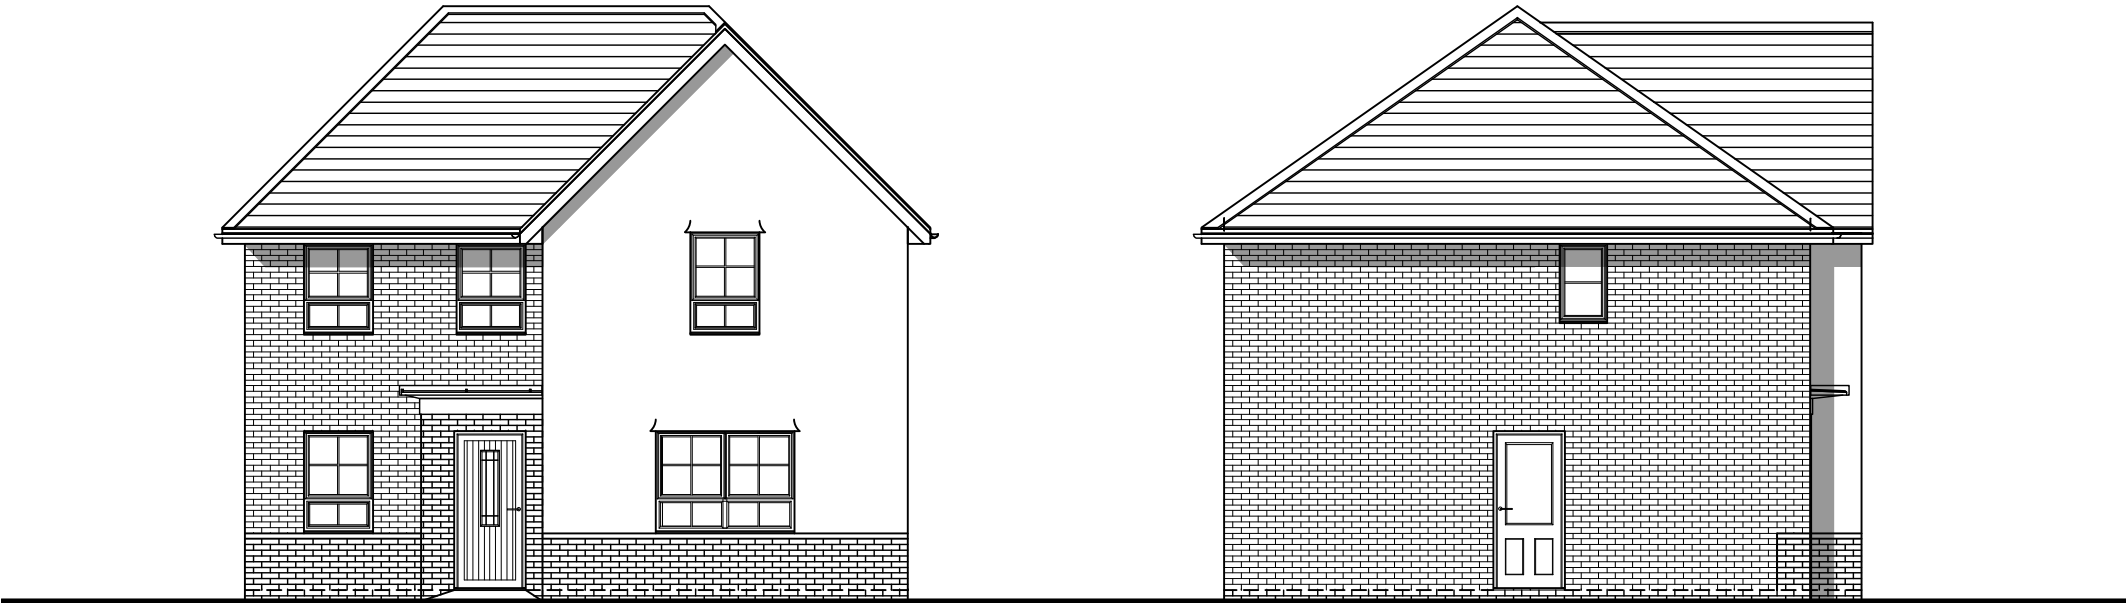

FRONT ELEVATION

SIDE ELEVATION



REAR ELEVATION

SIDE ELEVATION

* Obscure Glazed Windows

PLOTS 14 (AS), 26 (OPP), 80 (AS),
82 (AS), 85 (OPP) & 144 (AS)

4 BED (8 PERSON)
HOUSE
2.0 STOREY
1317 SqFt

Project:
HAVANT ROAD,
EMSWORTH
Title:
RADLEIGH
ELEVATIONS

Drawn by : RKDB Checked by : MAH

Scale @ A3:
0 1 2 3 4 5m
Scale 1:100

Date: OCTOBER 2017

Rev	Date	Drawn	Checked
D	19.03.19	RKDB	MAH


PLOT NUMBERS UPDATED

Drg No: CB_15_105_RA_E02 Rev: D


Client:

 **BARRATT**
HOMES



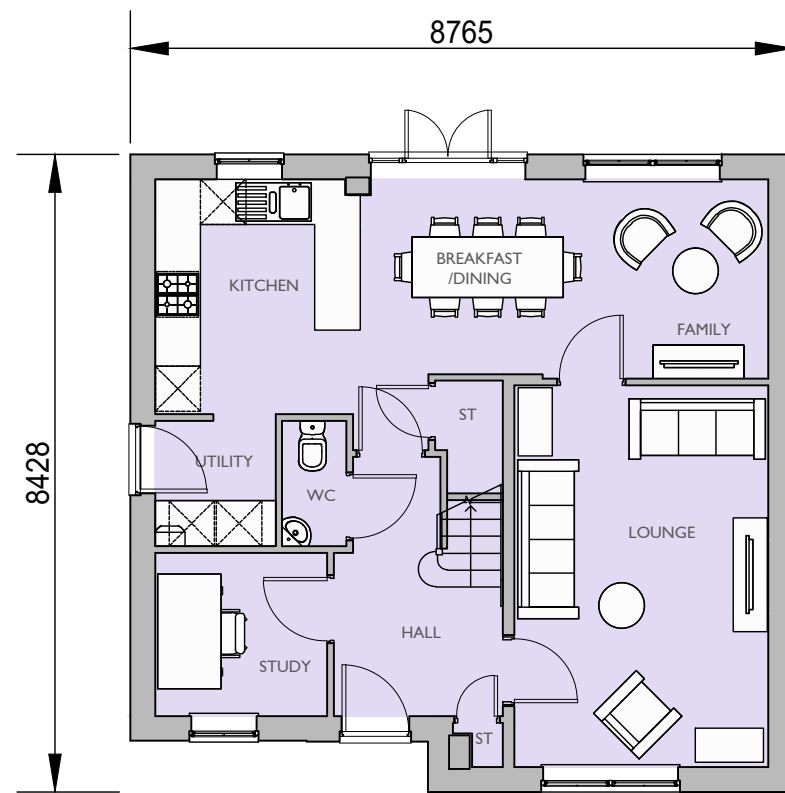

GROUND FLOOR PLAN

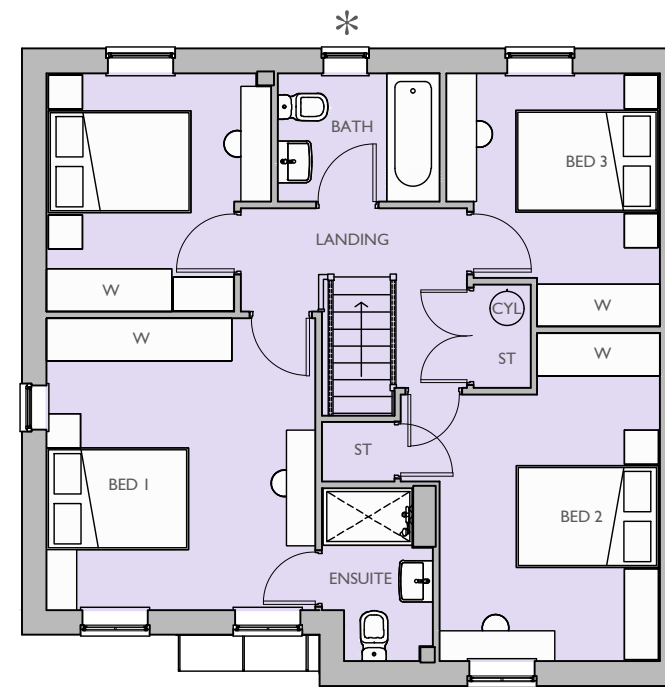

FIRST FLOOR PLAN

* Obscure Glazed Windows

PLOTS 13 (AS), 14 (AS), 15 (OPP),
25 (OPP), 26 (OPP), 42 (AS), 79 (AS),
80 (AS), 81 (AS), 82 (AS), 83 (AS),
84 (AS), 85 (OPP), 112 (AS), 139 (AS)
& 144 (AS)

4 BED (8 PERSON)
HOUSE
2.0 STOREY
1317 SqFt

Project:
HAVANT ROAD,
EMSWORTH

Title:
RADLEIGH
FLOOR PLANS

Drawn by : RKDB Checked by : MAH

Scale @ A3:

Scale 1:100

Date: OCTOBER 2017

Rev	Date	Drawn	Checked
C	19.03.19	RKDB	MAH

PLOT NUMBERS UPDATED

Drg No: CB_15_105_RA_P01

Rev: C

Client:

BARRATT
HOMES

