



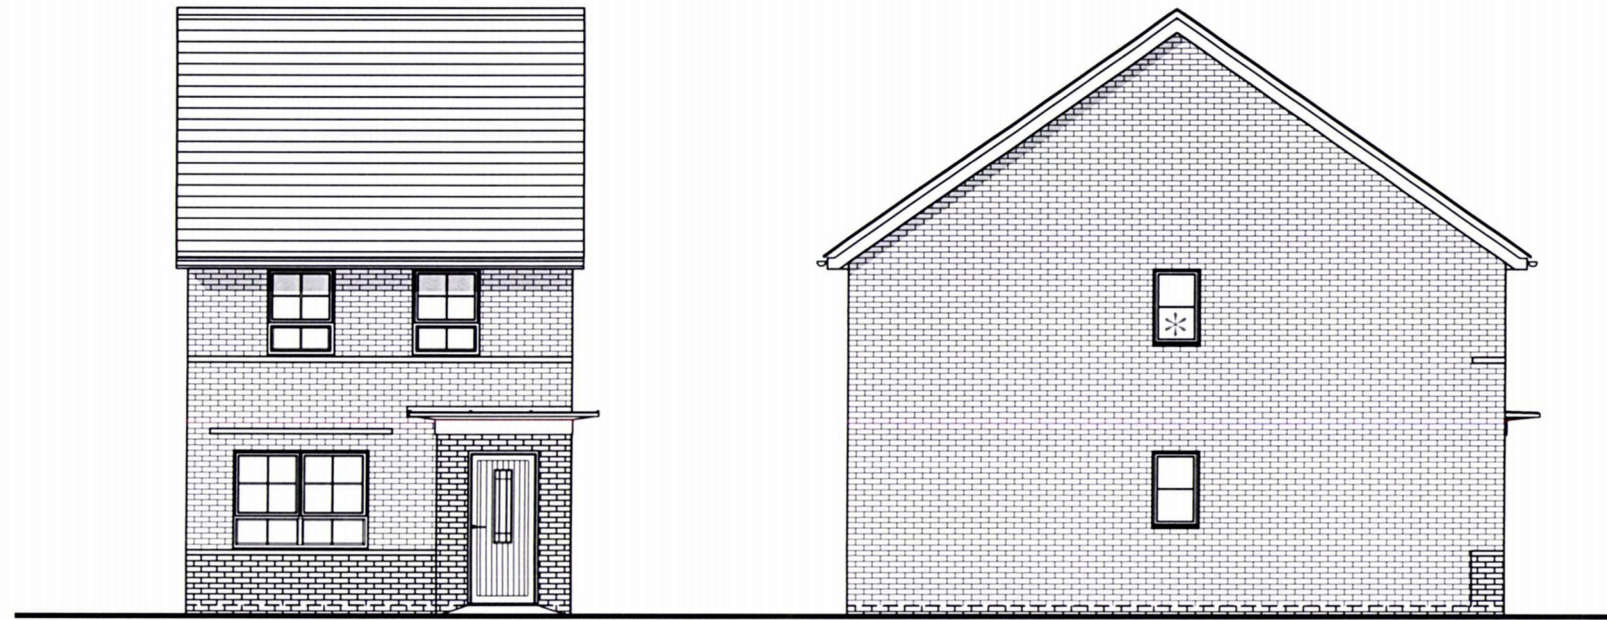


FRONT ELEVATION

SIDE ELEVATION
* Obscure Glazed Windows

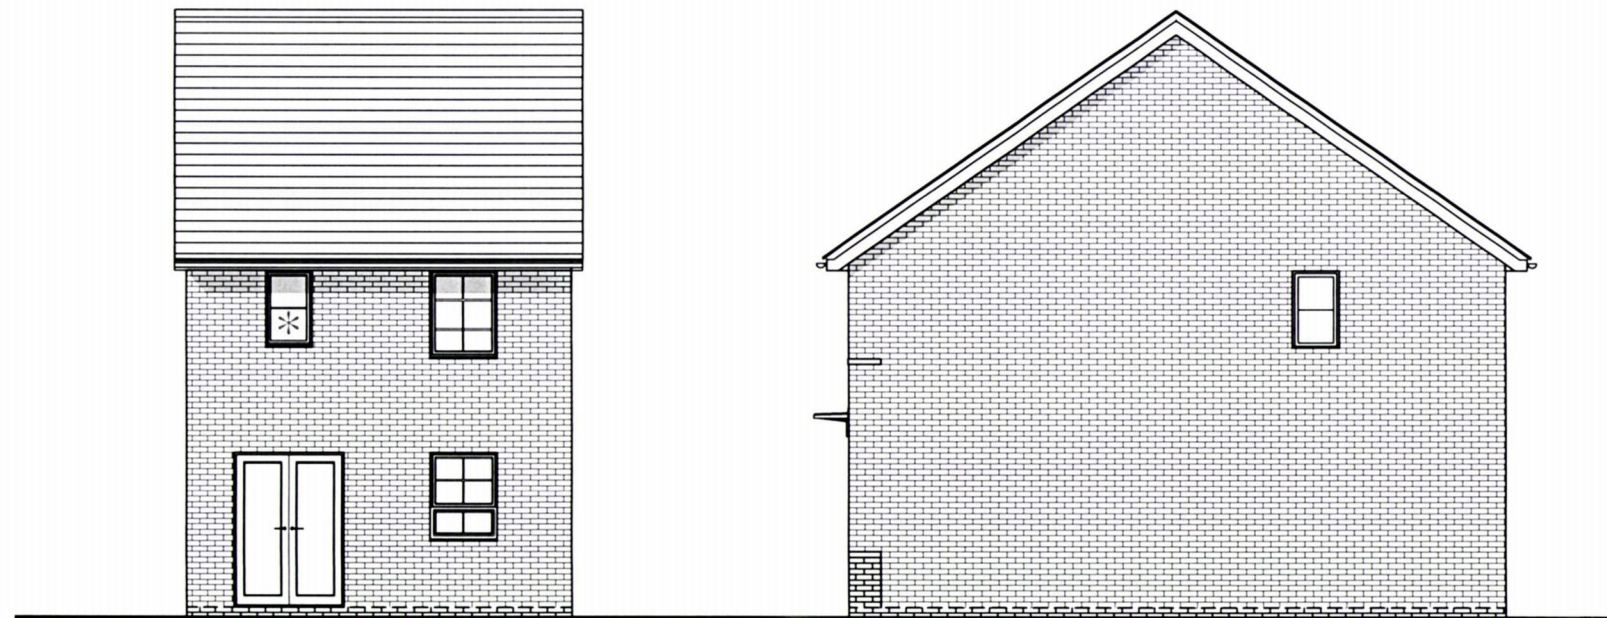

REAR ELEVATION

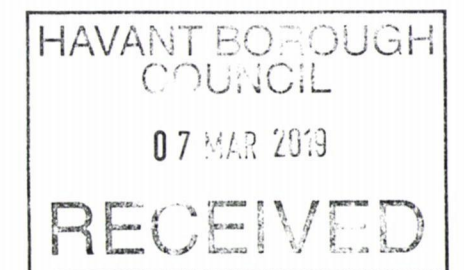

PLOTS 9 (AS), 47 (OPP) & 140 (AS)

3 BED (5 PERSON)
HOUSE
2.0 STOREY
830 SqFt

Project:
HAVANT ROAD,
EMSWORTH
Title:
MAIDSTONE
ELEVATIONS

Drawn by : RKDB Checked by : MAH

Scale @ A3:
0 1 2 3 4 5m
Scale 1:100

Date: OCTOBER 2017

Rev Date Drawn Checked
B 19.02.19 RKDB MAH
UPDATED TO LATEST WORKING DRAWINGS.

Drg No: CB_15_105_MA_E03 Rev: B

Client:

 **BARRATT**
HOMES

