



ELEVATION 01
NORTH ELEVATION

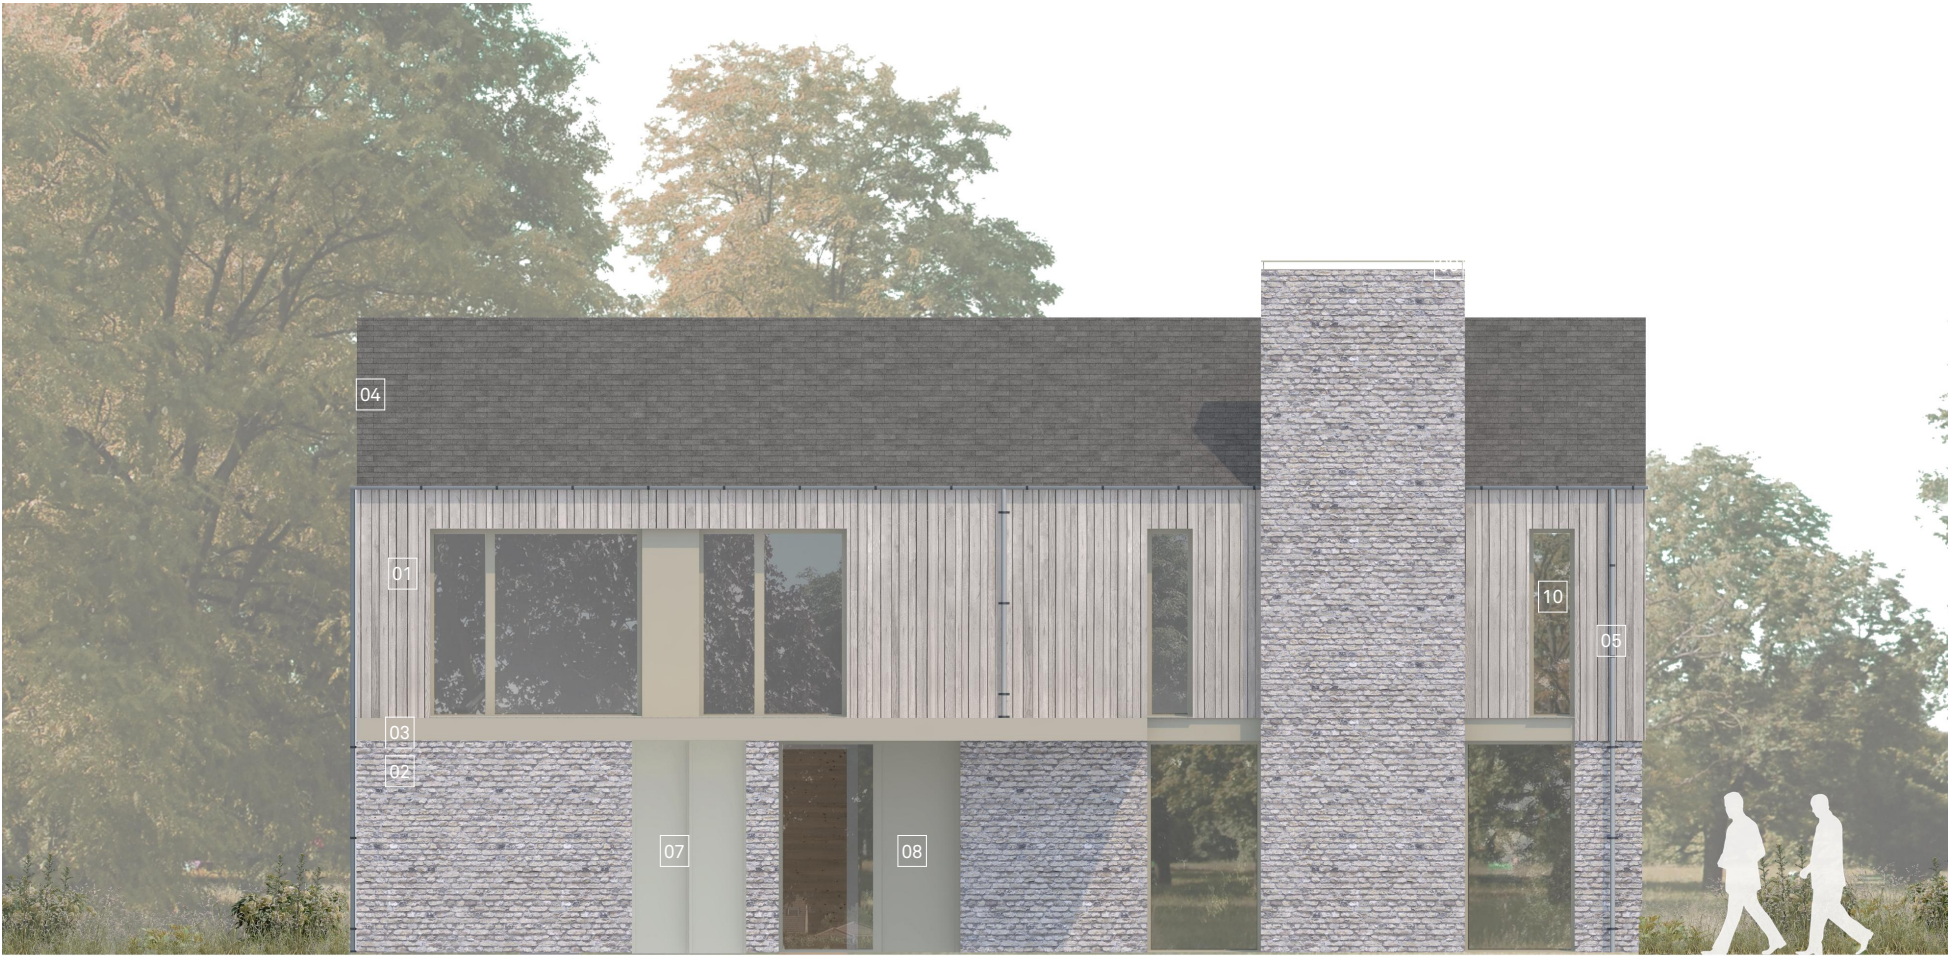

KEY

- 01 - Vertical timber boarding
- 02 - Brickwork
- 03 - PPC aluminium facsia
- 04 - Slate tiles
- 05 - Zinc guttering & downpipes
- 06 - Glass balustrade
- 07 - PPC aluminium doors
- 08 - PPC aluminium & glass front door
- 09 - Chimney cowl
- 10 - PPC aluminium window system

PLAN

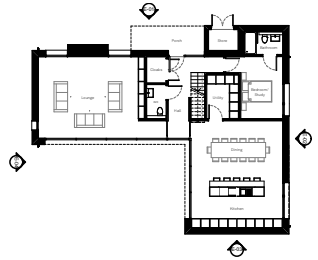

ELEVATION 03
SOUTH ELEVATION



revisions
P01 4/23/2019

this drawing is the copyright of
Re-Format LLP and may not be copied,
altered or reproduced in any way or
passed to a third party without written
authority. All dimensions subject to site
survey and site verification. Do not
scale for construction ©

www.re-format.co.uk
mail@re-format.co.uk
+44 (0)1420 82131

drawn by
DF

checked by
MS

date
Nov 2018

scale at A3
1:100, 1:500, 1:5.4

project title
46 Warblington Road

document title
Plot 5 - Elevation Sheet 1

status
Suitable for Co-ordination

drawing number
15048-RFT-05-ZZ-DR-A-0300-S1

drawing status
S1

revision
P01

