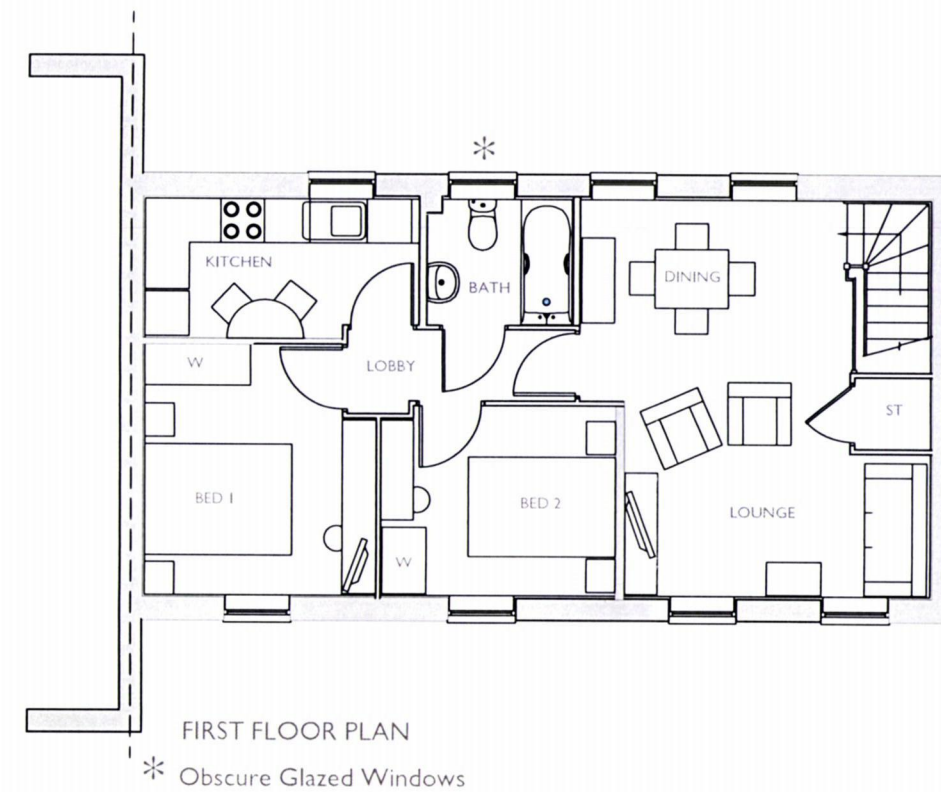
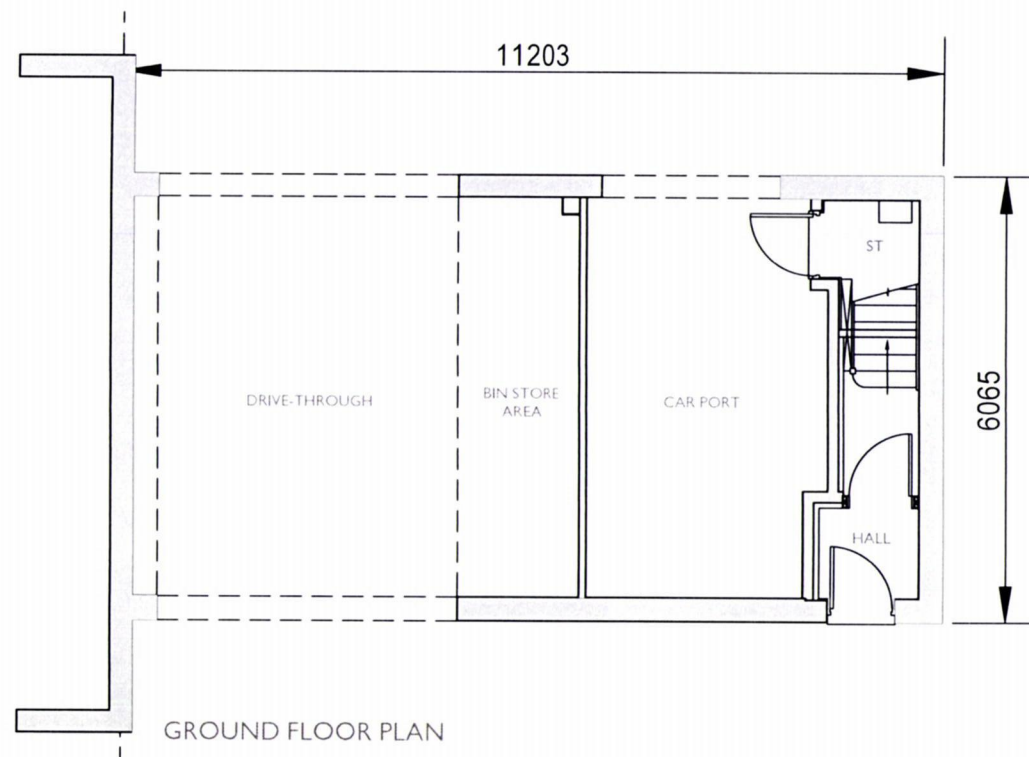


PLOT 32 (AS)

2 BED (4 PERSON)
COACH HOUSE
2.0 STOREY
704 SqFt

Project:
HAVANT ROAD,
EMSWORTH

Title:
TYPE 73
FLOOR PLANS

Drawn by: RKDB Checked by: MAH

Scale @ A3:



Scale 1:100

Date: OCTOBER 2017

Rev Date Drawn Checked

Drg No: CB_15_105_T73_P03 Rev:

Client:

BARRATT
HOMES

