


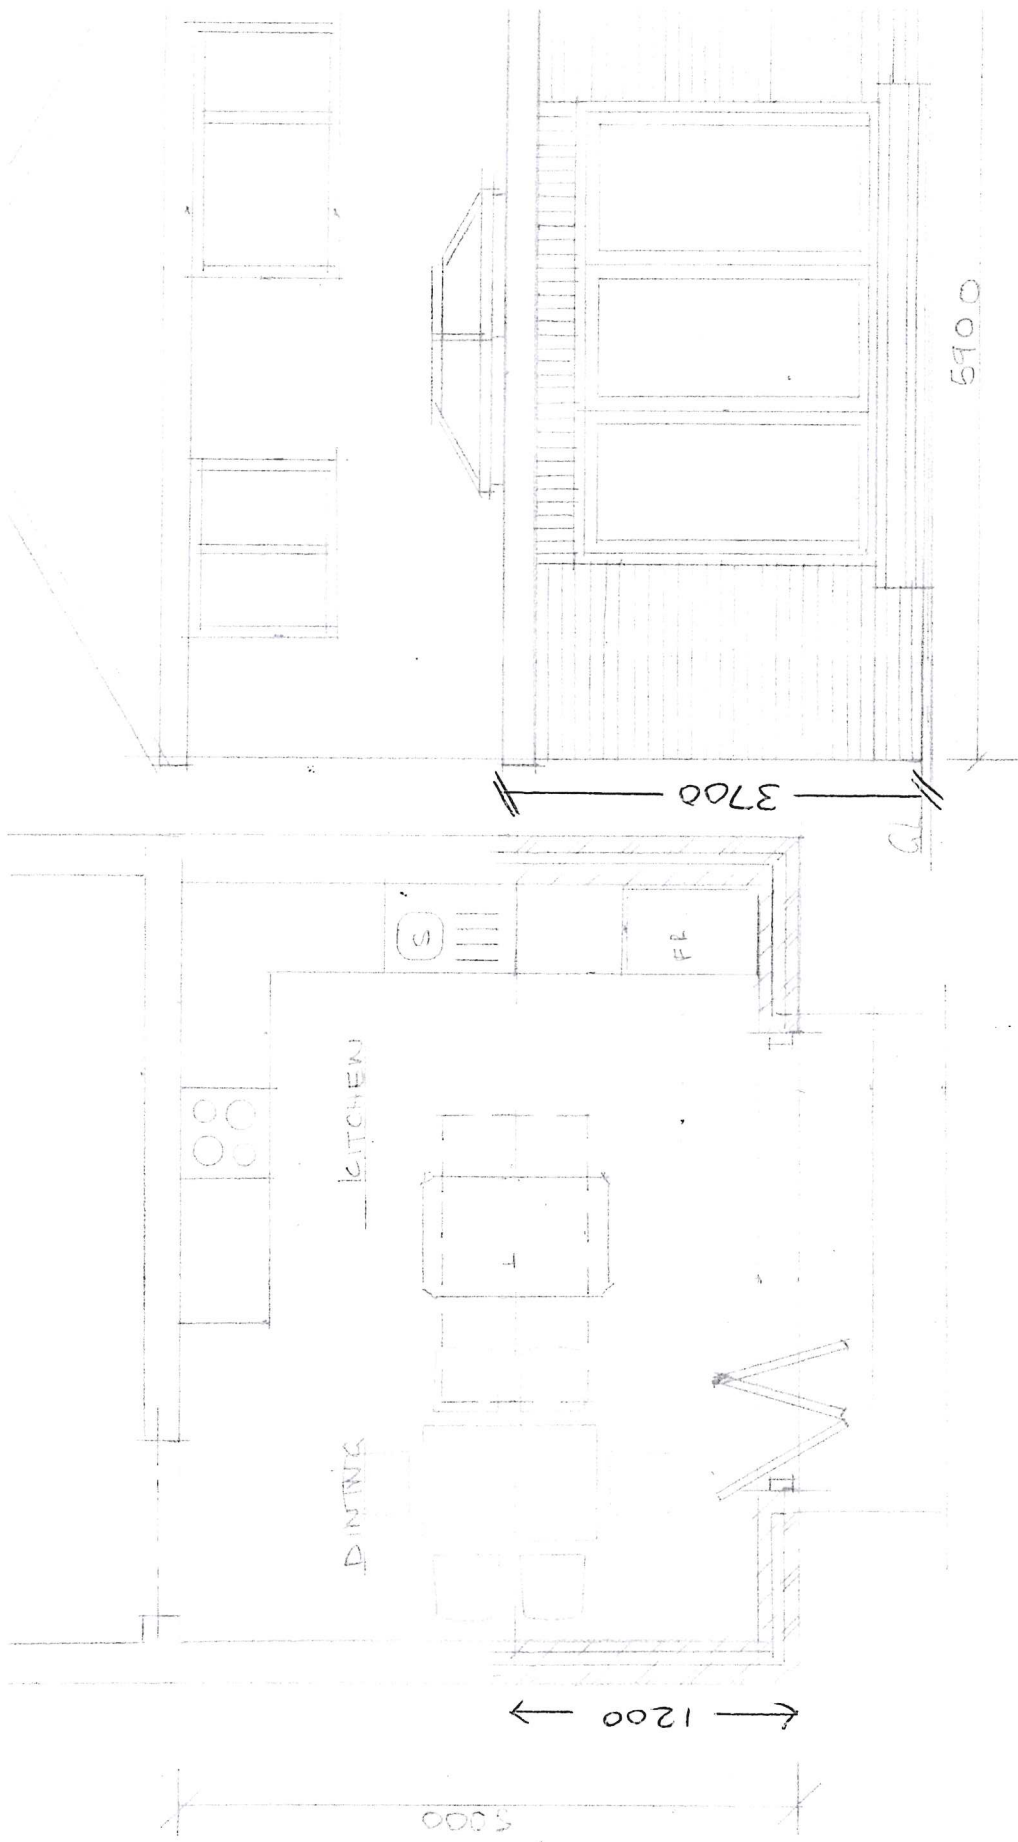

REAR ELEVATION

GROUND FLOOR PLAN

PROPOSED REAR EXTENSION SCALE 1:50

CHARMINSTER CLOSE, WATERLOOVILLE PO7