

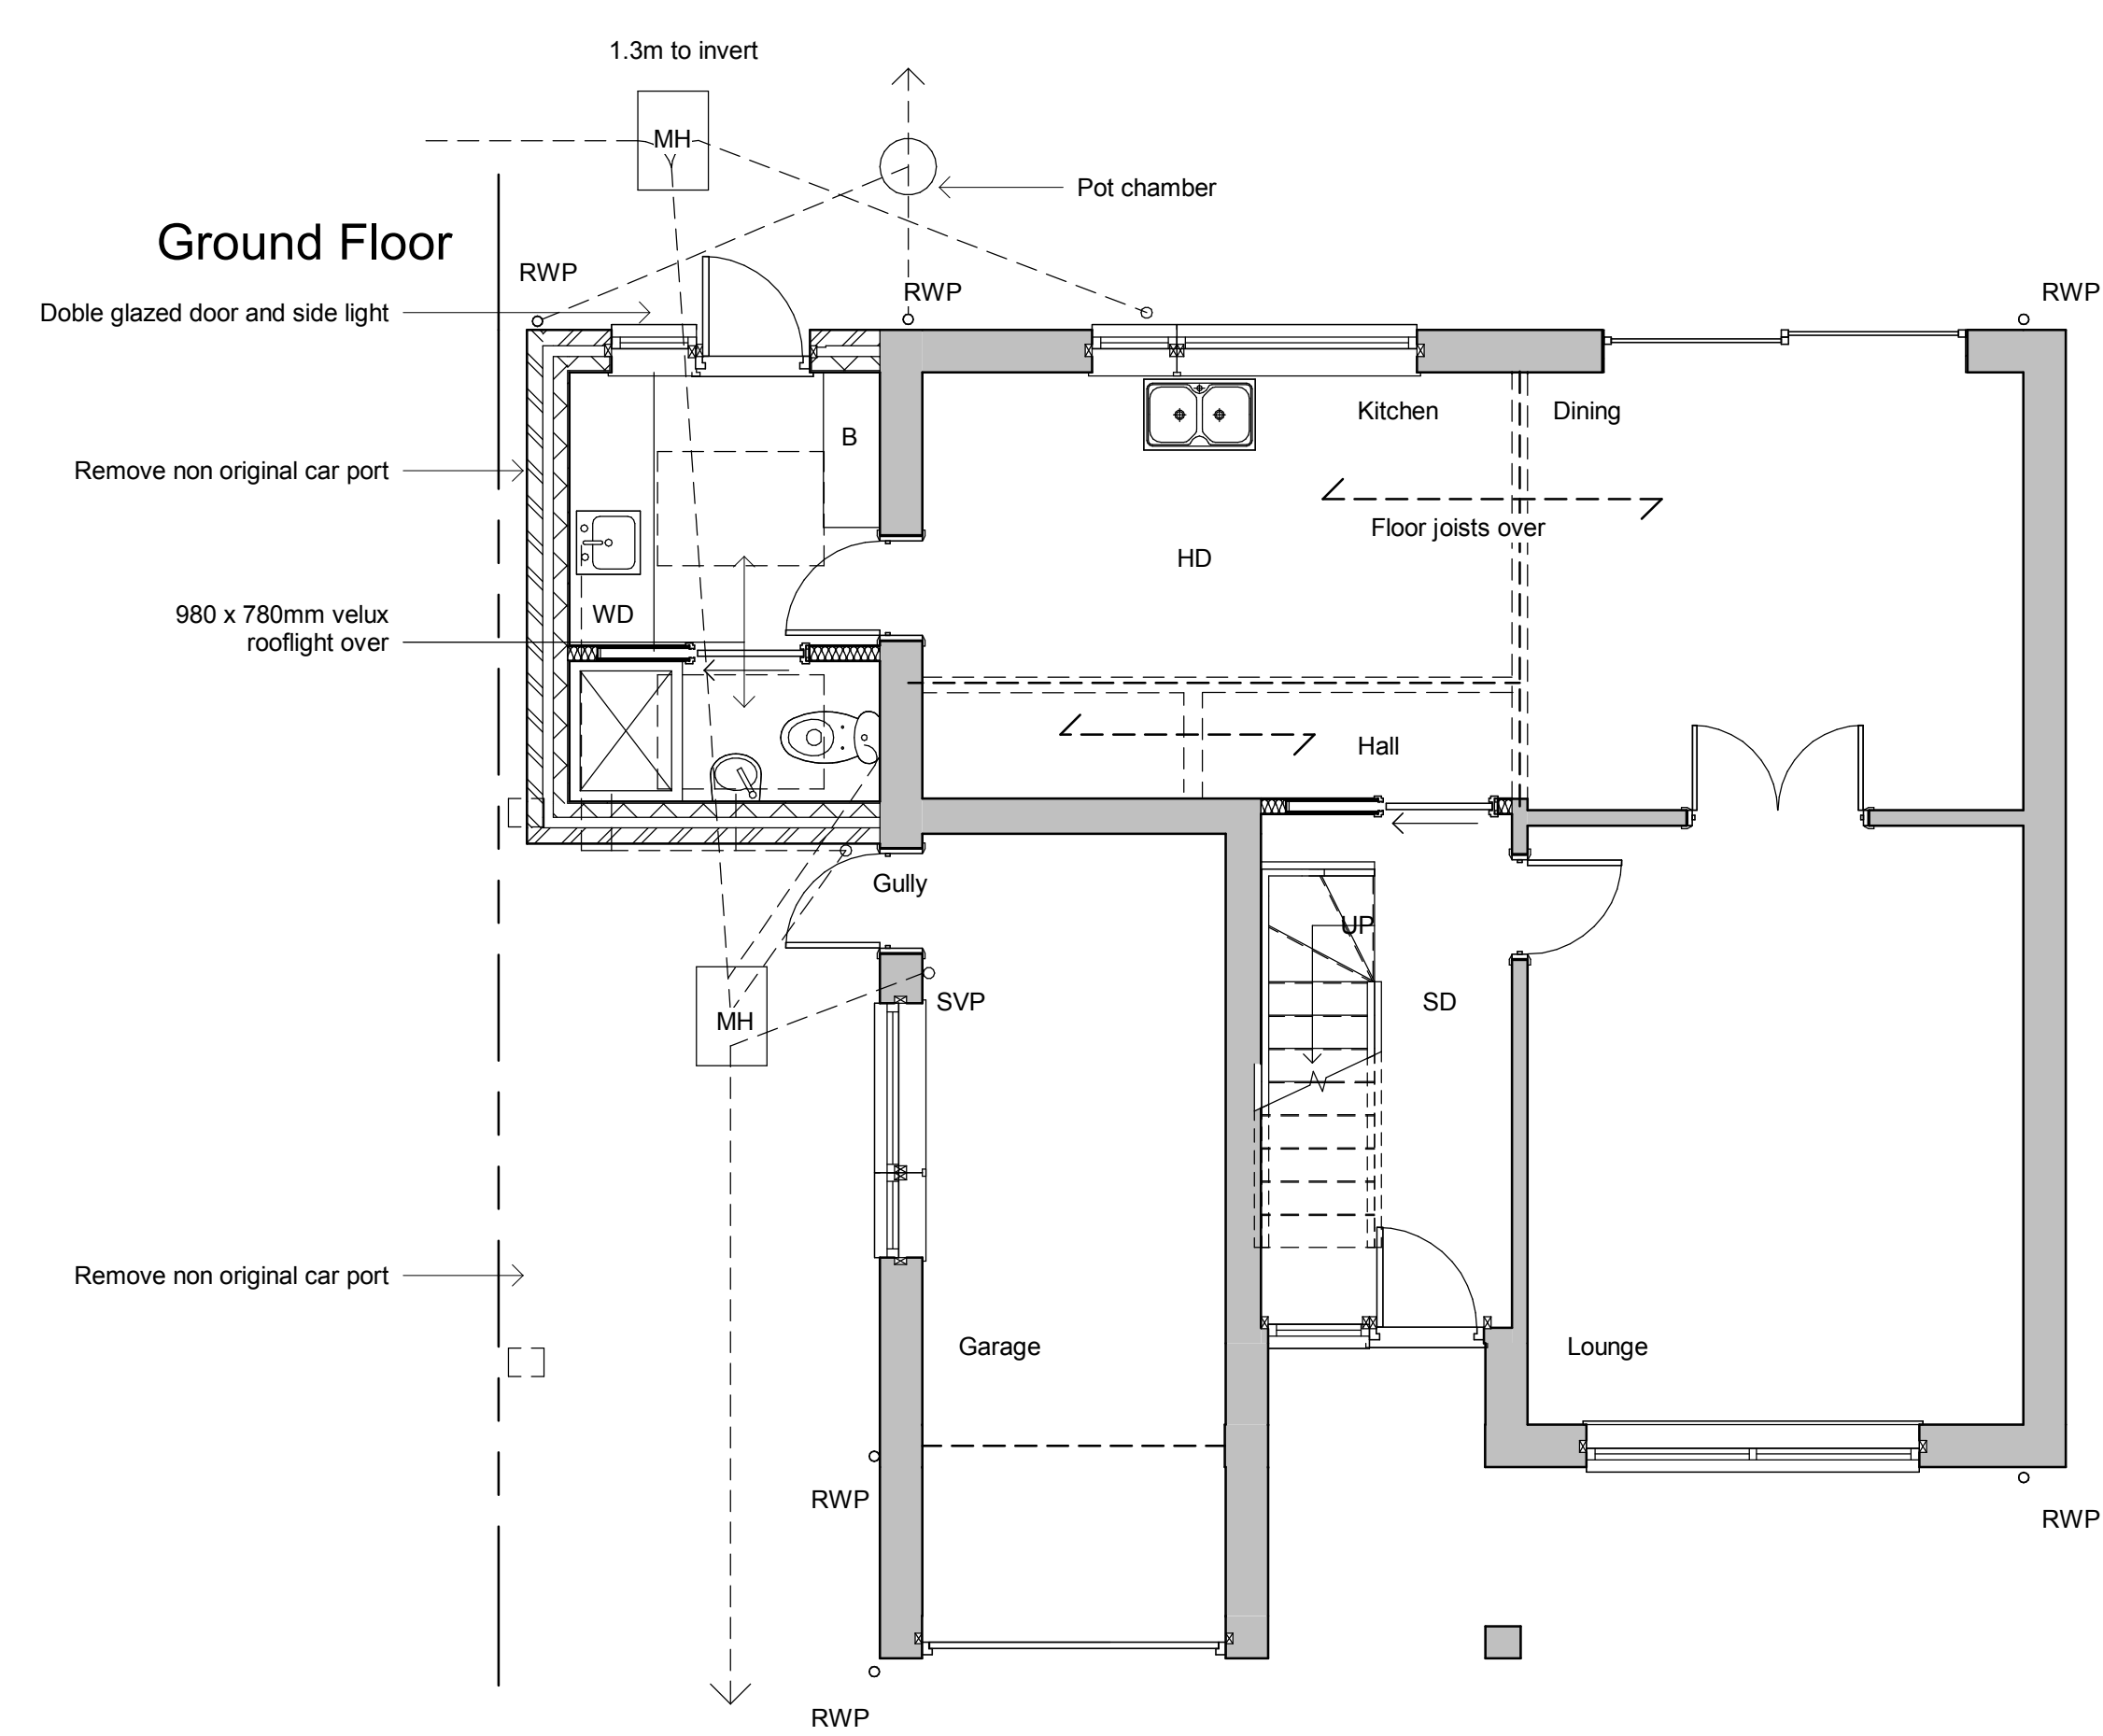


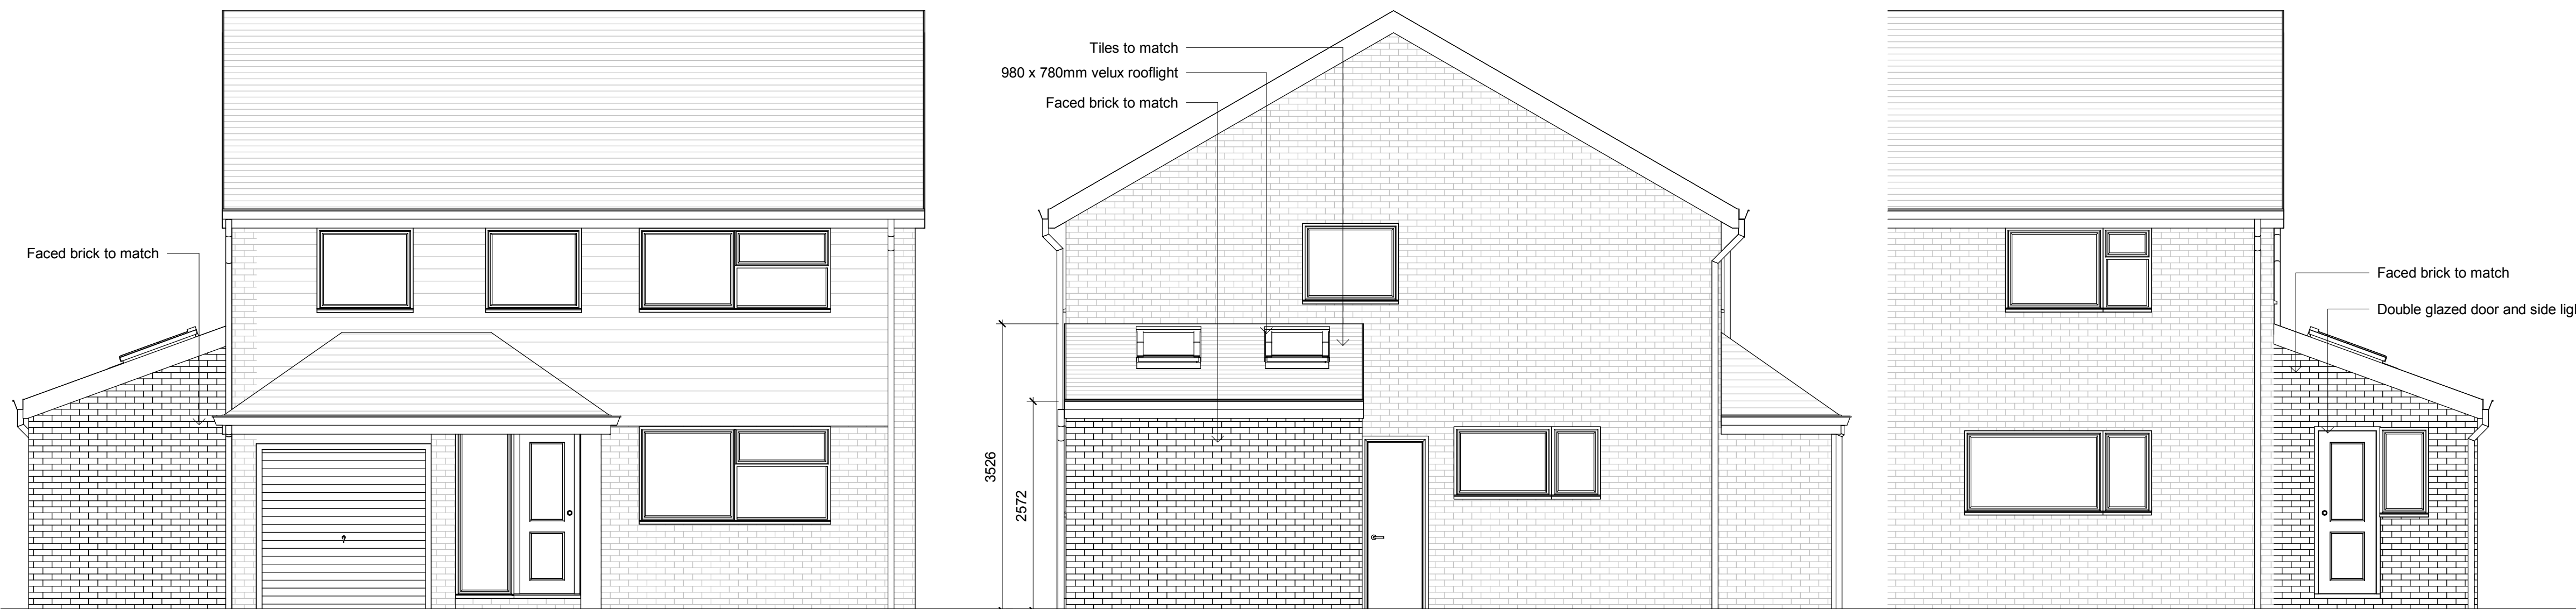

First Floor

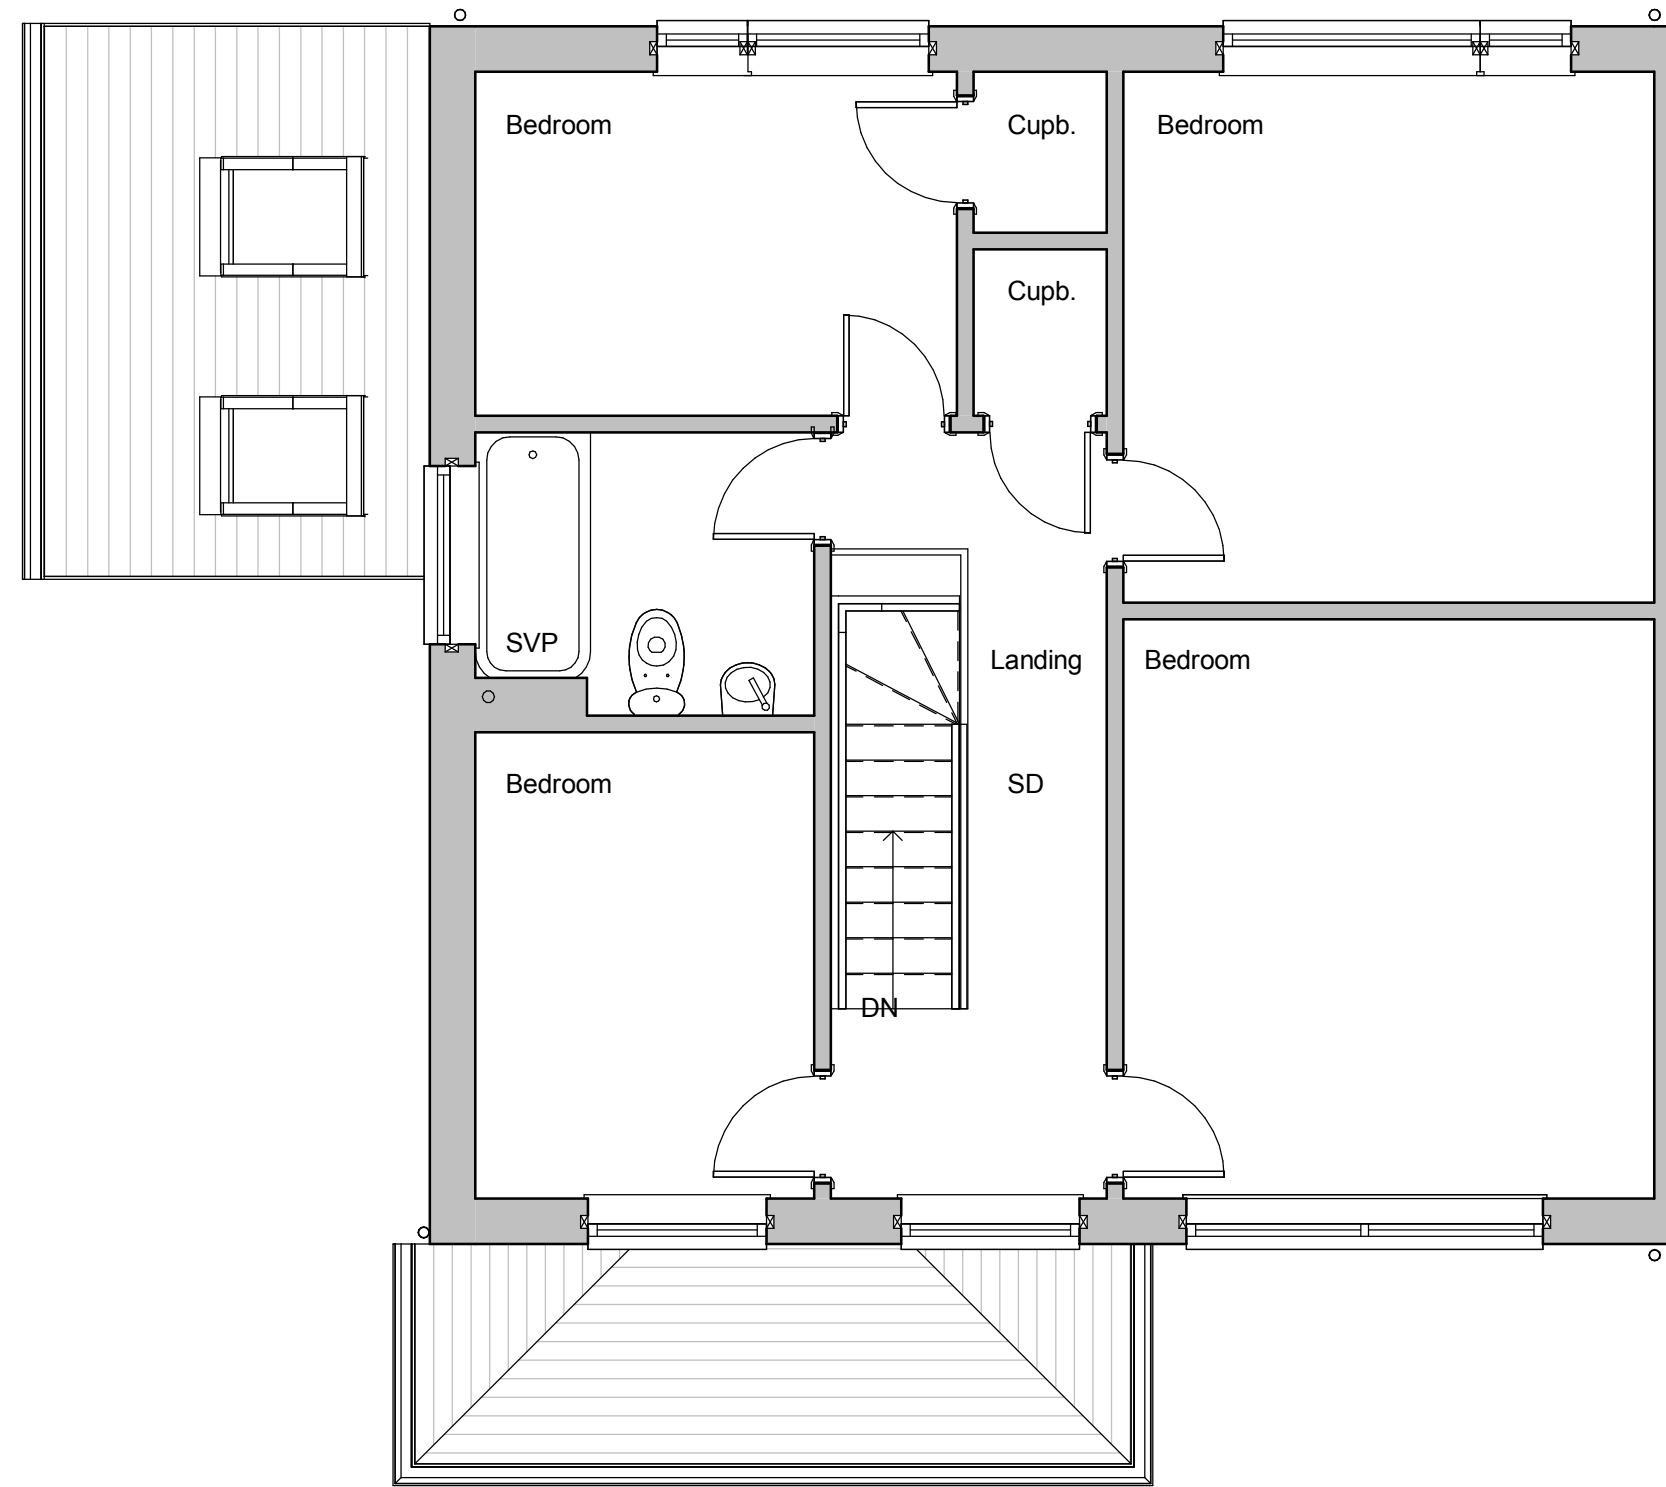


Front Elevation

Side Elevation

Rear Elevation

Revisions

 

Materials

- Faced Brick to Match
- Tiles to Match
- Double glazed windows and doors to match
- Velux rooflights

Drawing Number 2018/165 Sheet 1 of 1

Size A1 Scale 1:50

Project
Proposed Details
November 2018

Job Title
4 Barn Close
Emsworth
Hampshire
PO10 7LJ

Do Not scale from this drawing except for planning as photocopies will be subject to distortion
Drawings to be read in conjunction with all other Designers and structural engineers contract drawings and specifications: Any discrepancies must be brought to the attention of the Designer immediately
The contractor must verify all dimensions by site measurement before ordering materials or manufacturing components
Substitute materials and products to those named will be acceptable if proven to be of equal or higher performance and not in conflict with other elements

M.J.Humphrey
Ltd



Mel Humphrey MRICS, MBEng 39 Northease Drive Hove East Sussex BN3 8PQ
Adam Humphrey 9 Racton Road Emsworth Hampshire PO10 7SY

Mel@mjhumphrey.co.uk 07701055182
Adam@mjhumphrey.co.uk 07812419142