


NOTES:


Dimensions to be checked on site before commencing work. Any discrepancies shall be reported to the architect immediately.

Do not scale from these drawings except for planning purposes. Use figured dimensions only.


Where applicable this drawing is to be read in conjunction with other consultants' drawings.

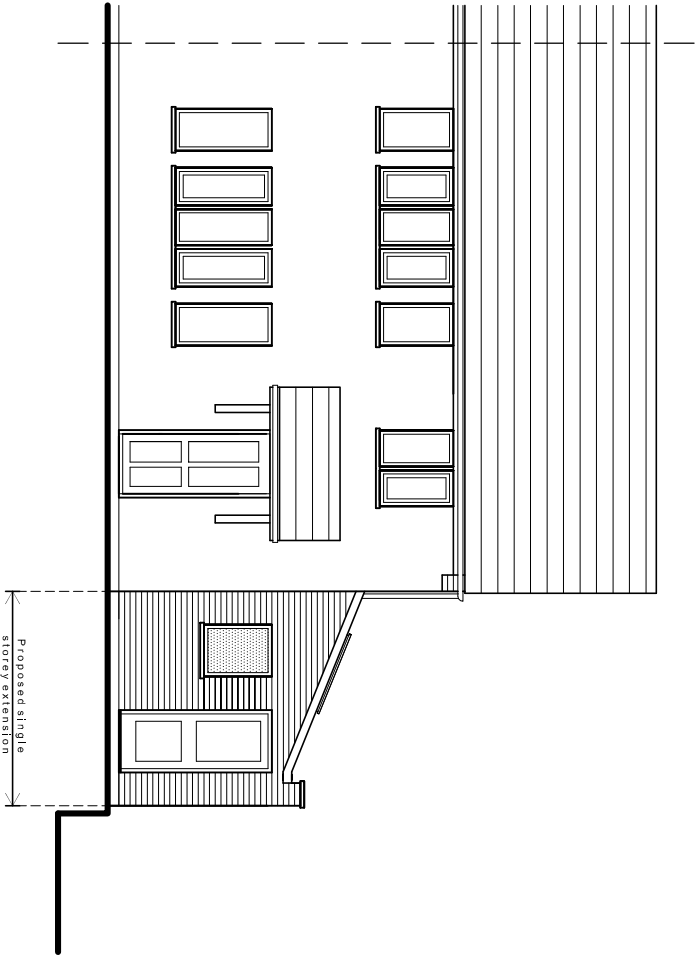

West (front) elevation

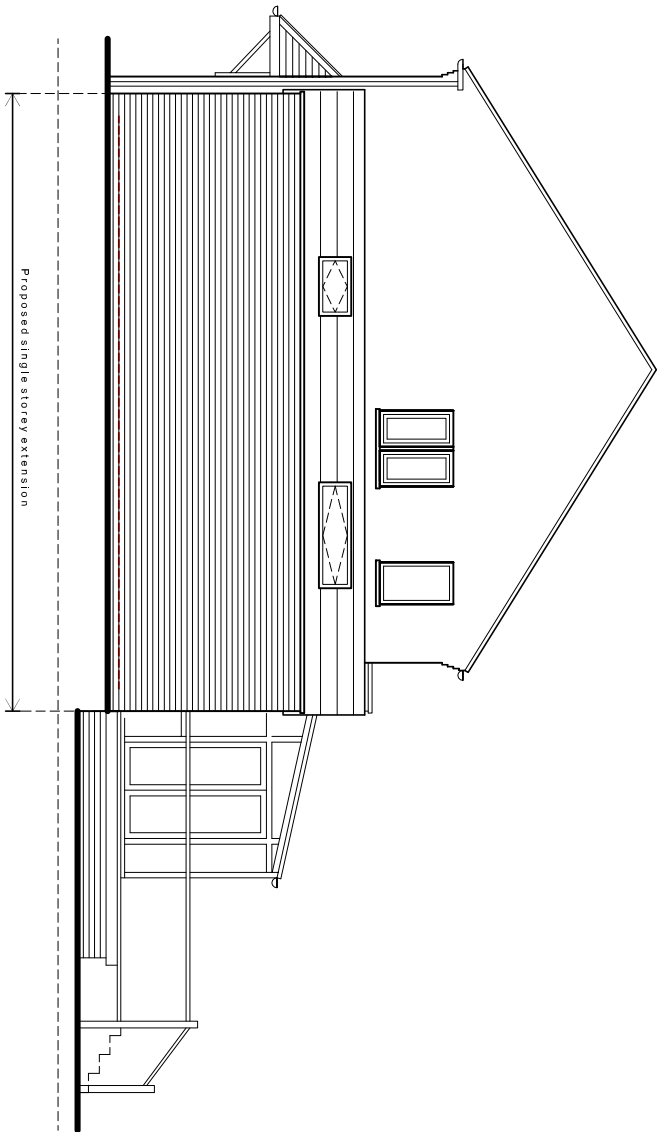


South (side) elevation

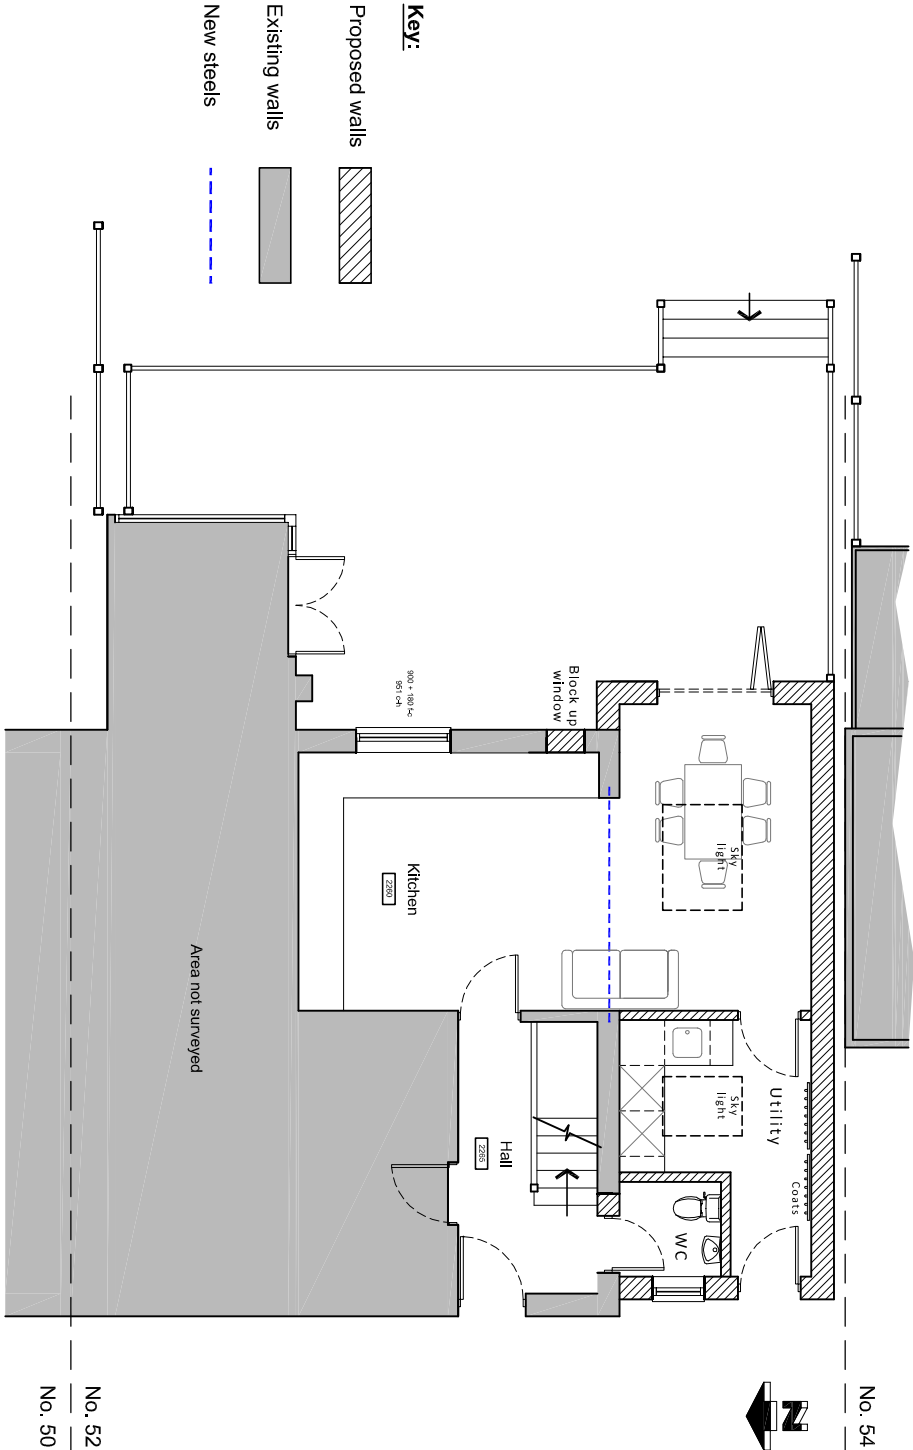


Ground floor plan (first floor unchanged in new proposal)

Proposed plans & elevations scale 1:100

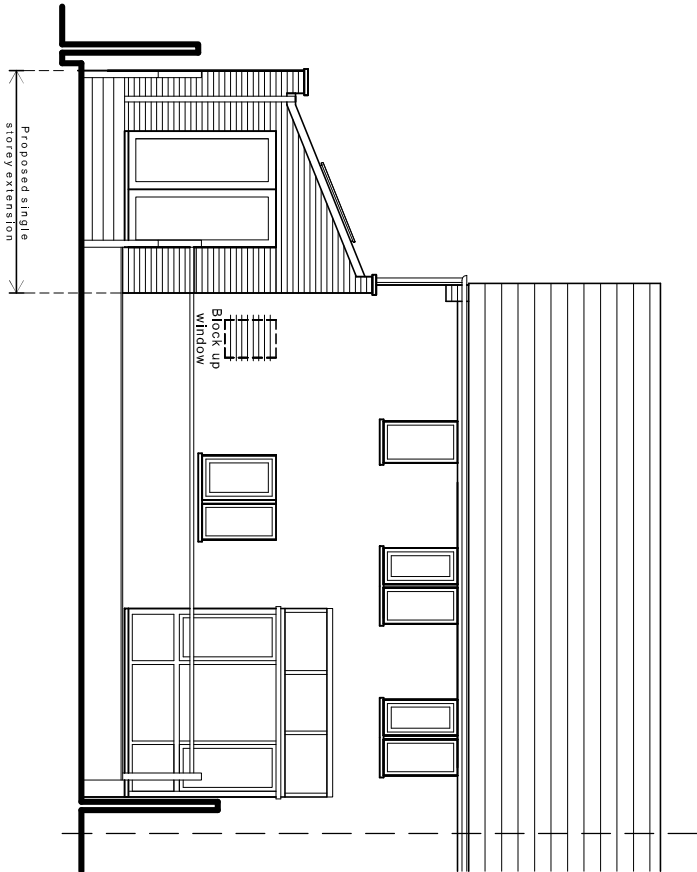

West (rear) elevation

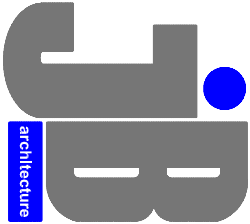

JIMMY BESSANT ARCHITECTURE
TEL: 01243 373620 M: 07769904282
E: jimmy@jb-architecture.co.uk
Web: www.jb-architecture.co.uk

For
MR & MRS BROWN

Project
**PROPOSED EXTENSION
AT 52 NEW BARN ROAD
BEDHAMPTON
PO9 3PY**

Title
**PROPOSED FLOOR PLAN
& ELEVATIONS**

Date	Drawn	Scale	Checked
AUG 2018	JB	1:100 @ A3	-
Job Number	Drawing Number	Revision	
PL206/18	49		