



NORTH



ORDNANCE SURVEY (C) CROWN COPYRIGHT
ALL RIGHTS RESERVED LICENCE NUMBER 100022432

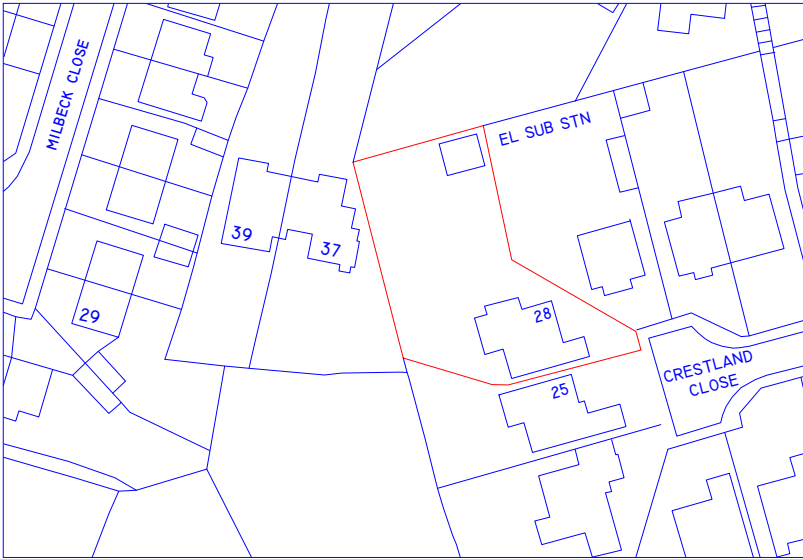

LOCATION PLAN
SCALE 1:1250

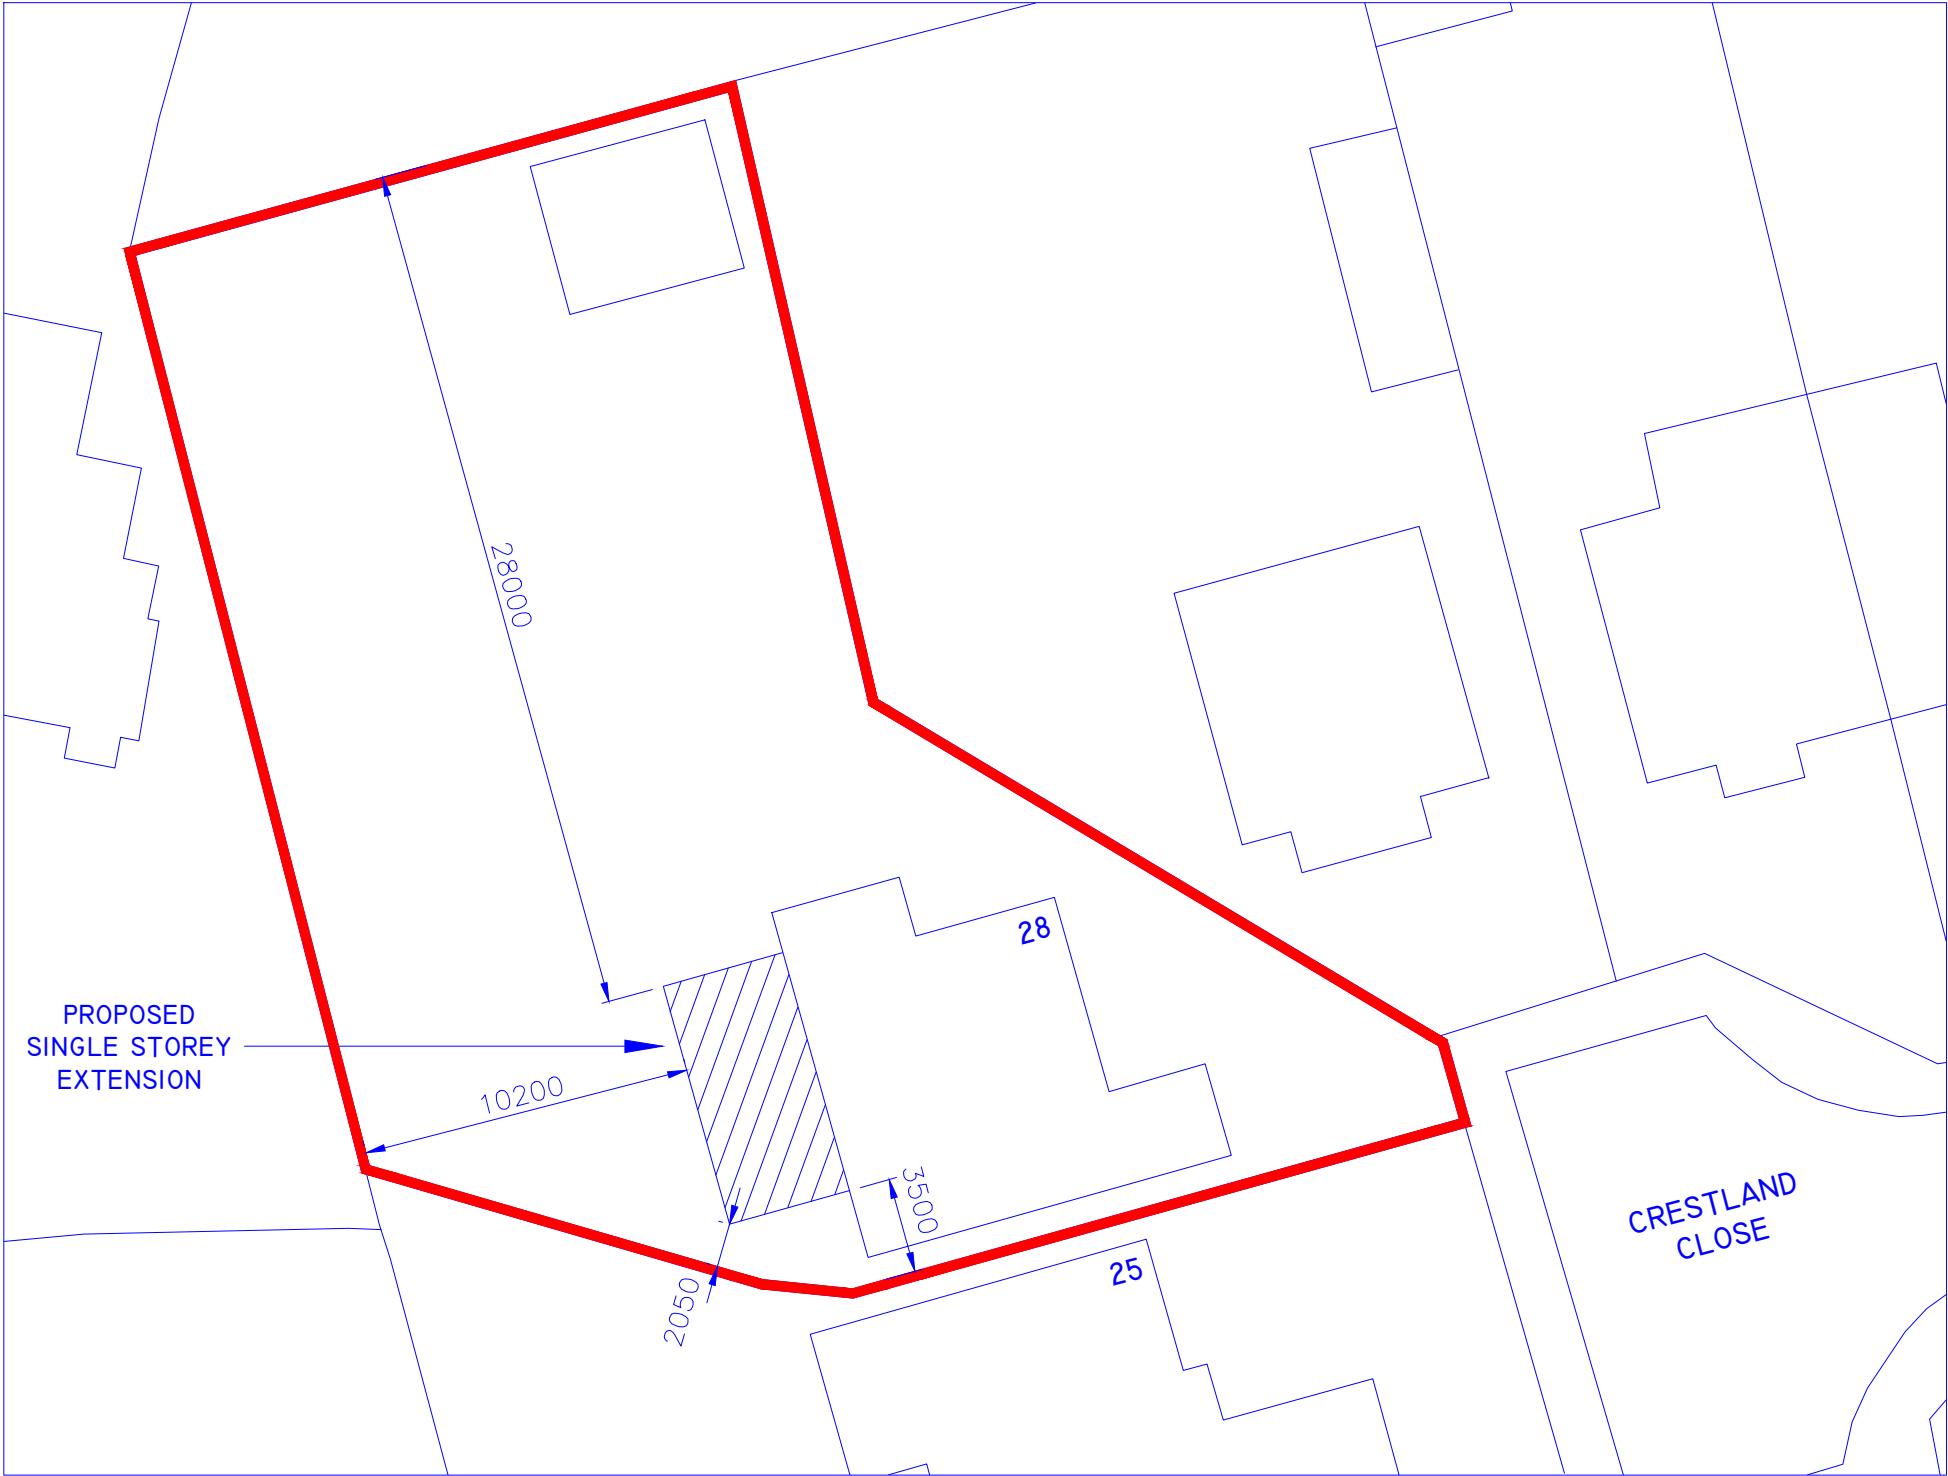

PROPOSED SITE PLAN SCALE 1:250

DATE	DESCRIPTION	REV	TITLE: 28 CRESTLANDS CLOSE WATERLOOVILLE	
			CONTRACT: MR & MRS MOORE	
			DRAWING No: 03	DATE: 26.1.19
			SCALE: A3 @ 1:250 1:1250	