



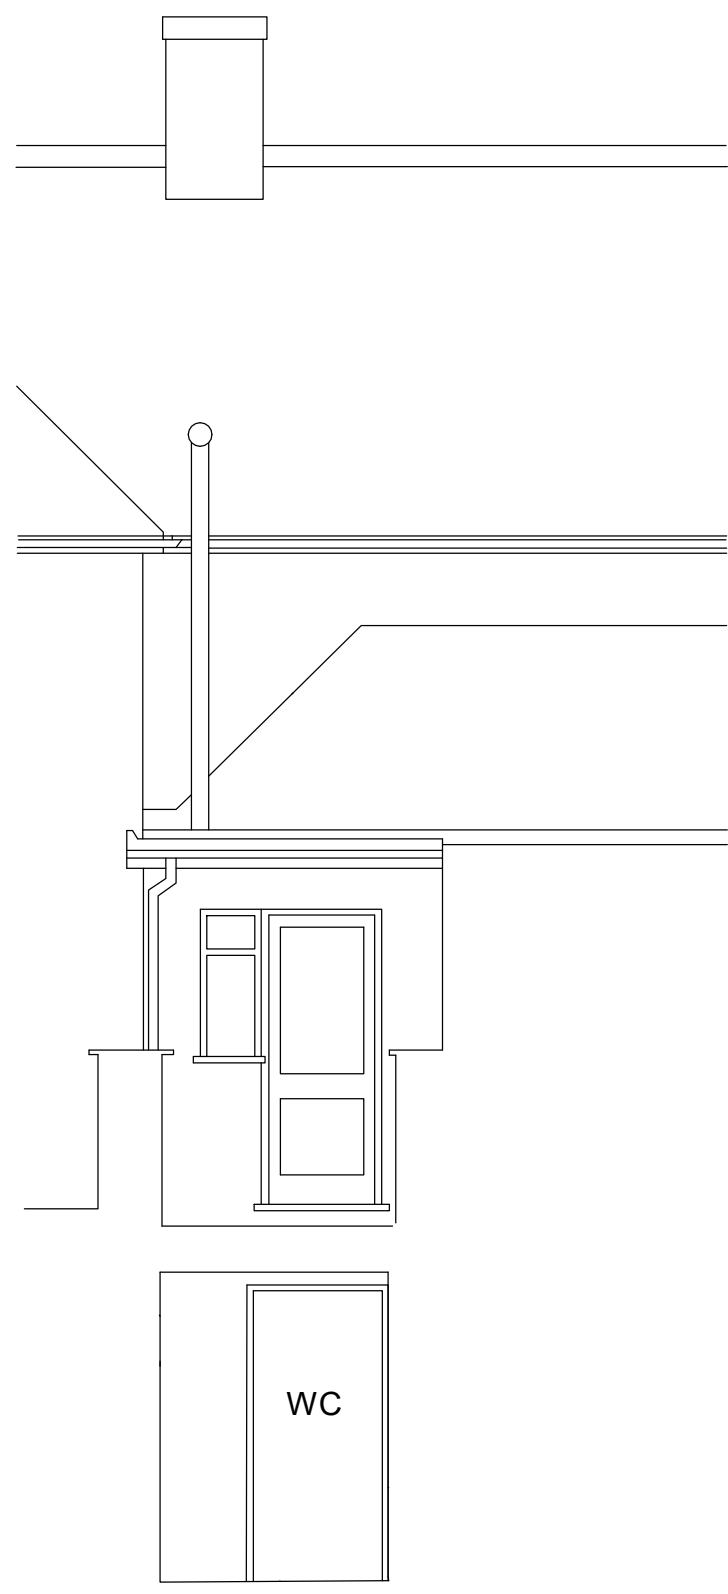


PROPOSED FRONT ELEVATION TO HIGH STREET




PROPOSED SECTIONAL ELEVATION A-A

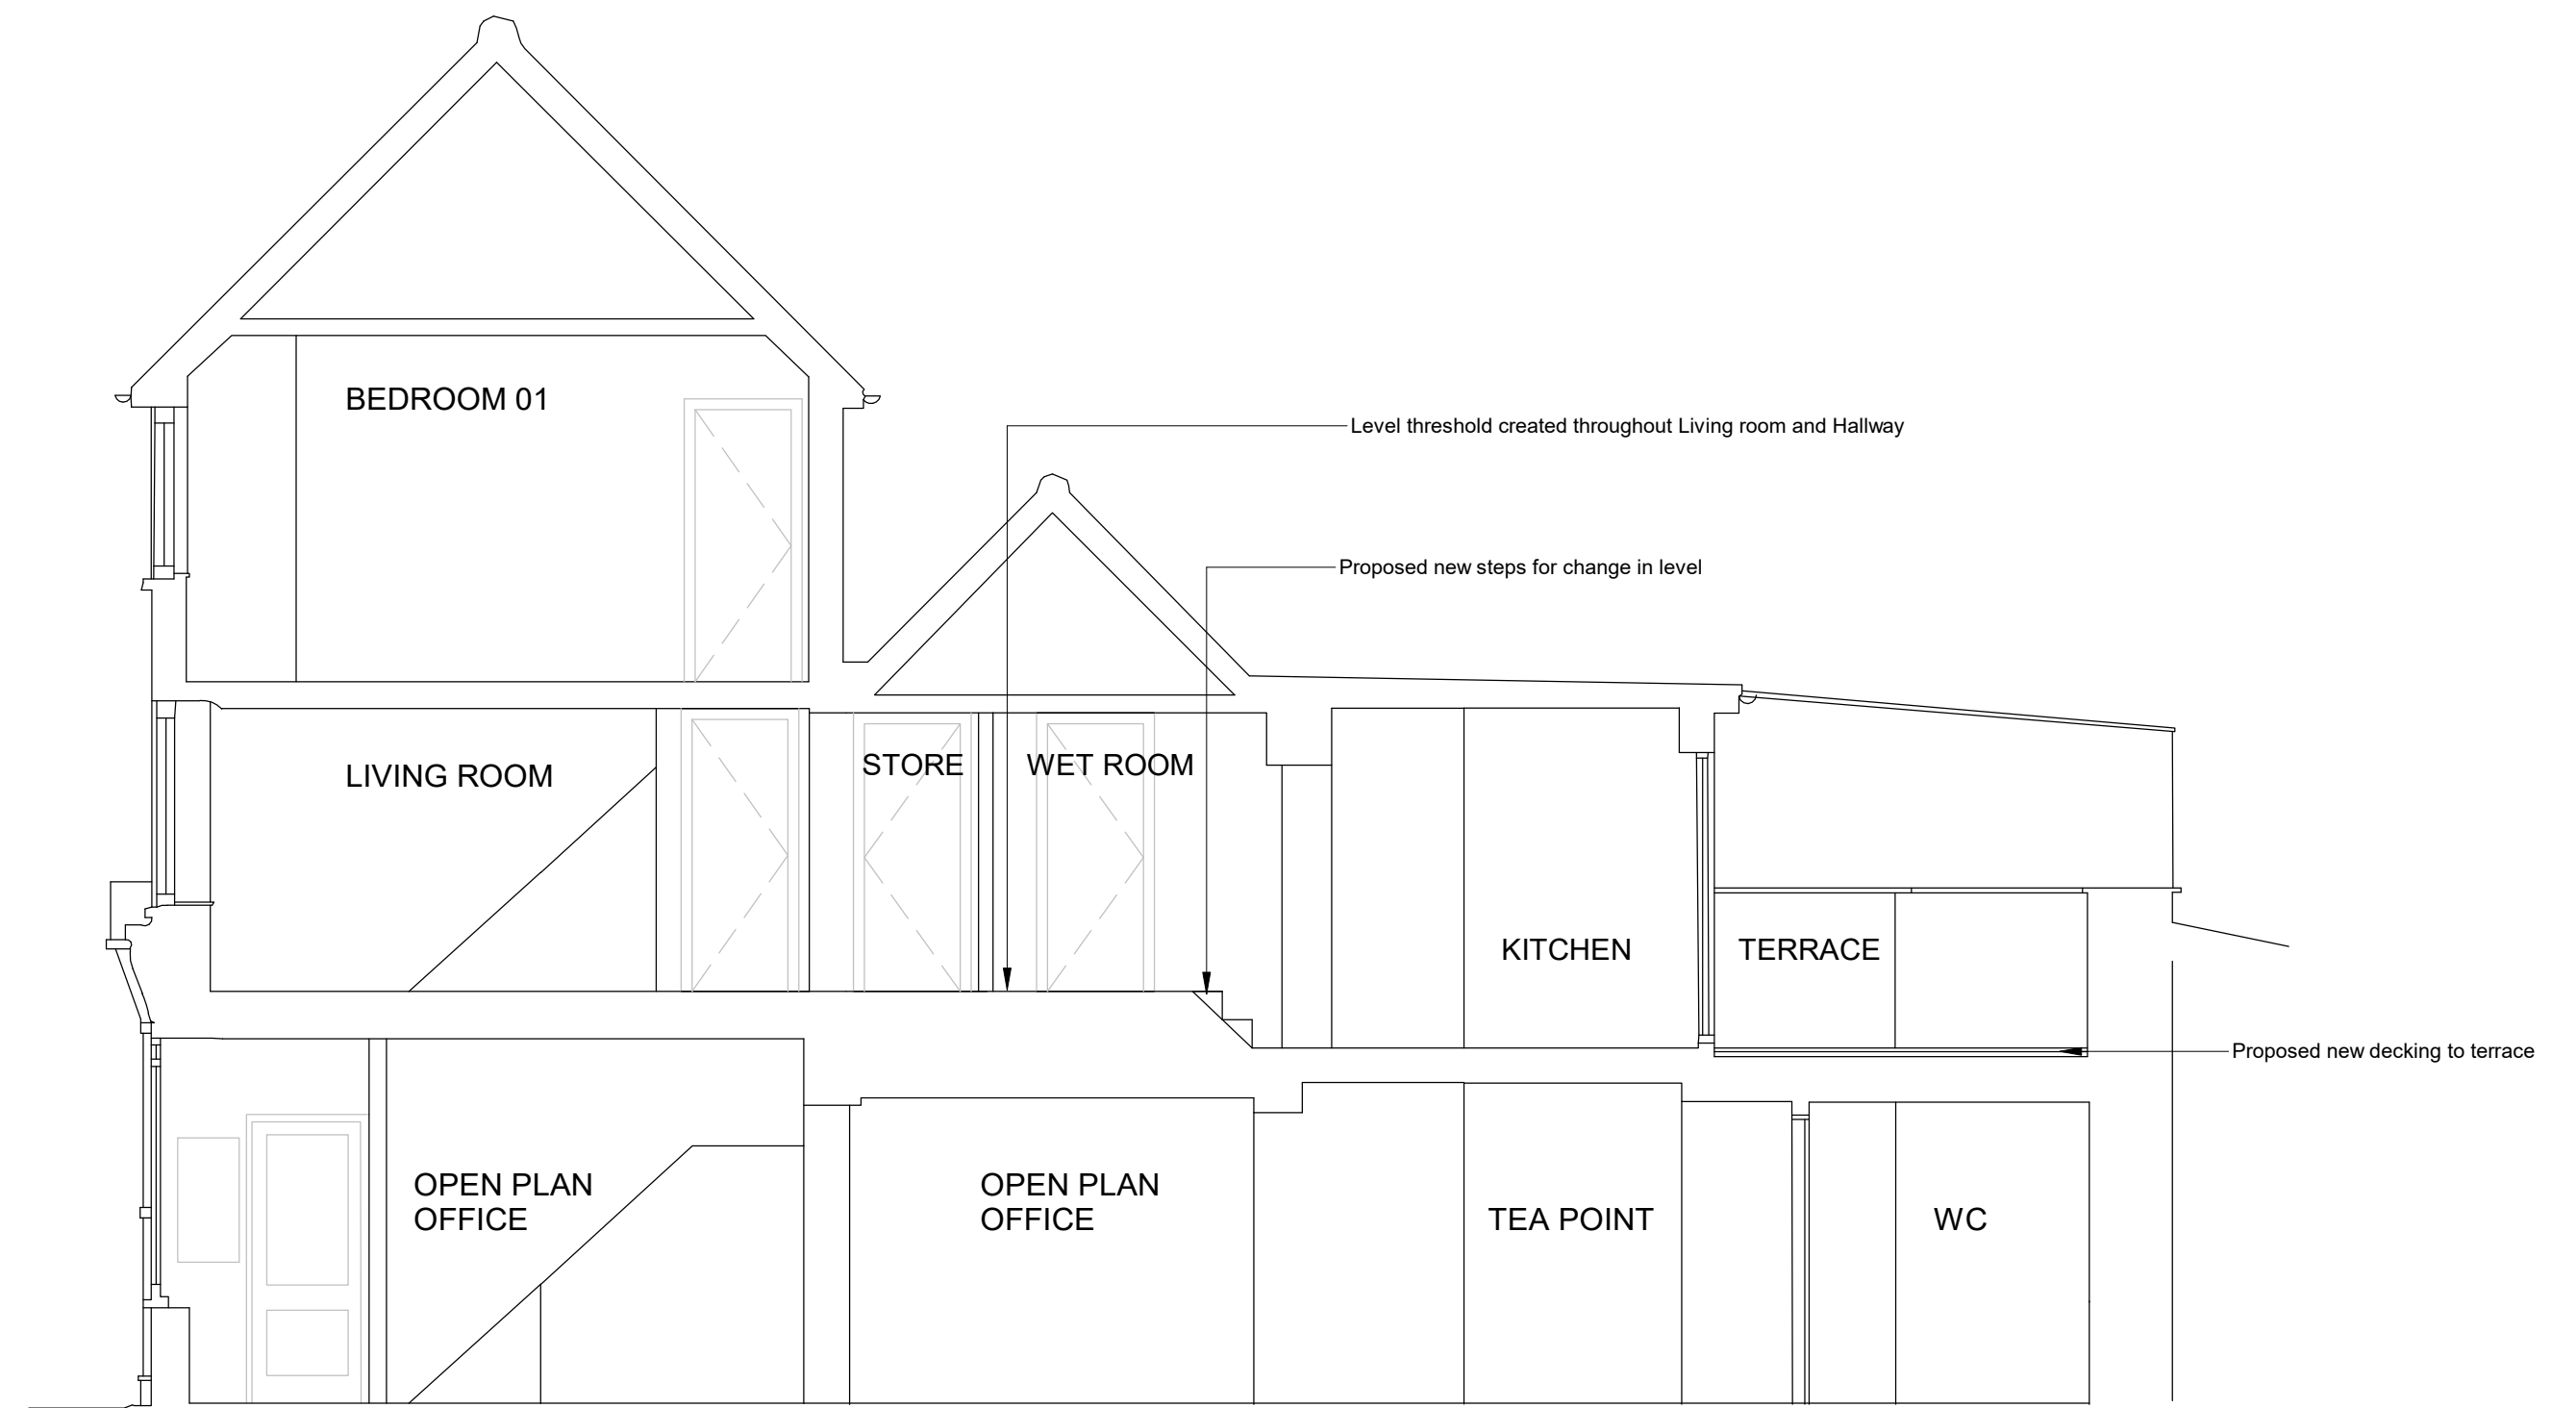


PROPOSED SECTION B-B

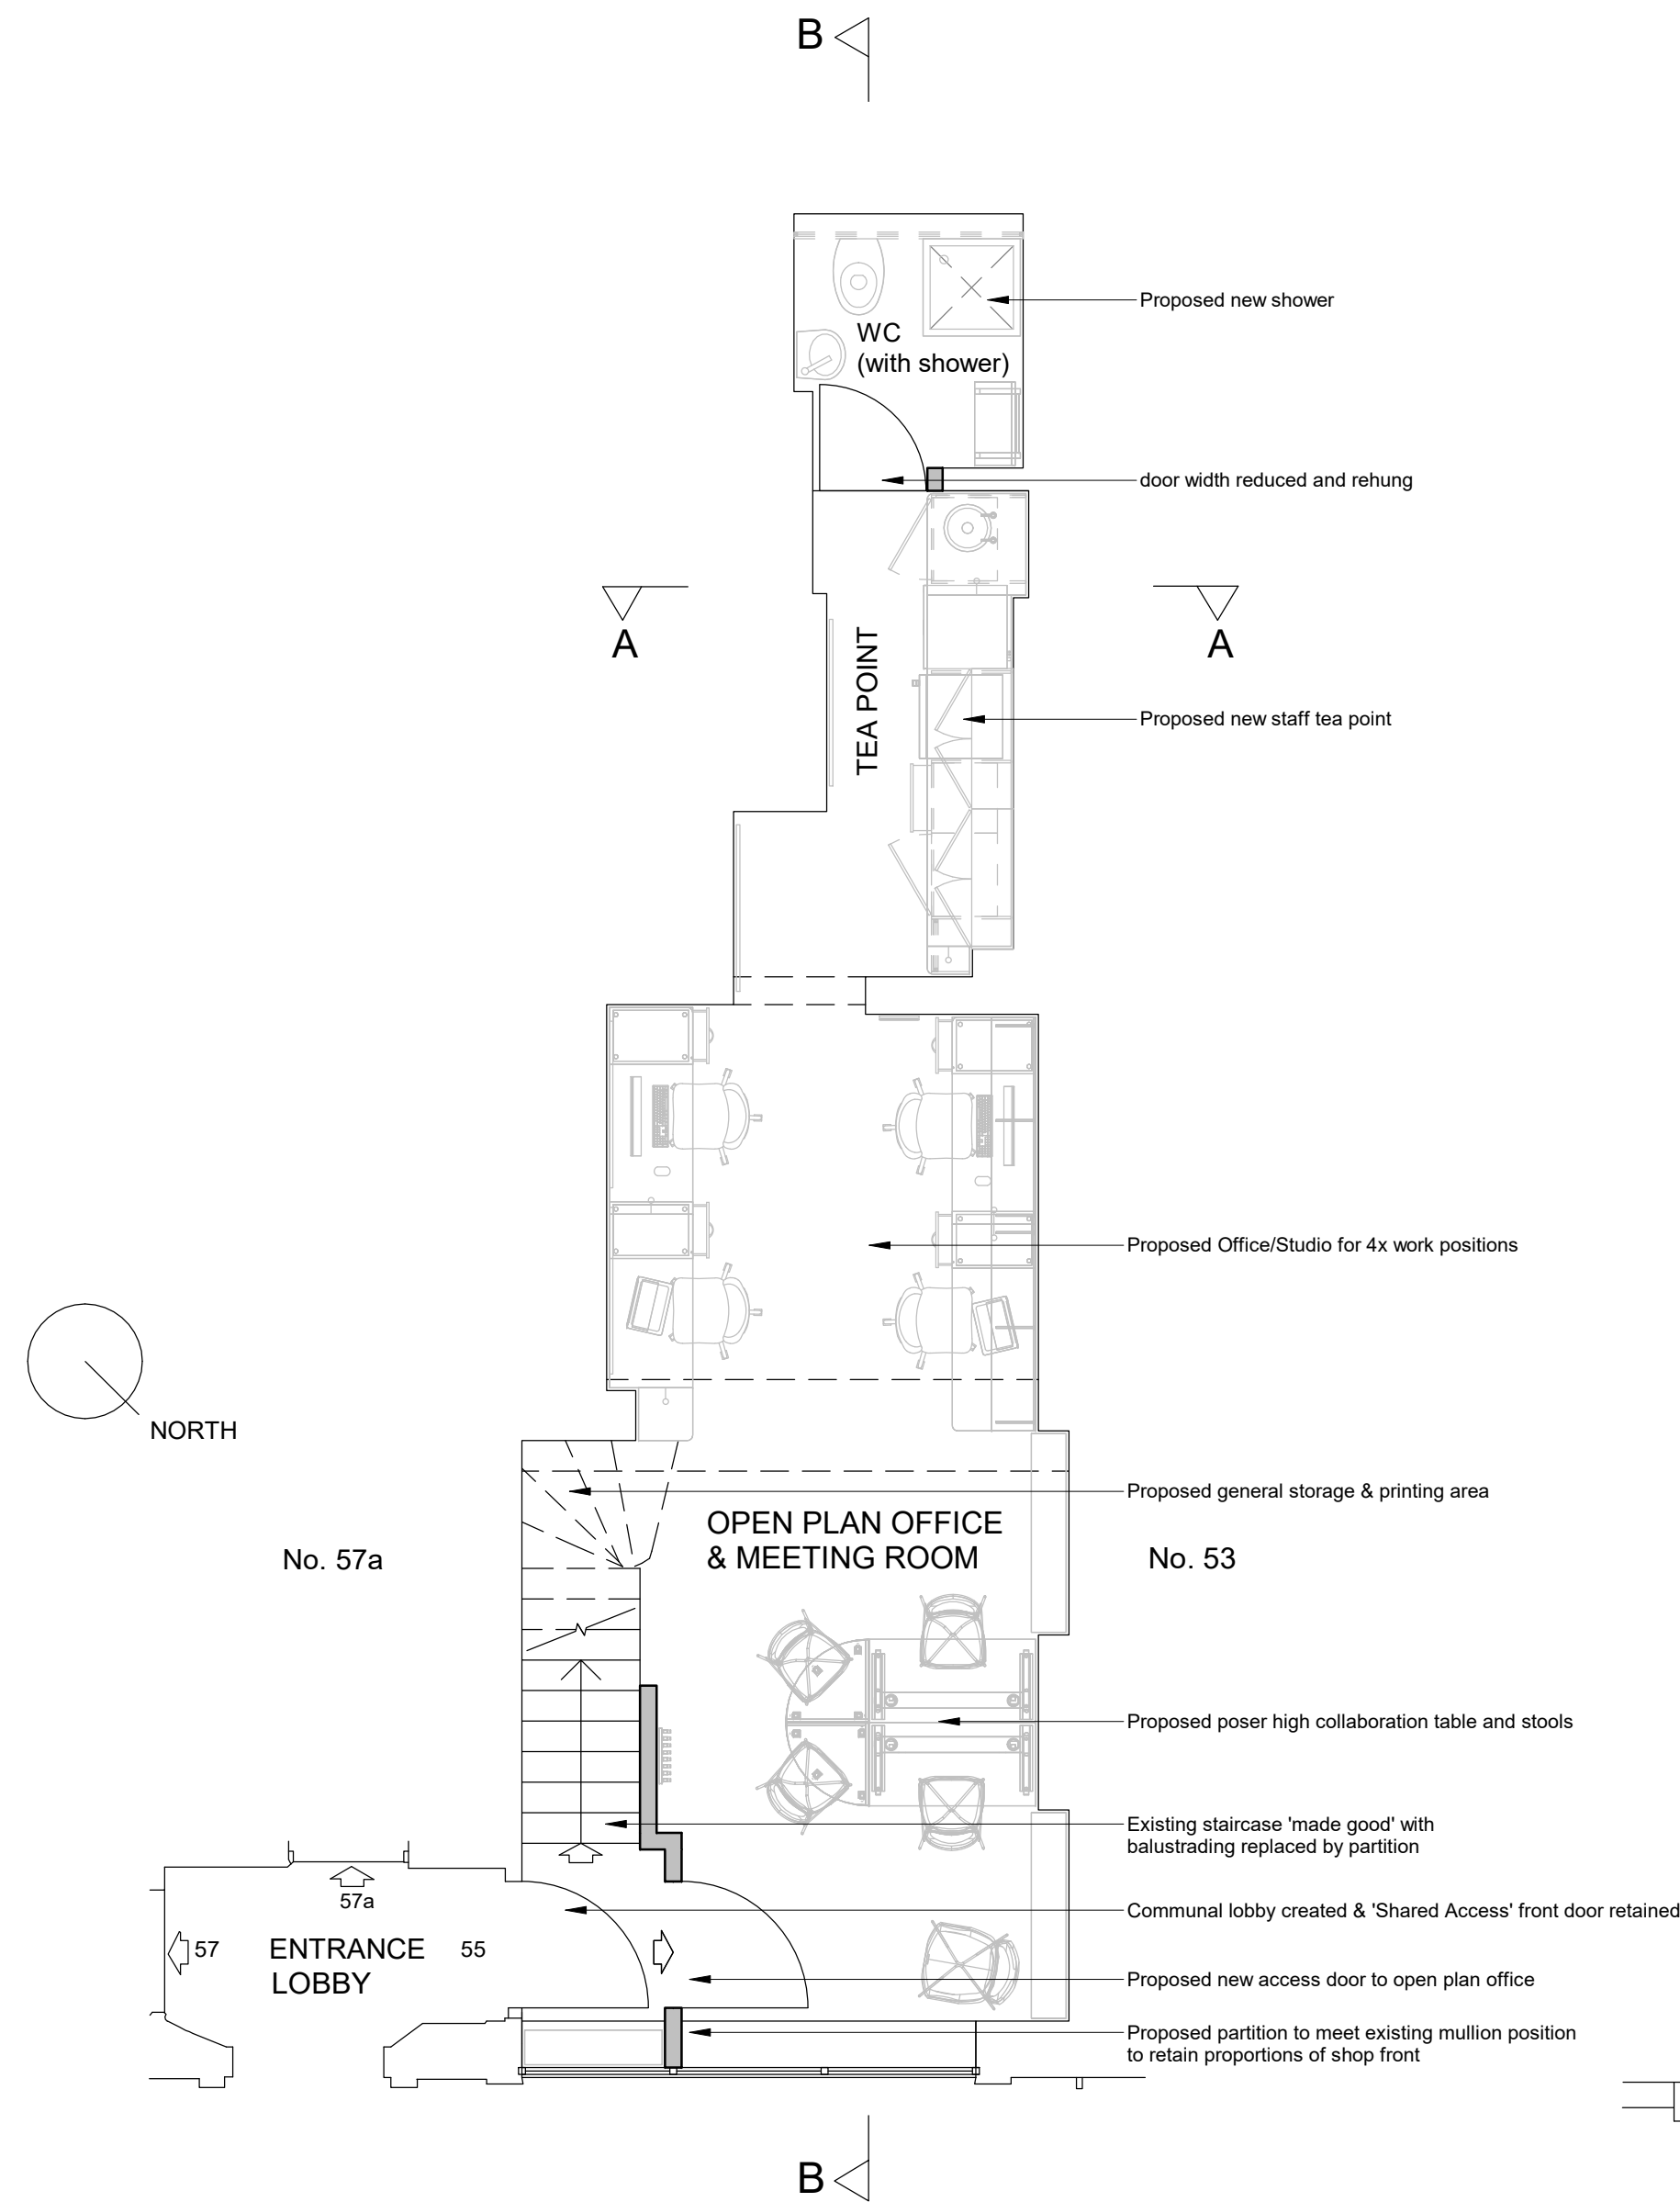

PROPOSED GROUND FLOOR PLAN

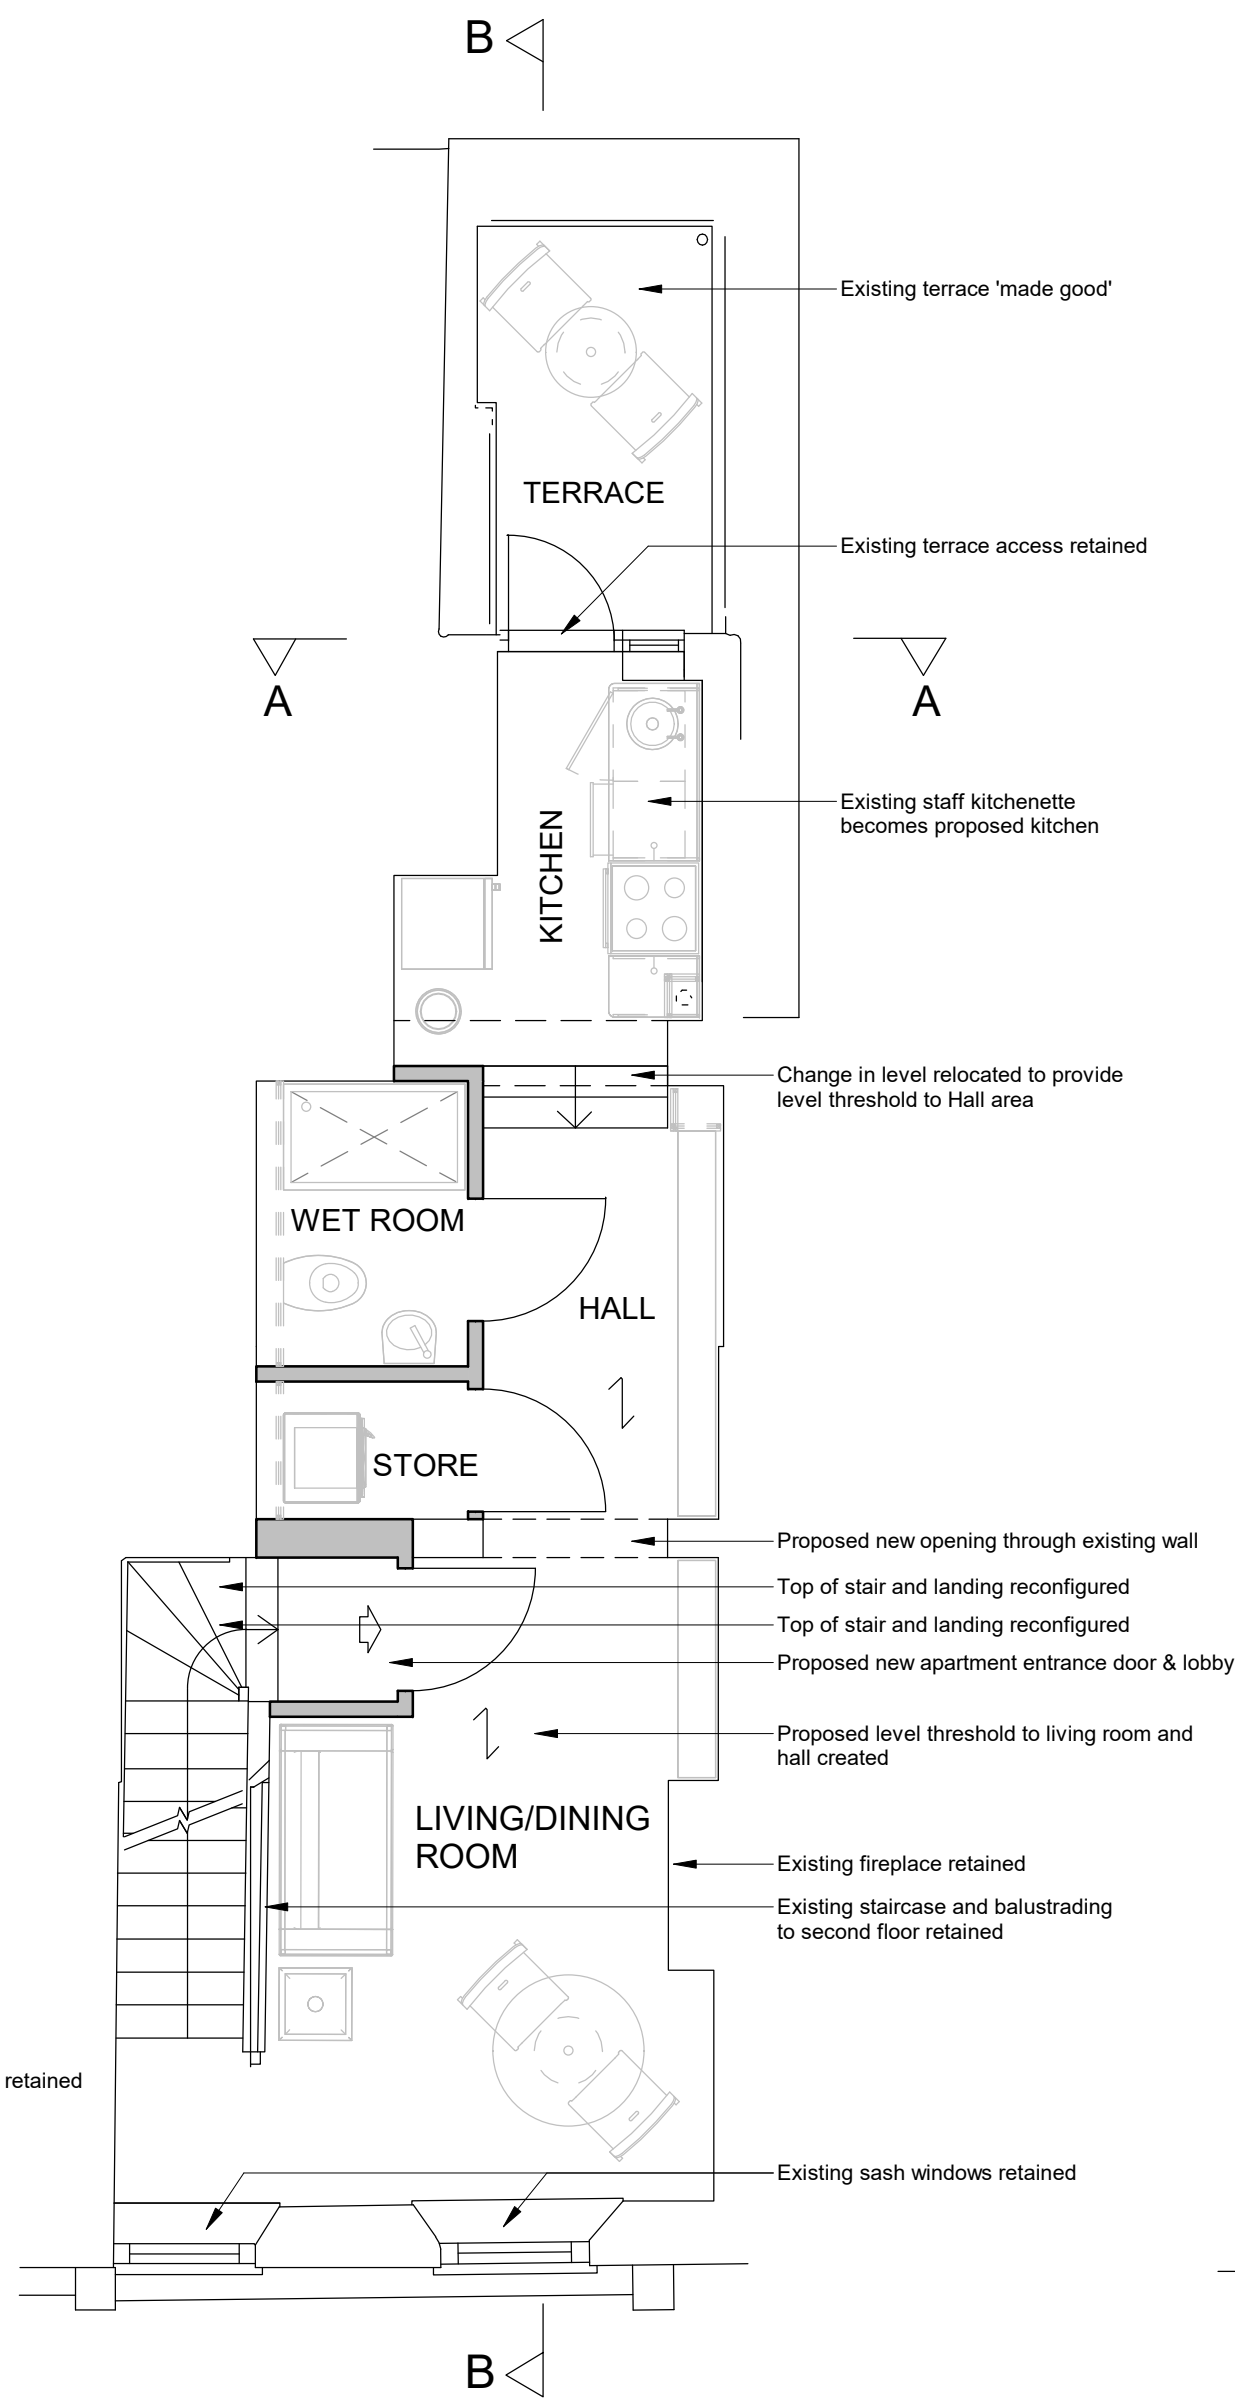

PROPOSED FIRST FLOOR PLAN

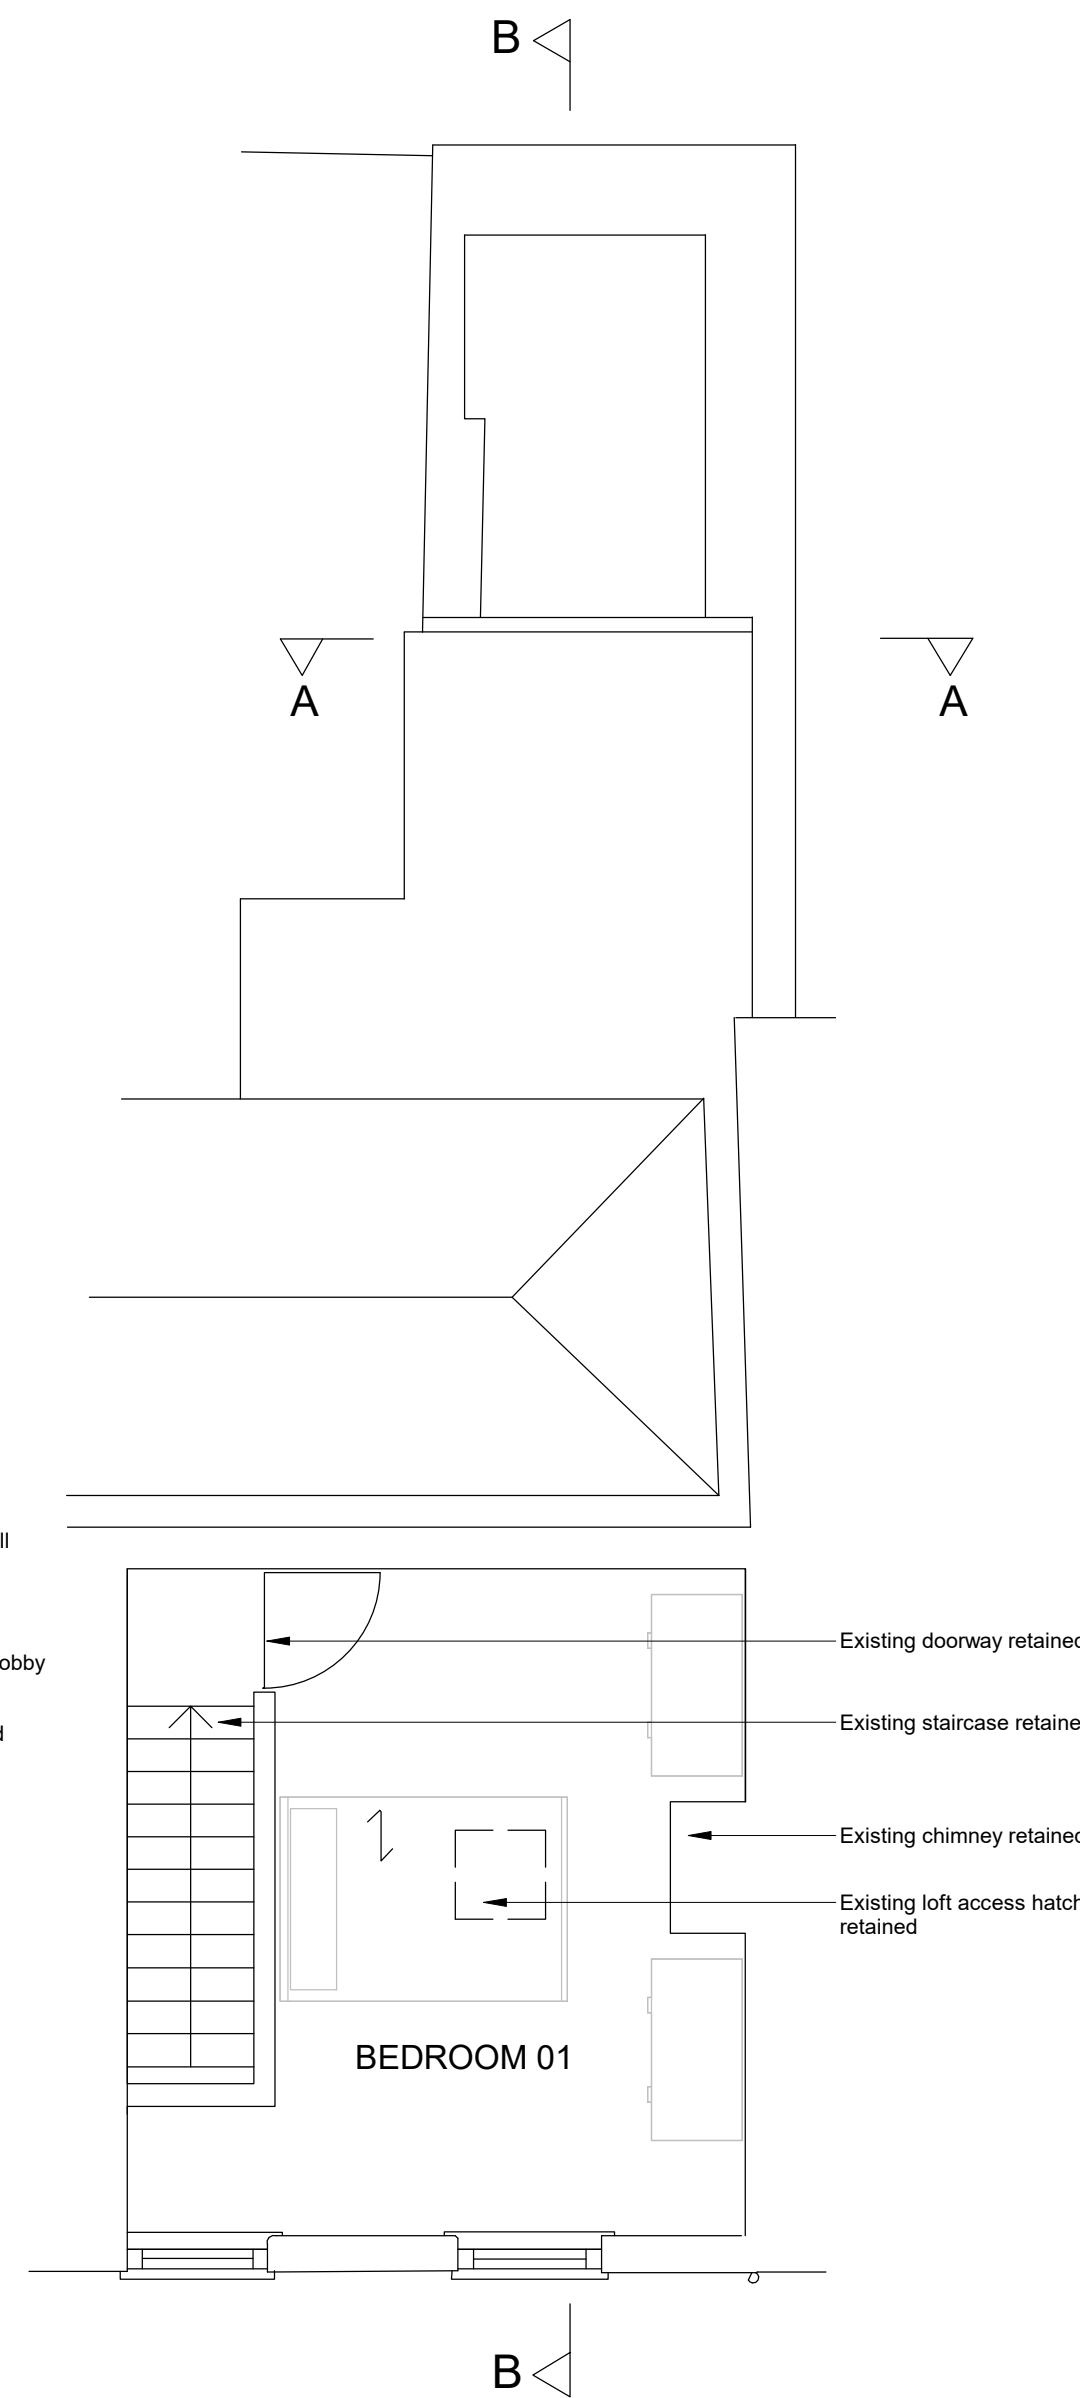

PROPOSED SECOND FLOOR PLAN



BLOCK PLAN

SCALE 1:500 @ A1



SITE LOCATION PLAN

SCALE 1:1250 @ A1

KEY

- Proposed new wall
- Opening or lintel above
- Span of joists direction
- Entrance

Revision	
Project No.	1804
Project Title	55 High Street Emsworth, Hampshire PO10 7AN
Drawing Title	AS PROPOSED
Drawing No.	1804-CC-XX-XX-DR-1-1001
Drawing Date	October 2018
Drawn By	TB
Checked By	AW
Status	For Planning