

David Mellish

56 Lone Valley Waterlooville
Hampshire PO7 5EB

PROPOSED ROOF PLAN & CROSS
SECTION

Project number

0224

Date

20/02/2019

Drawn by

JJ



Status

Stage 1

Scale 100% @ A3


As indicated

P008

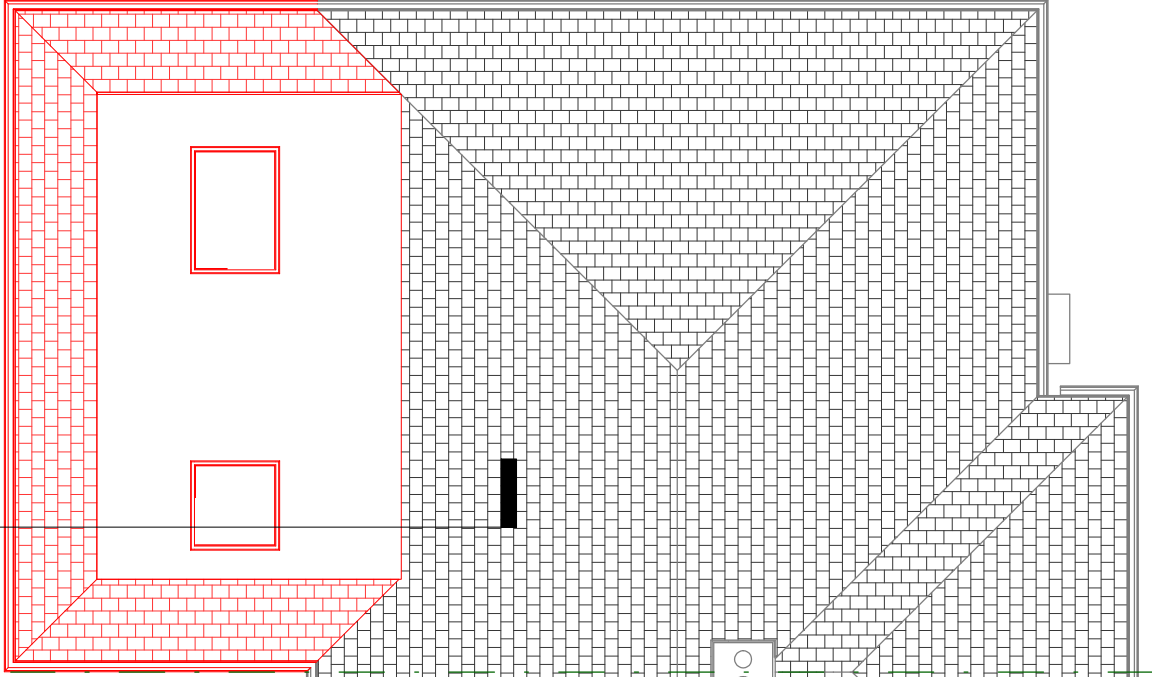 

ROOF PLAN

1 : 100

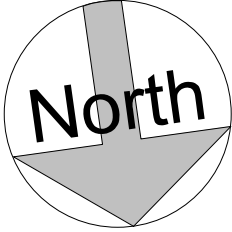


0m 1m 2m 3m 4m 5m

VISUAL SCALE 1:100 @ A3

0m 0.5m 1m 1.5m 2m 2.5m

VISUAL SCALE 1:50 @ A3

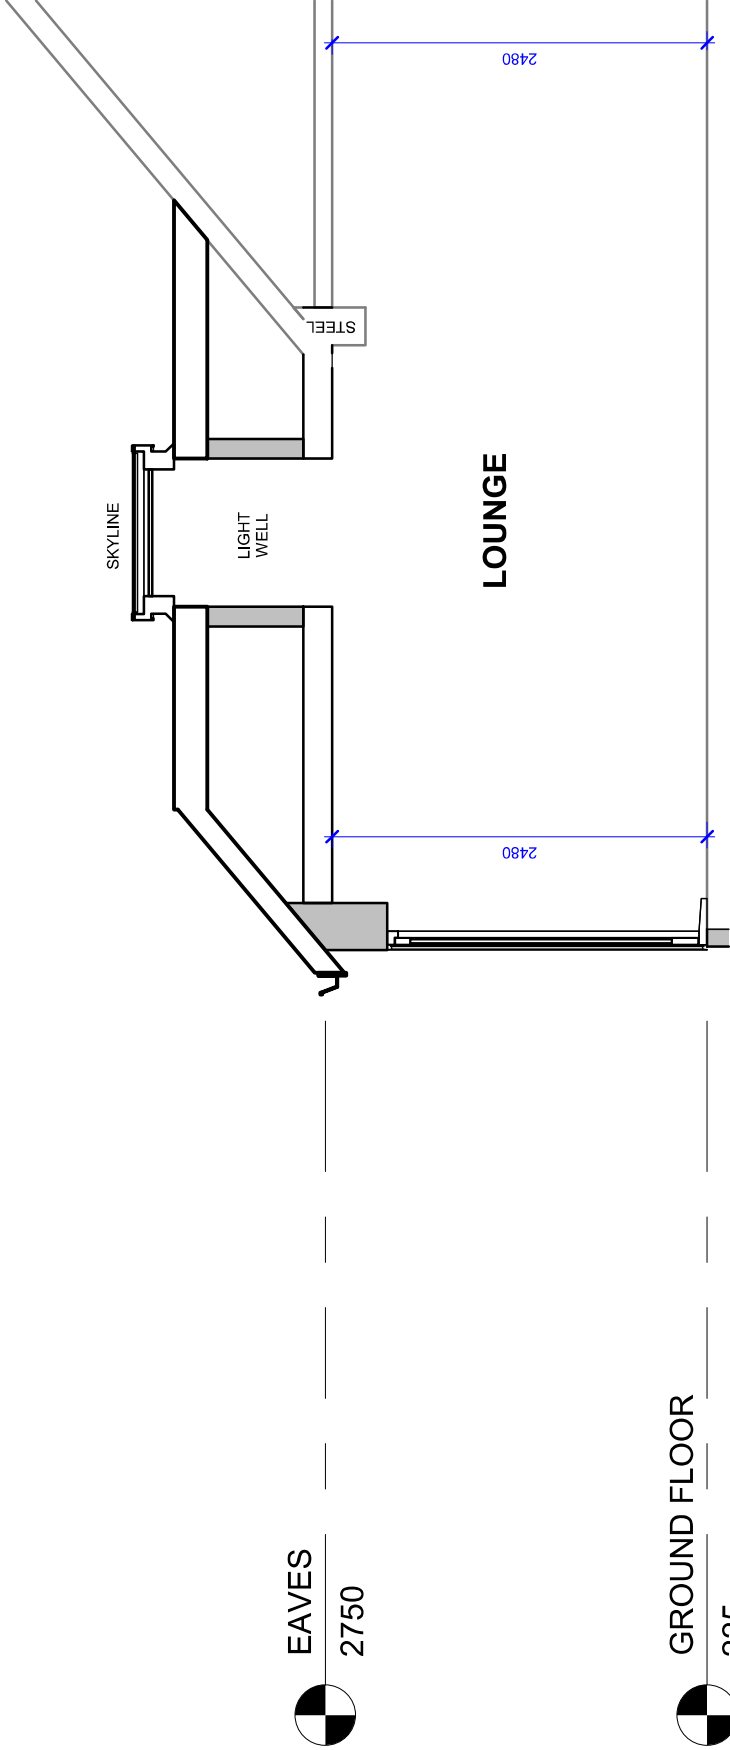

CROSS SECTION

1 : 50