


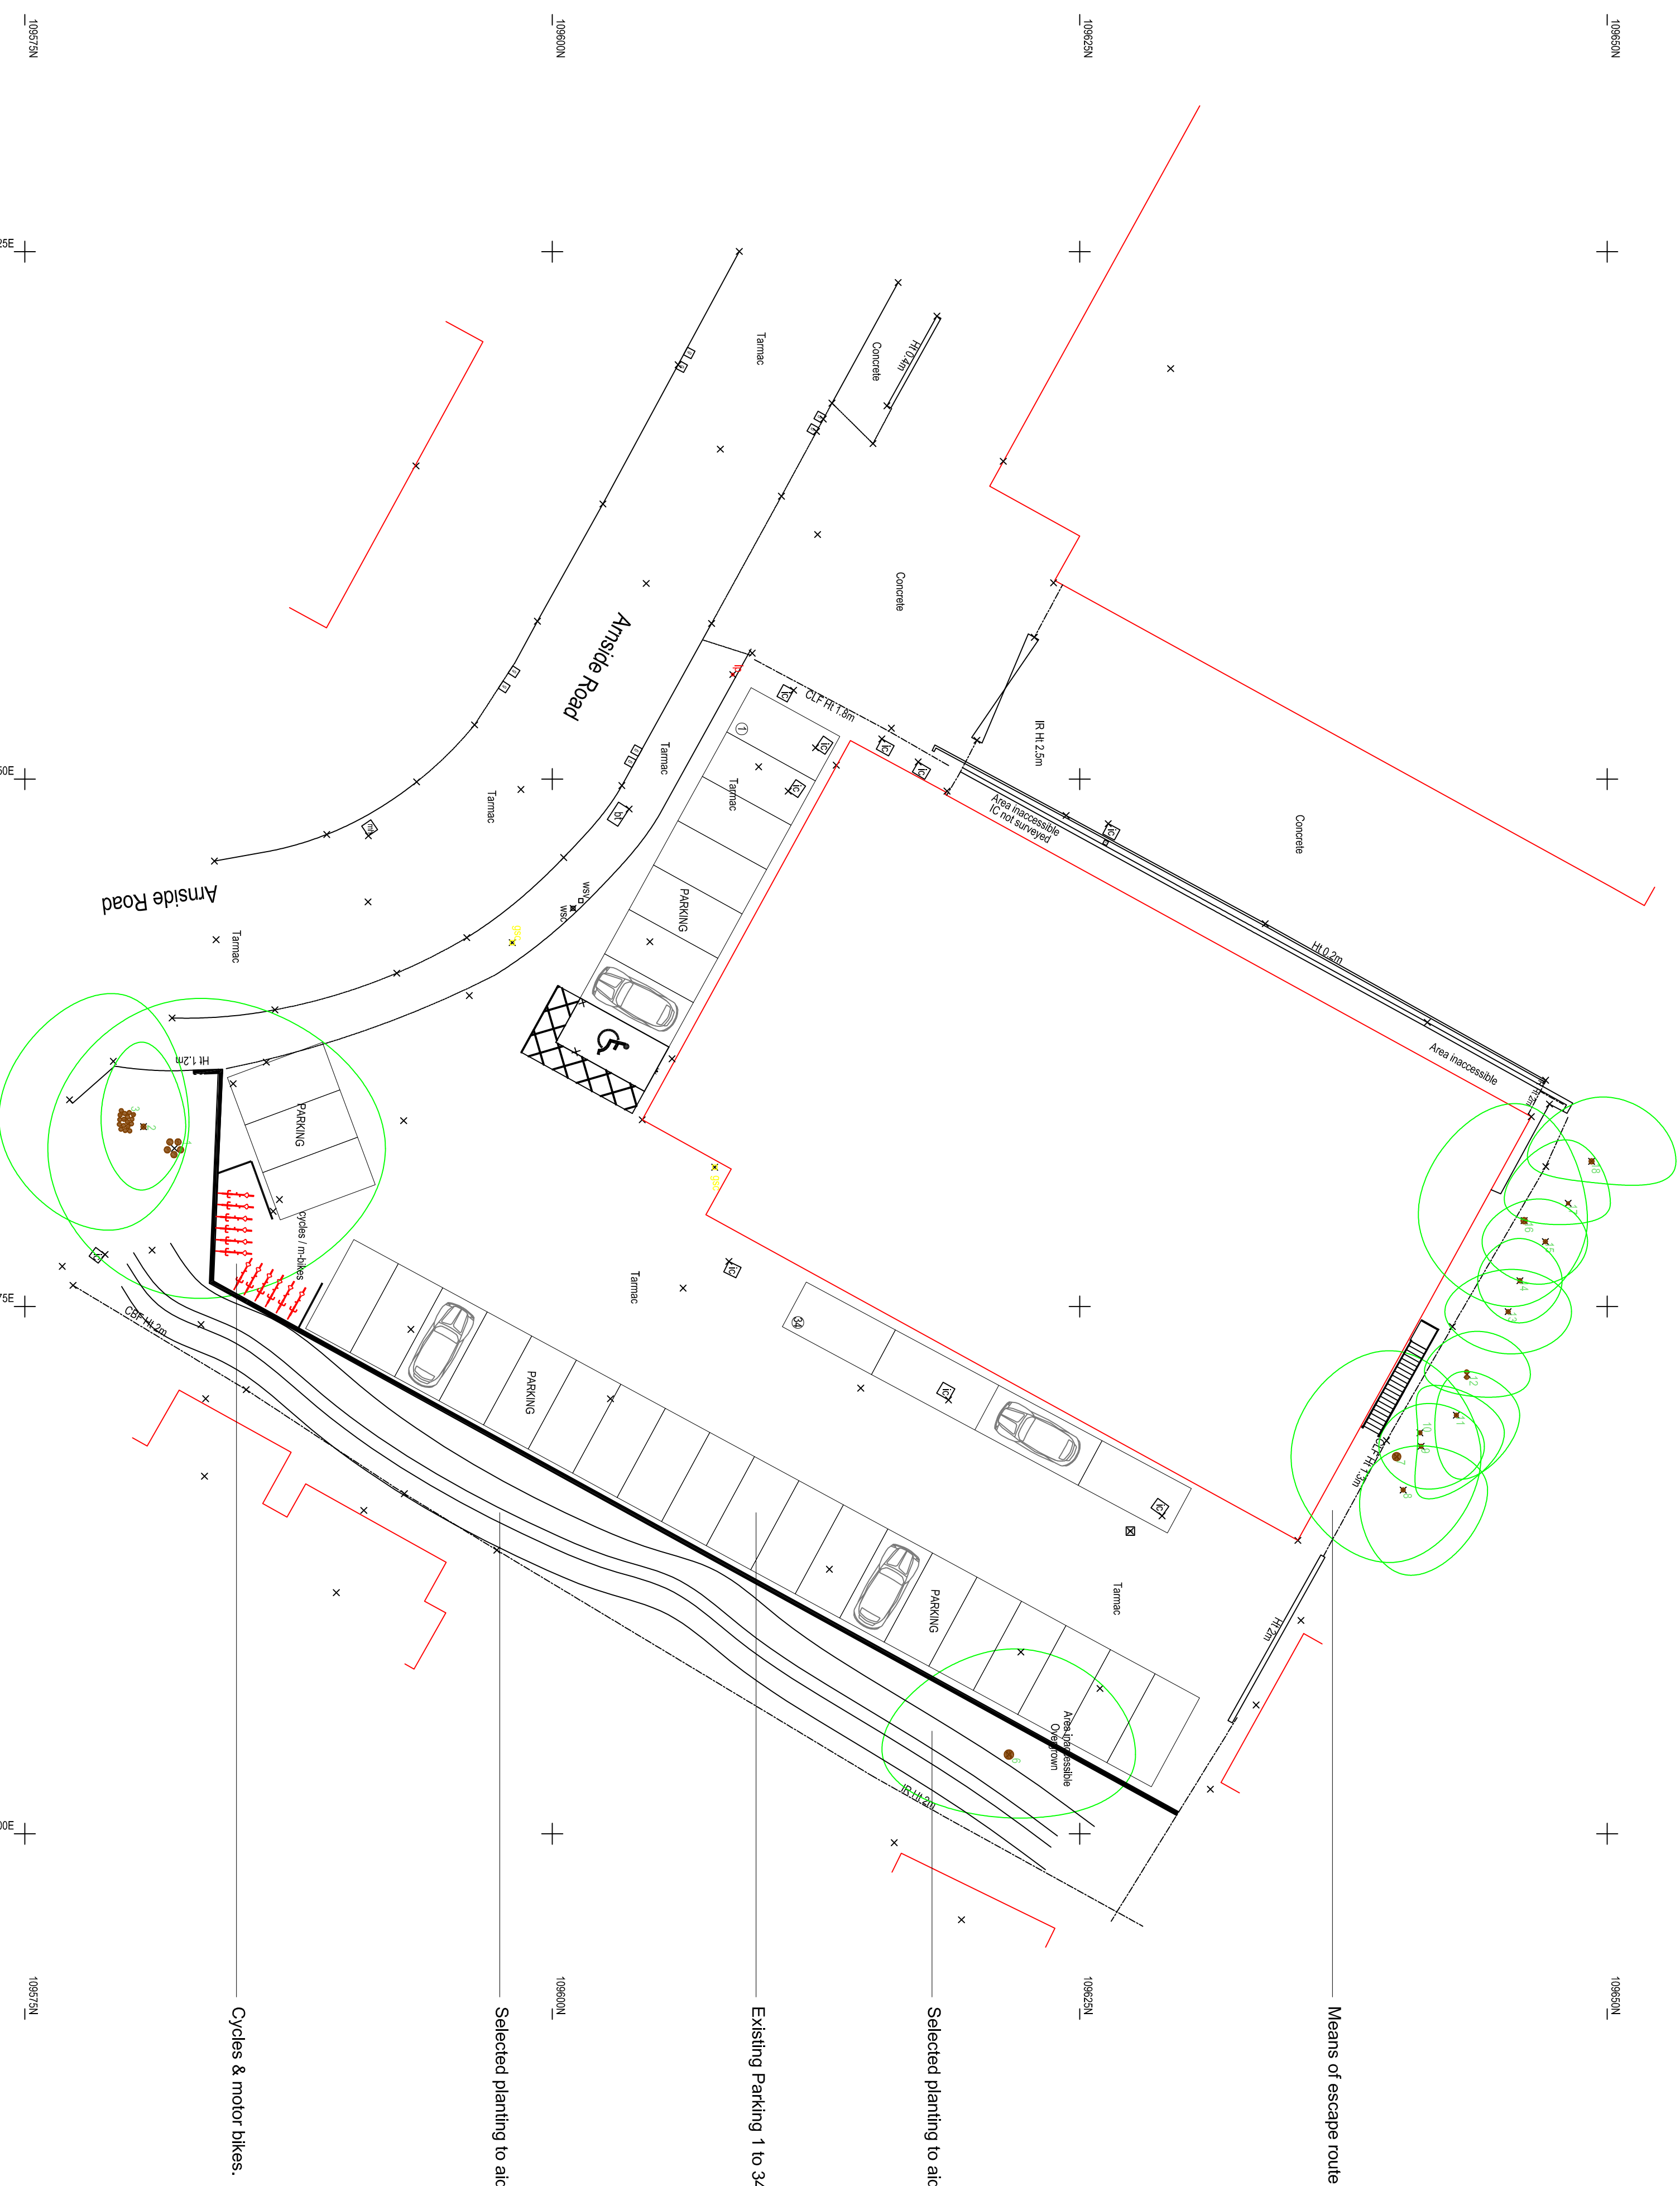

Revision	Decision	Date	DRAWN

The West Group
Arnside
Waterlooville

Drawing Title :
Site Plan

Chris Flint Associates Ltd

**CHARTERED SURVEYORS - PROJECT MANAGERS
DEVELOPMENT CONSULTANTS**

Drawn By	Date	SHEET SIZE	Approved By	Date
Cf	19/06/18	A1		

Drawing No.	Revisions	Scale
CFA FULL 02		1-200

PLANNING