





Front Elevation

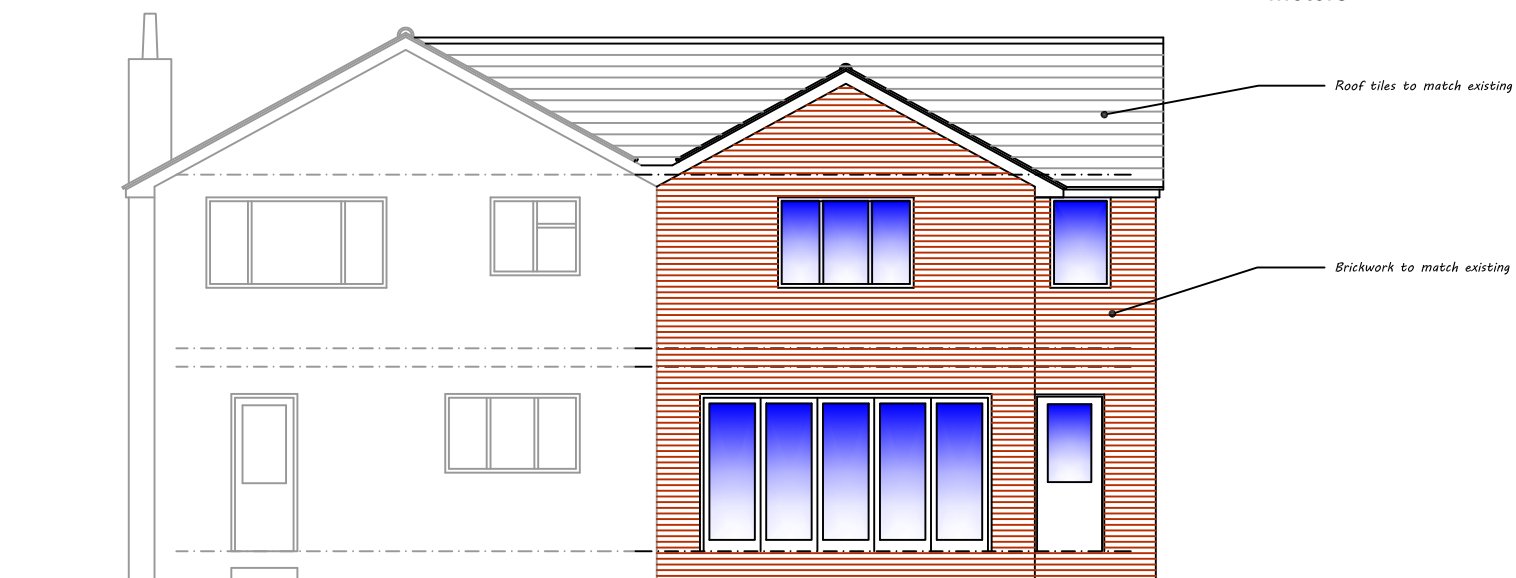

Rear Elevation

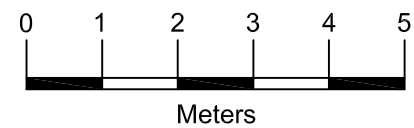

Architectural & Civil Engineering Design
143 Station Road, Liss, Hants. GU33 7AJ
Tel 01730 894988
e-mail: enquiries@acedesigns-ltd.co.uk
www.ace-designs.co.uk

Job Title	Proposed extension and alterations at 1 Copse Close, Widley
Drawing Title	Plans as proposed Sheet 1 of 2

Client	Mr and Mrs Tingley
--------	--------------------

Scale 1:100 @ A3	Date Mar 19	Designed GG
Drawn EV	Checked GG	Approved
Job No 190302	Drawing No 190302 / 05	Rev