



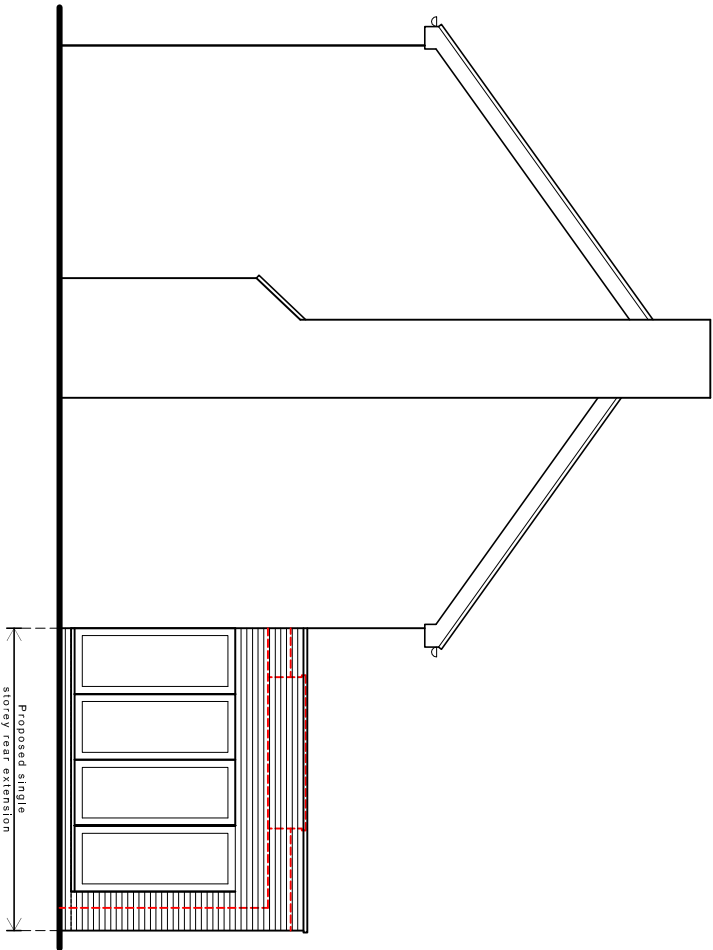

North (side) elevation

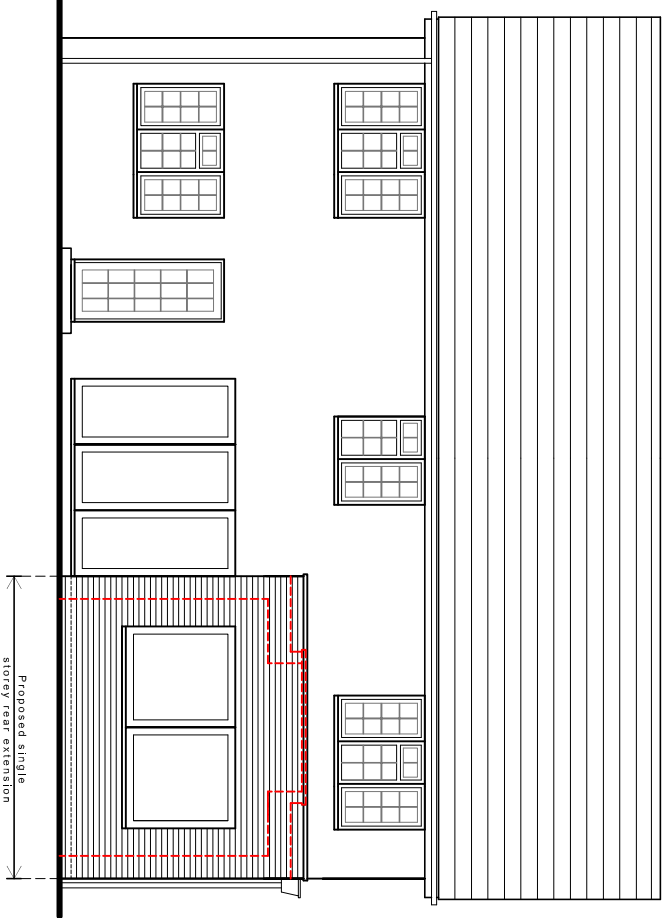

West (rear) elevation

Key:


Proposed walls



Existing walls




New steels

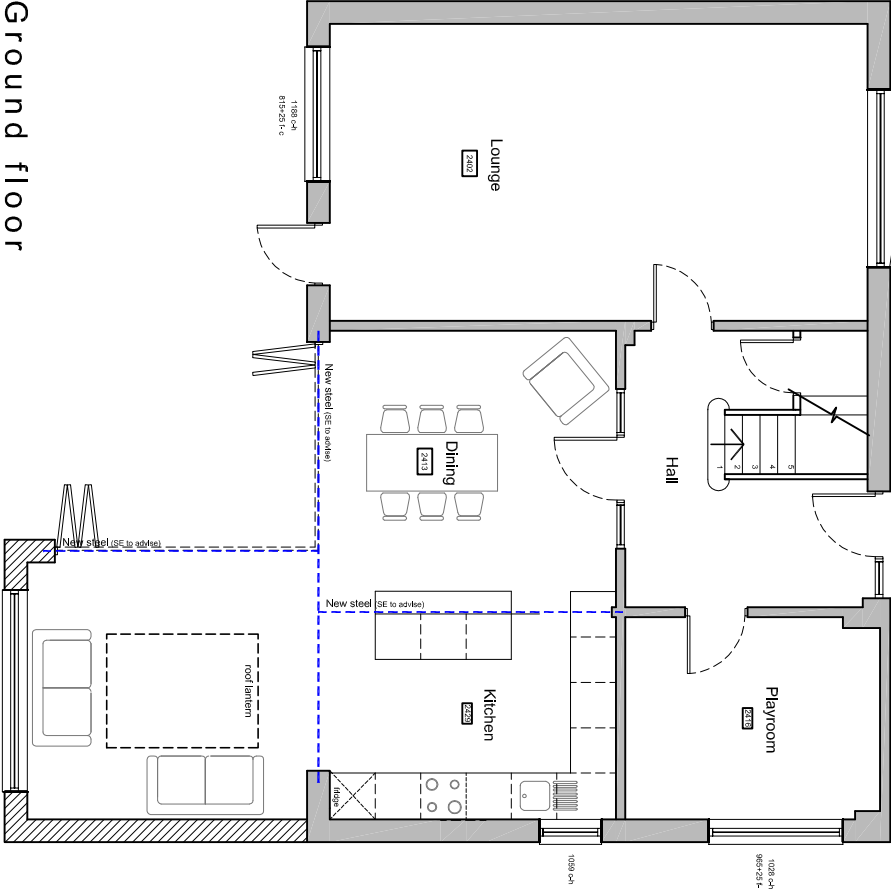

Ground floor

First floor unchanged in new proposal


Proposed floor plans & elevations scale 1:100

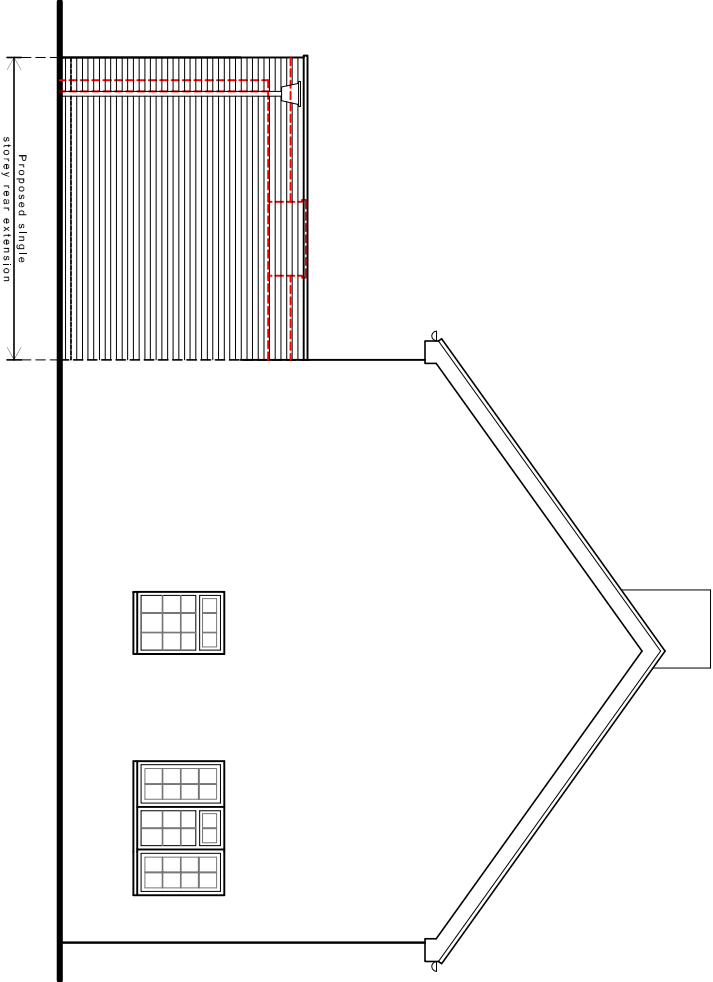

South (side) elevation



NOTES:
Dimensions to be checked on site before commencing work. Any discrepancies shall be reported to the architect immediately.
Do not scale from these drawings except for planning purposes. Use figured dimensions only.
Where applicable this drawing is to be read in conjunction with other consultants' drawings.

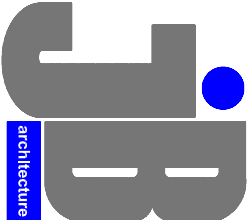

JIMMY BESSANT ARCHITECTURE
TEL: 01243 373620 M: 07769904282
E: jimmy@jb-architecture.co.uk
Web: www.jb-architecture.co.uk

For
MR & MRS STAPLETON
Project
PROPOSED EXTENSION
105 NEW BRIGHTON ROAD
EMSWORTH
PO10 7QS
Title
PROPOSED FLOOR PLANS
& ELEVATIONS

Date	Drawn	Scale	Checked
AUG 2018	JB	1:100 @ A3	-
Job Number	Drawing Number	Revision	
PL184.18	49		