



23 TOWER STREET
PROPOSED WINDOWS DETAILS




FRONT ELEVATION
[south] 1:50

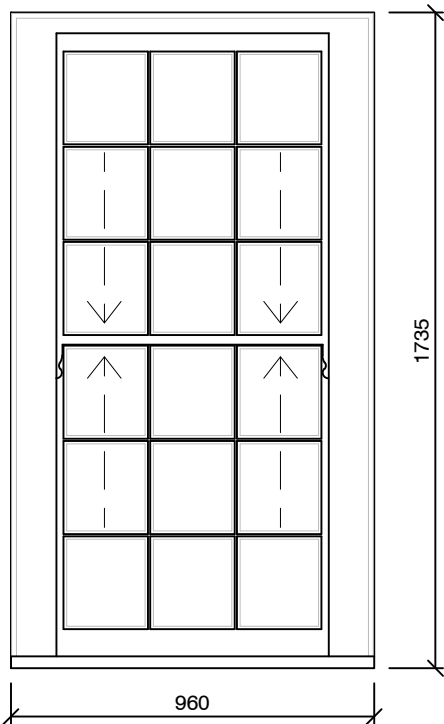


WINDOW.01
Sash
1:20

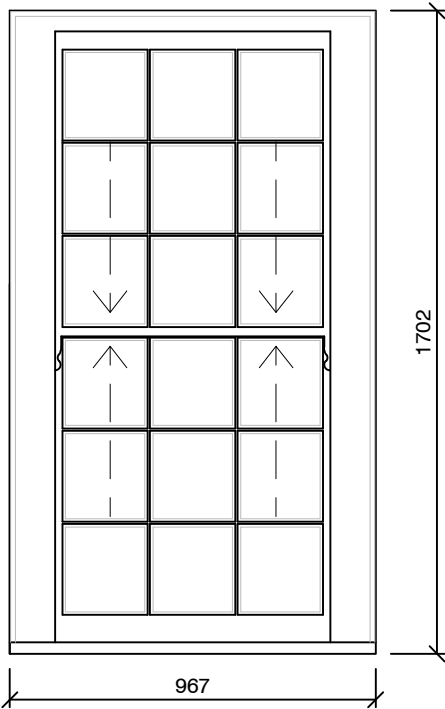


WINDOW.02
Sash
1:20

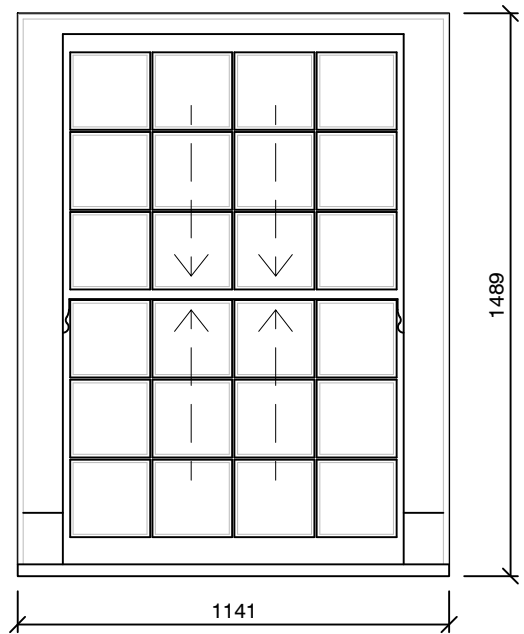


WINDOW.03
Sash
1:20

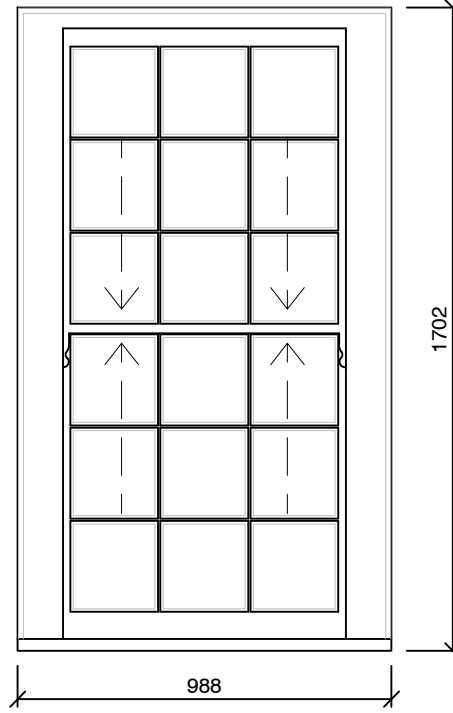


WINDOW.04
Sash
1:20

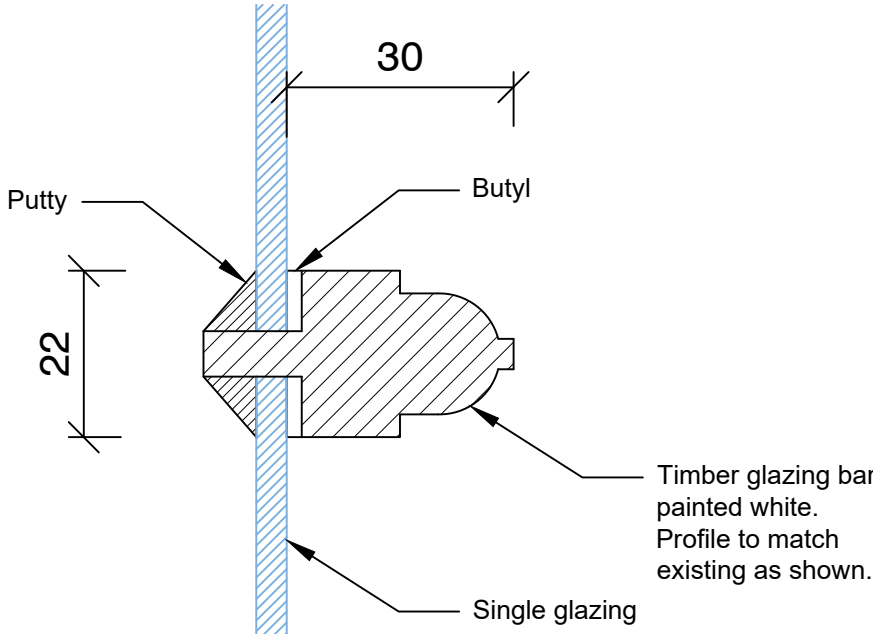


GLAZING BAR SECTION
(For Sash Windows)
1:1

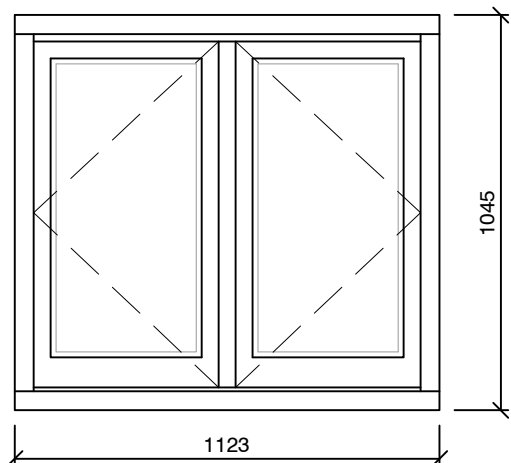


WINDOW.05
Casement
1:20

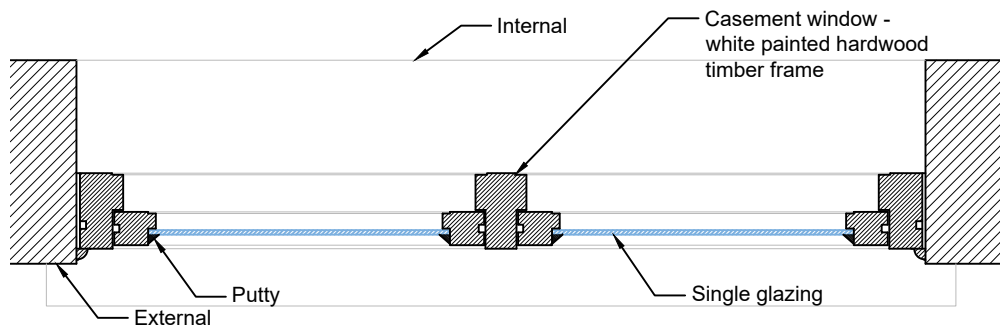


WINDOW.05
Casement Plan
1:10

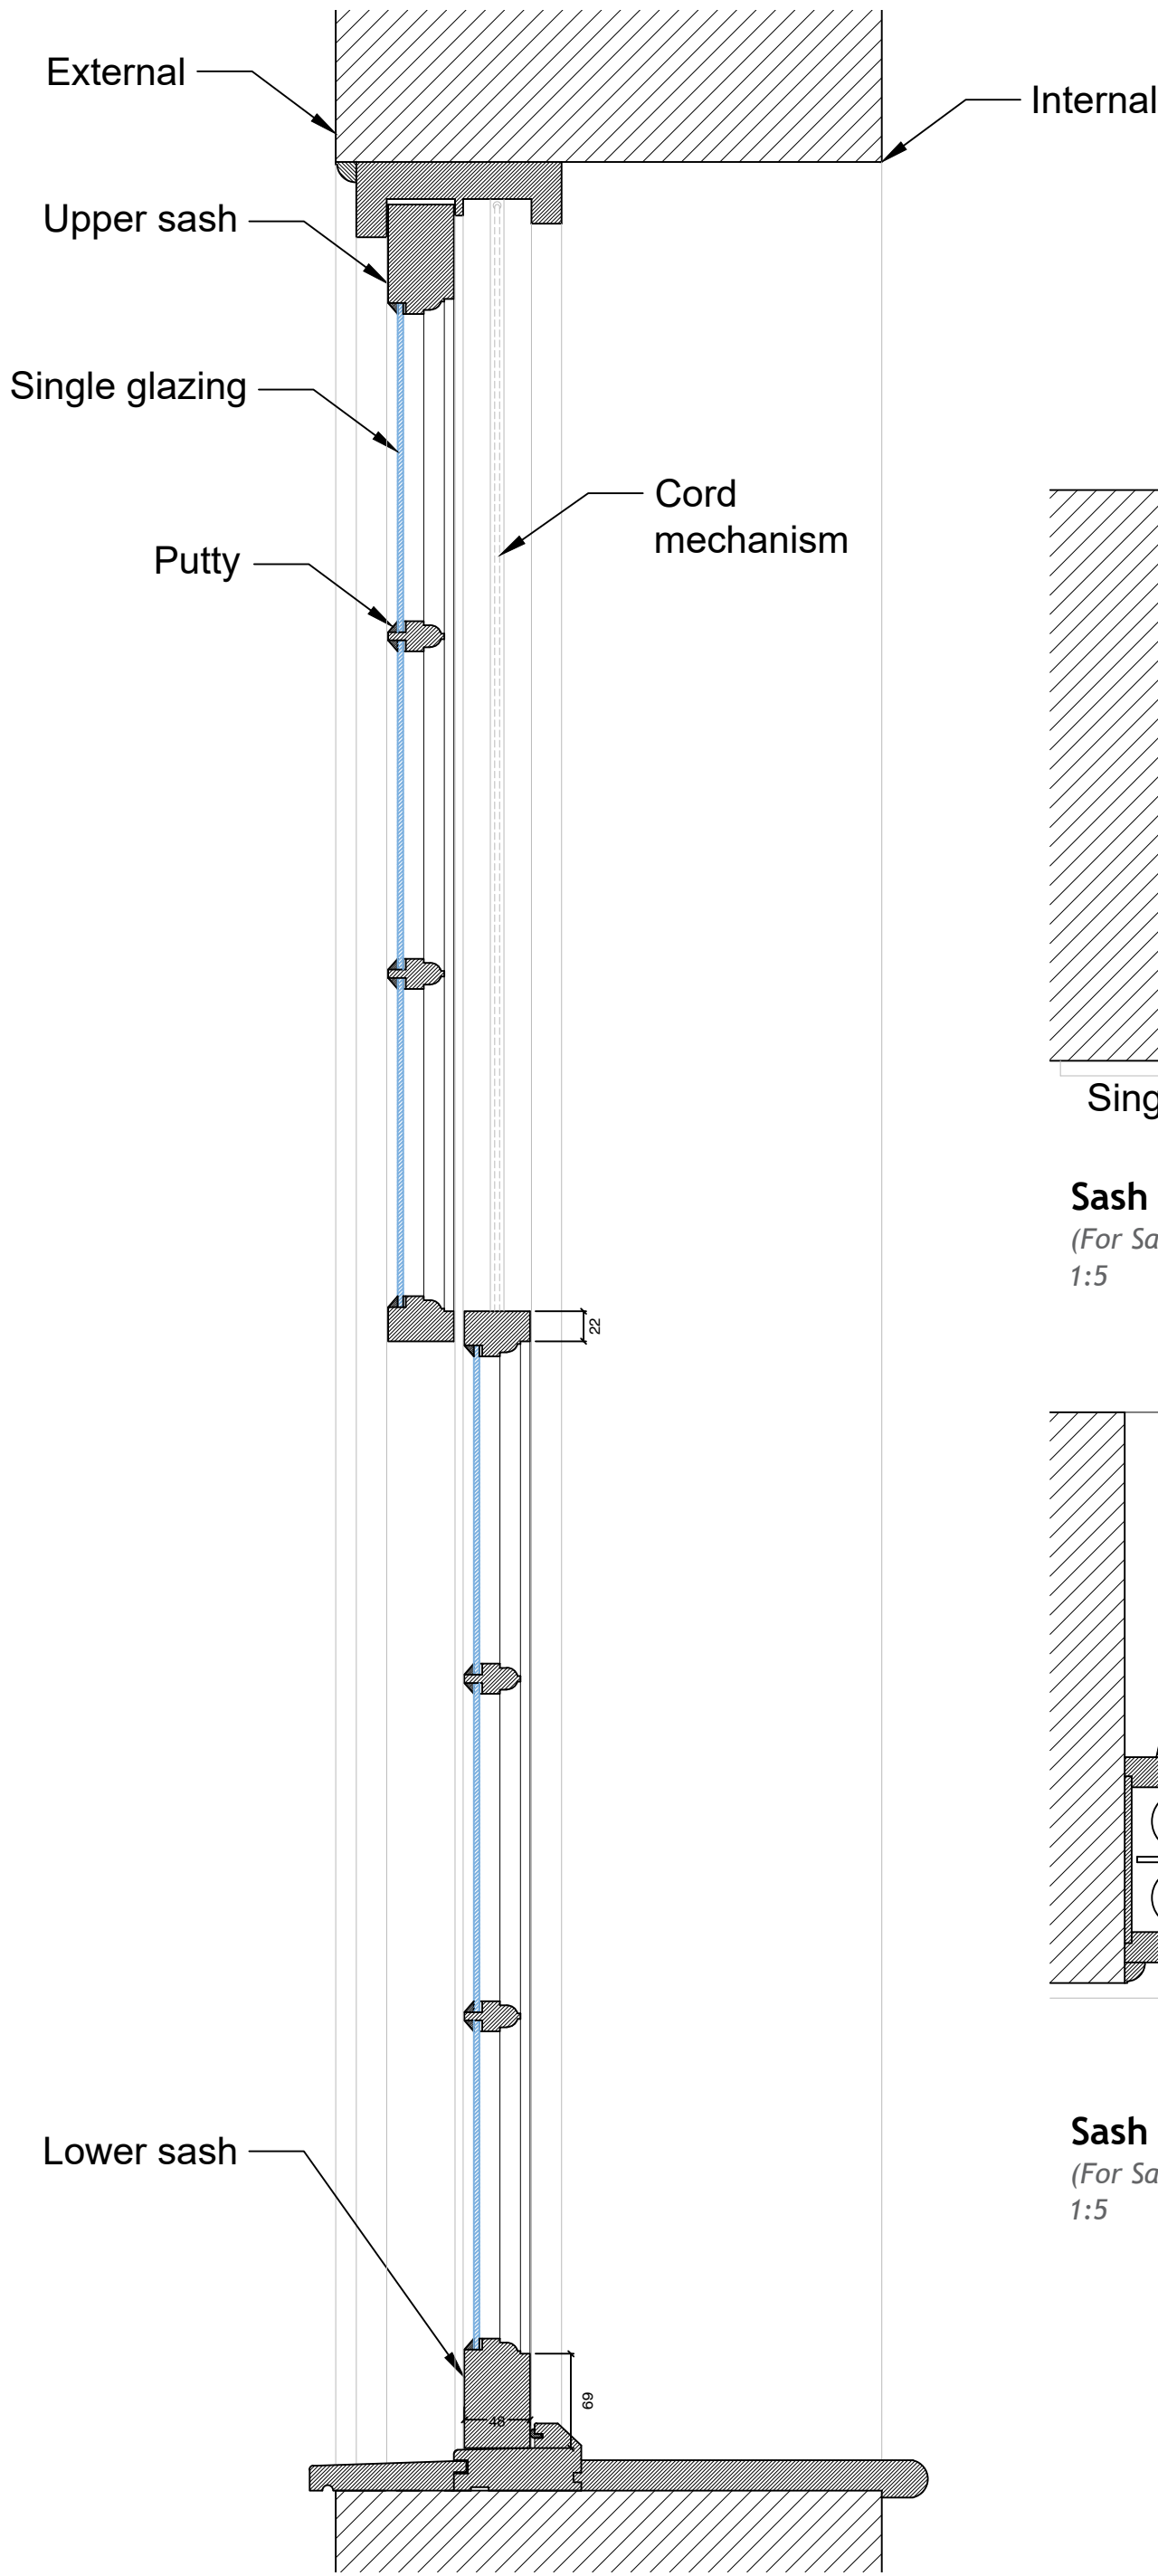


Sash Box Window Section
(For Sash Window W0.1 - W0.4)
1:5

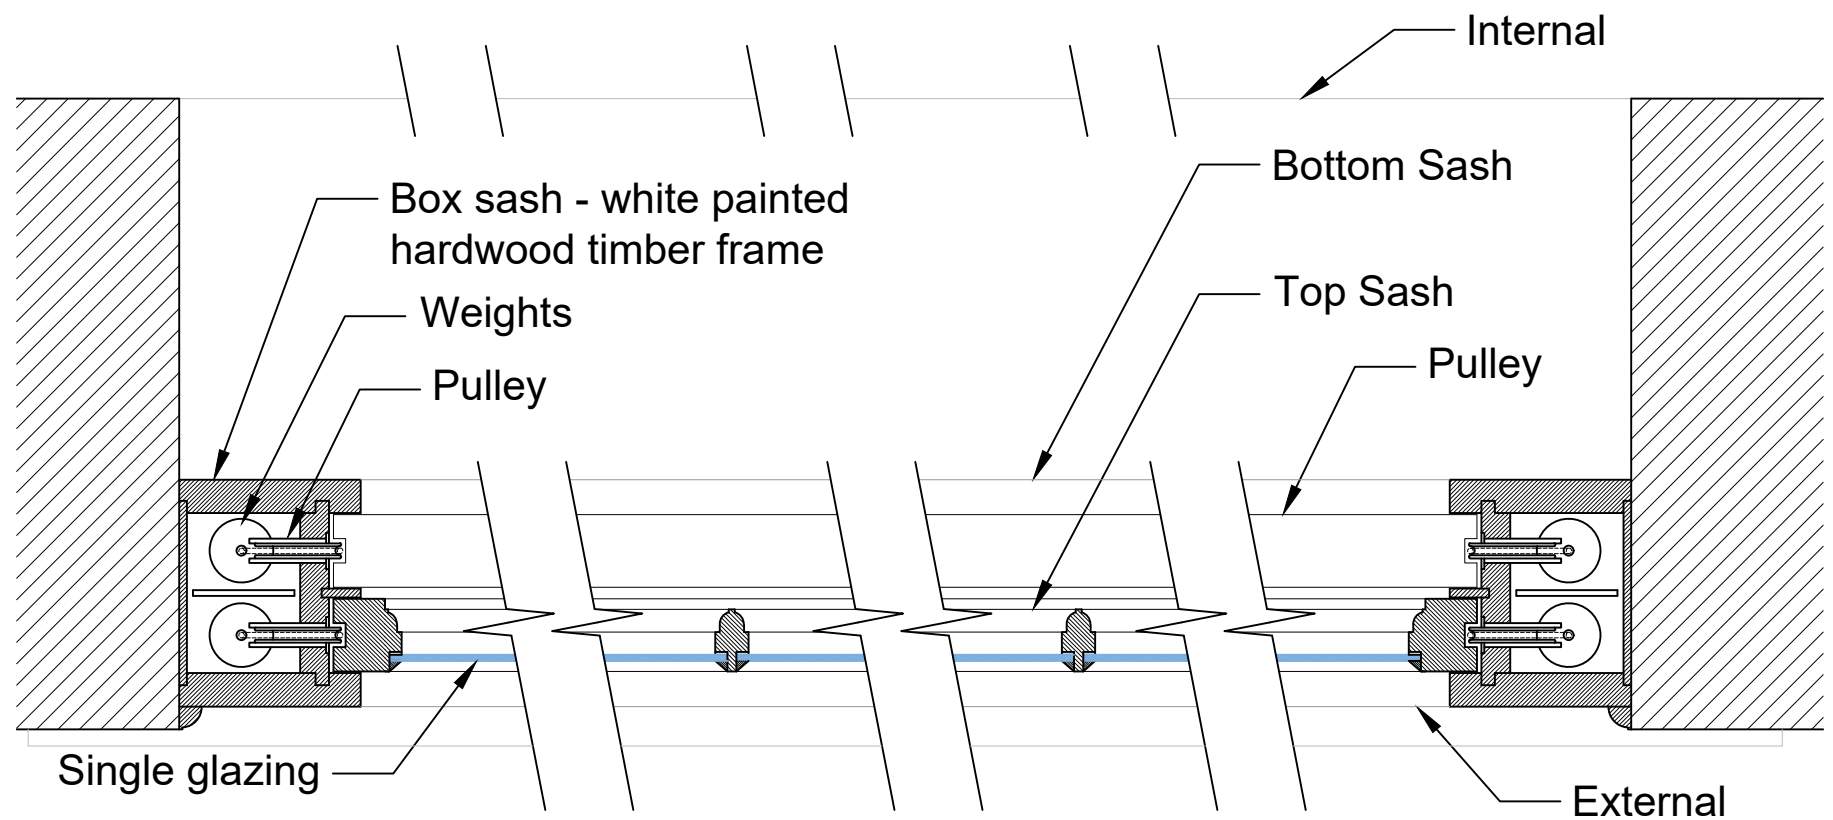

Sash Box Window Horizontal Section
(For Sash Windows W0.1, W0.2, W0.4)
1:5

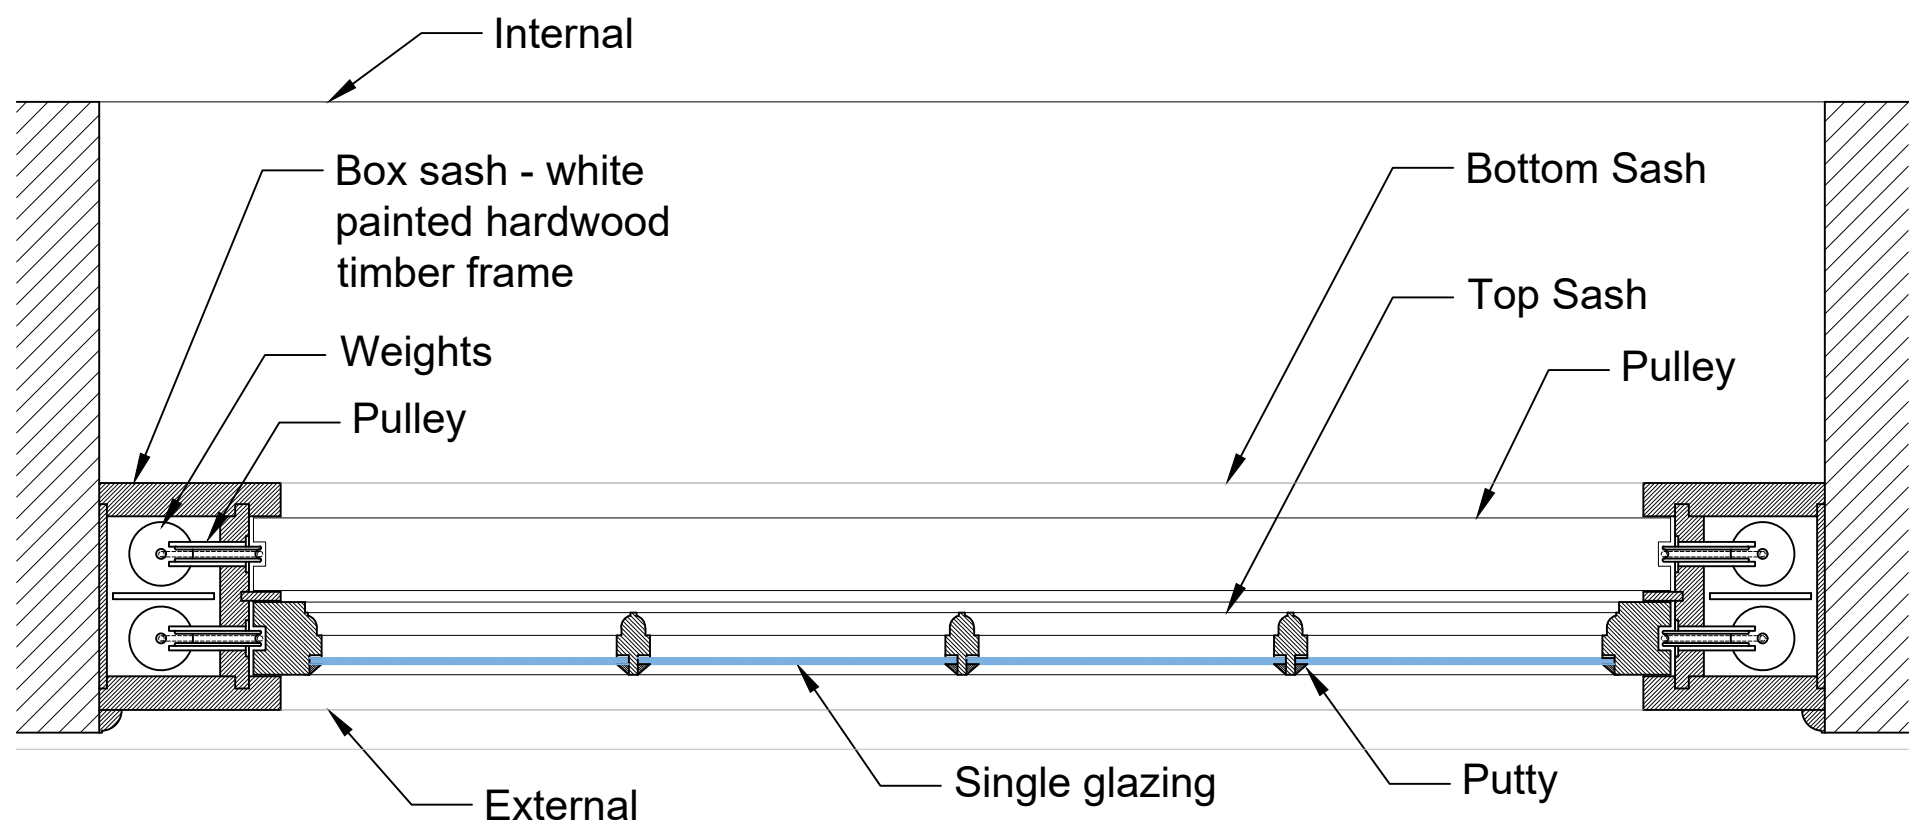

Sash Box Window Horizontal Section
(For Sash Window W0.3)
1:5

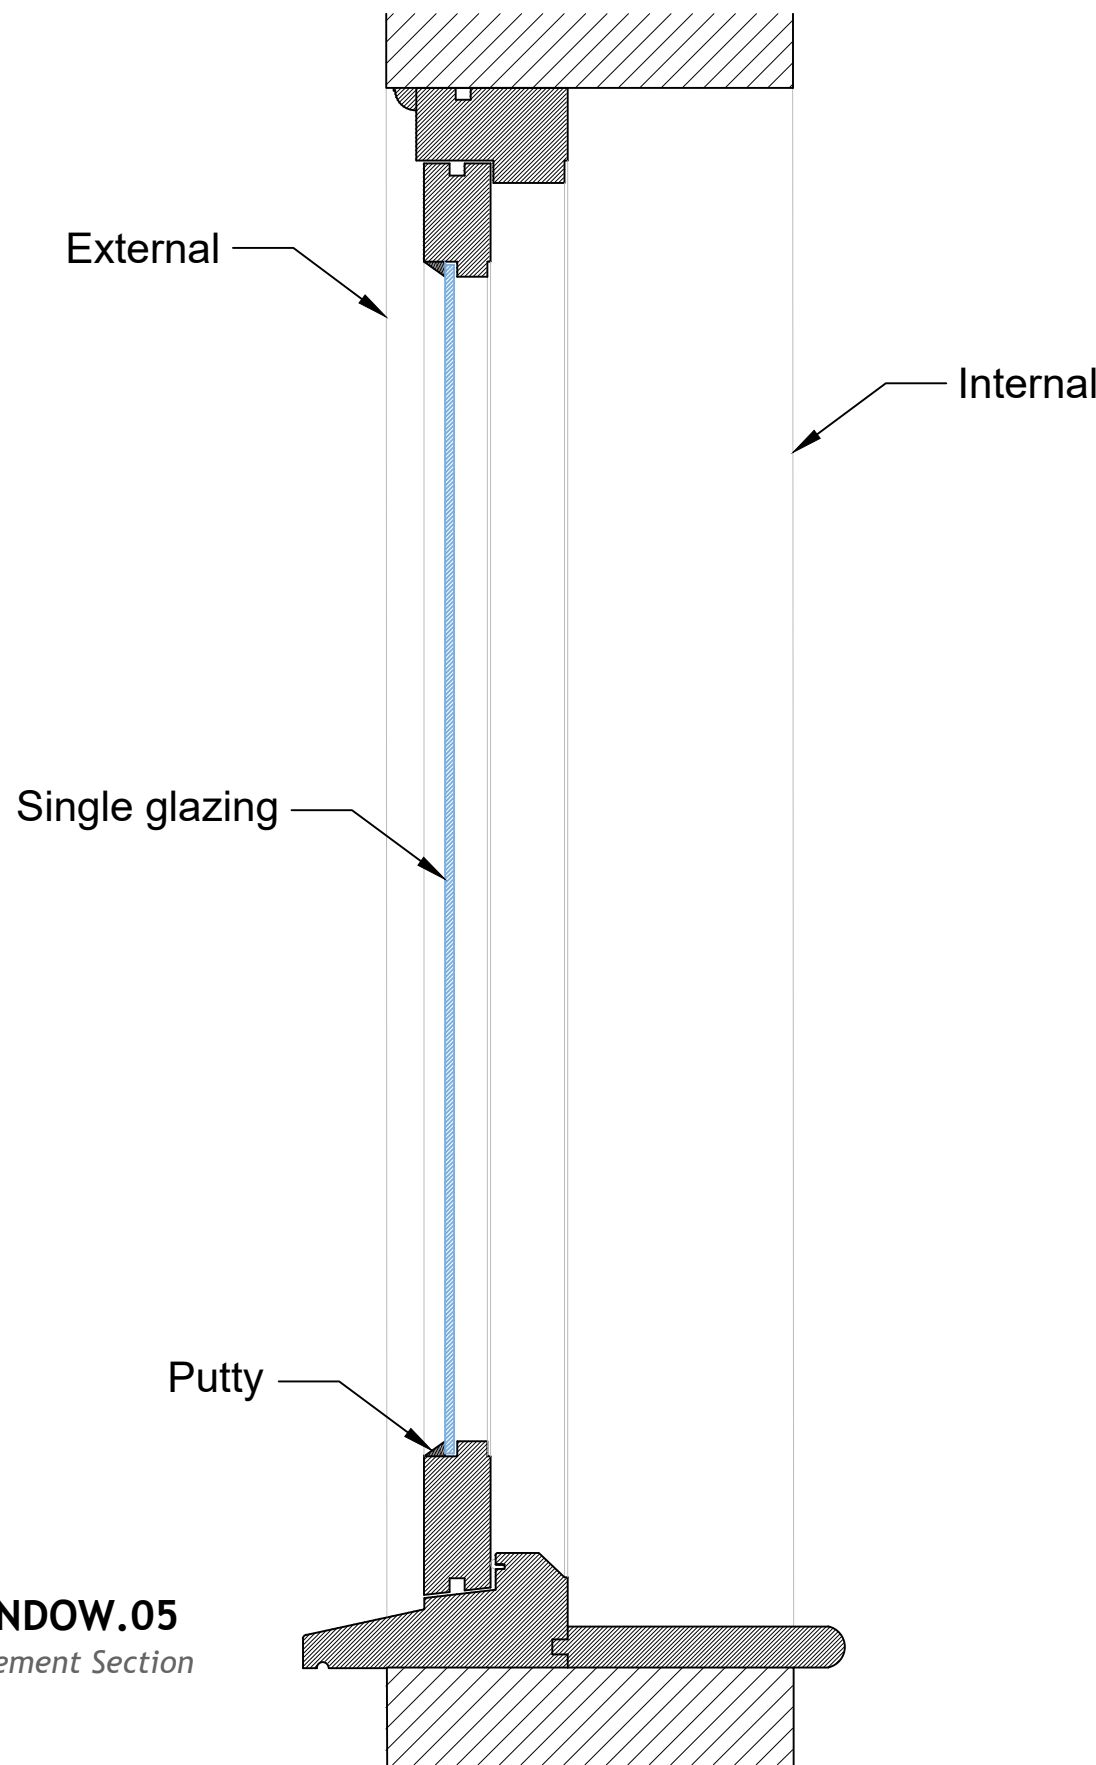

WINDOW.05
Casement Section
1:5

NOTES:
Dimensions to be checked on site before commencing work.
Any discrepancies shall be reported to the architect immediately.
Do not scale from these drawings except for planning purposes.
Use figured dimensions only.
Where applicable this drawing is to be read in conjunction with other consultants' drawings.
All drawings to be read in conjunction with specification and all other drawings including structural engineer and mechanical and electrical drawings / specification

Note:
All replacement windows to be hardwood timber frames painted white with single glazing, the design is to match the existing windows as shown. All original ironmongery; sash lifts, fasteners, weights and pulleys are to be reused on replacement windows.

REV	DATE	AMENDMENT	DRAWN
hd architects Helyer Davies Architects Ltd 1 The Old Flour Mill, Emsworth, PO10 7BT 01243 370 715 www.hdarchitects.co.uk mail@hdarchitects.co.uk			
CLIENT			
PROJECT 23 Tower Street Emsworth Hampshire PO10 7BH			
DRAWING Window details		SCALE as noted @A1	
DATE July 2018		DRAWN NW	
DRAWING NUMBER 14169 - 52		REVISION x	