


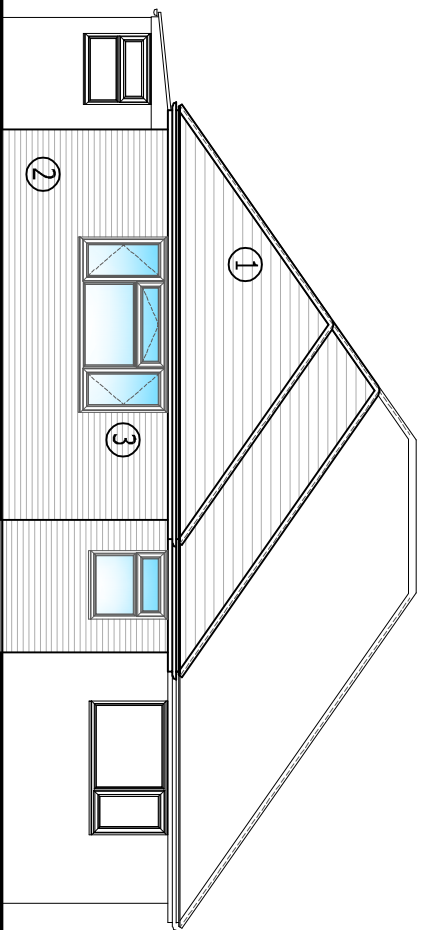


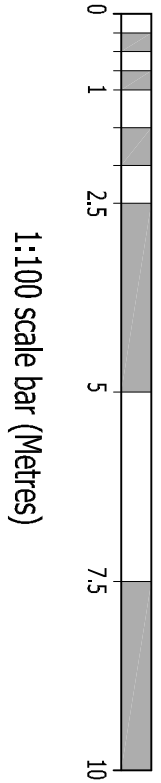


Proposed Front Elevation

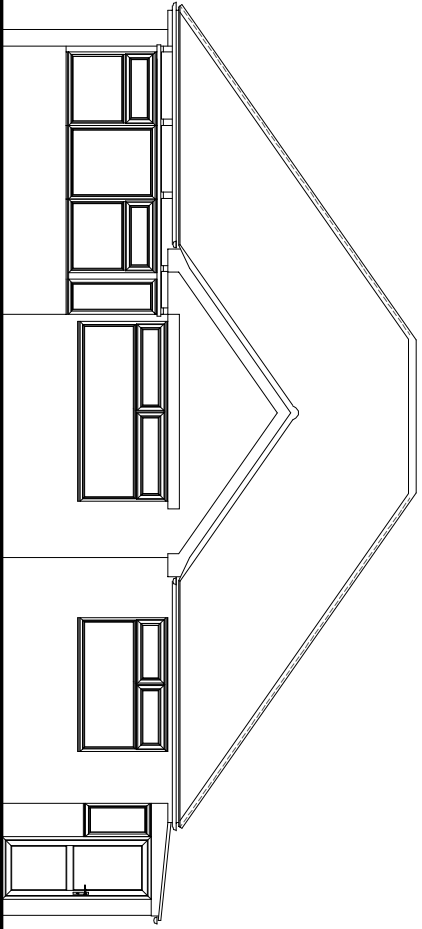

Proposed Rear Elevation

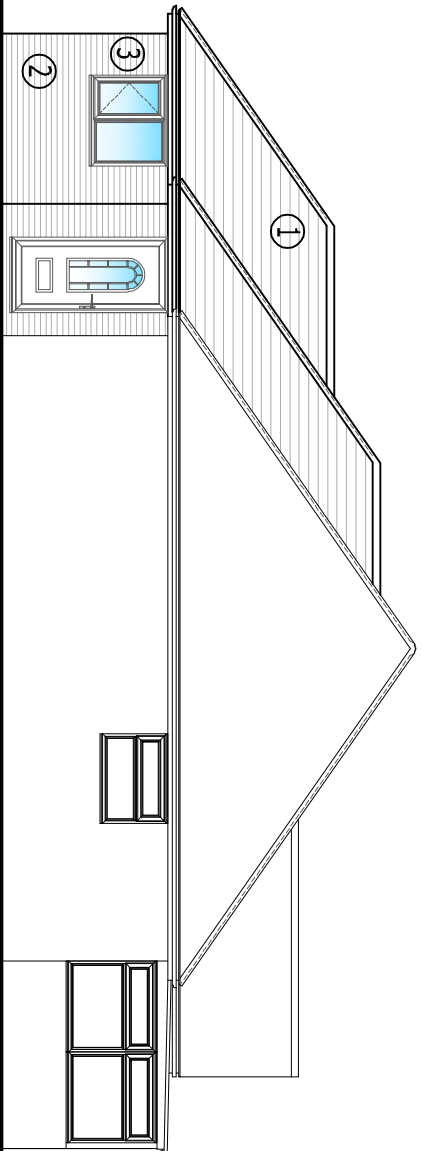


Proposed Side Elevation

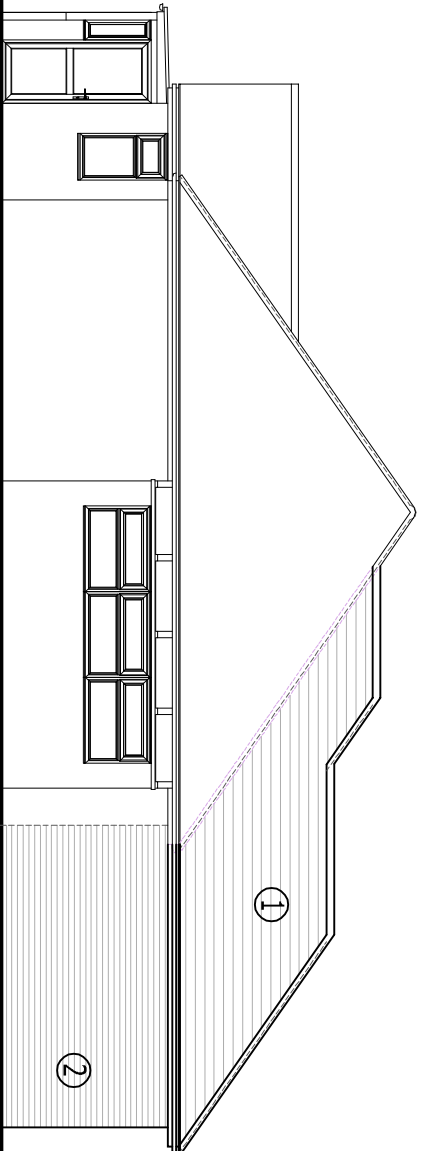


Proposed Side Elevation




Existing Front Elevation

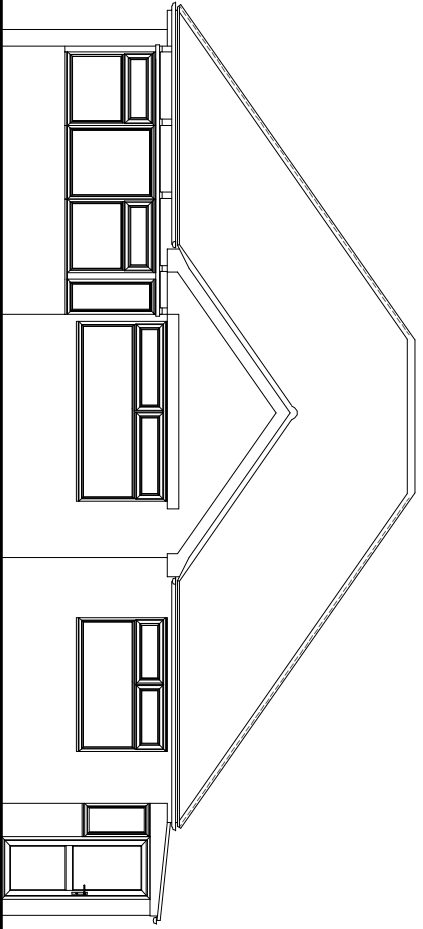


Existing Rear Elevation

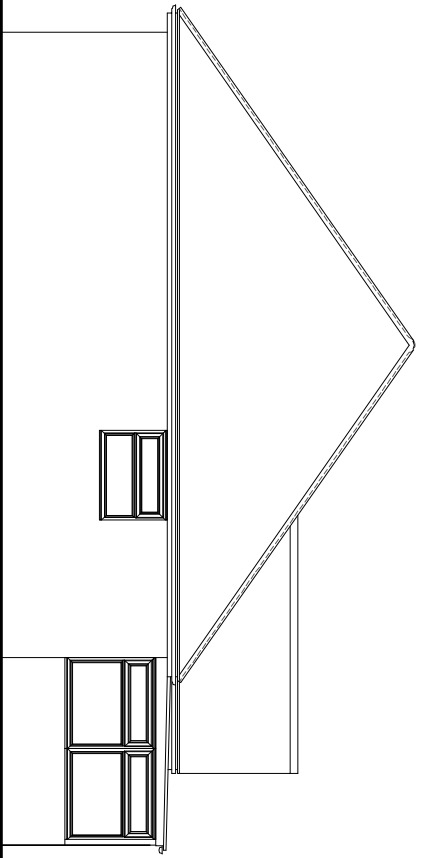


Existing Side Elevation

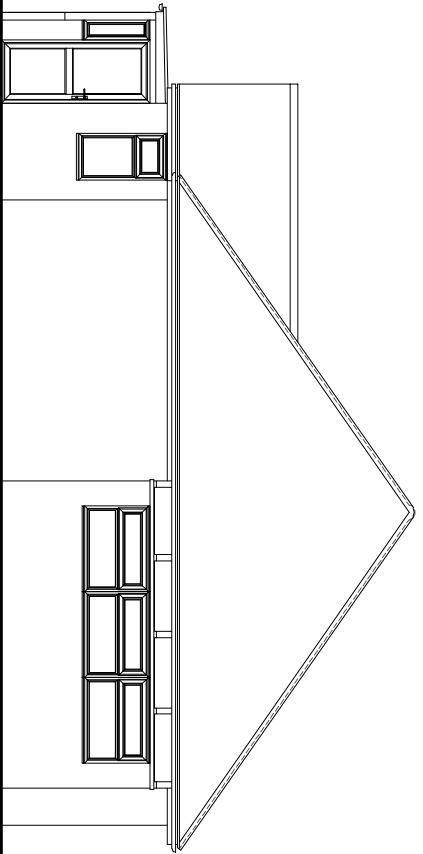


Existing Side Elevation

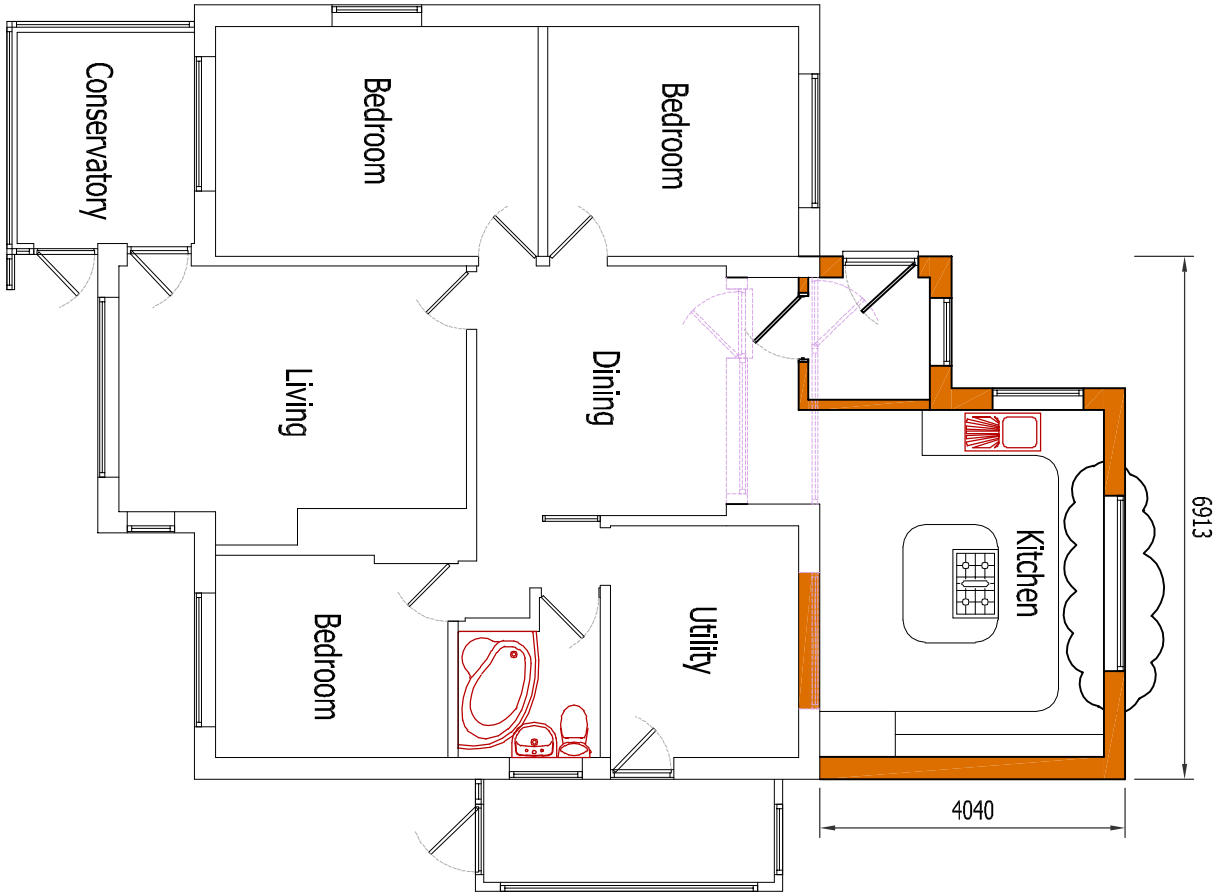


Proposed Ground Floor Plan

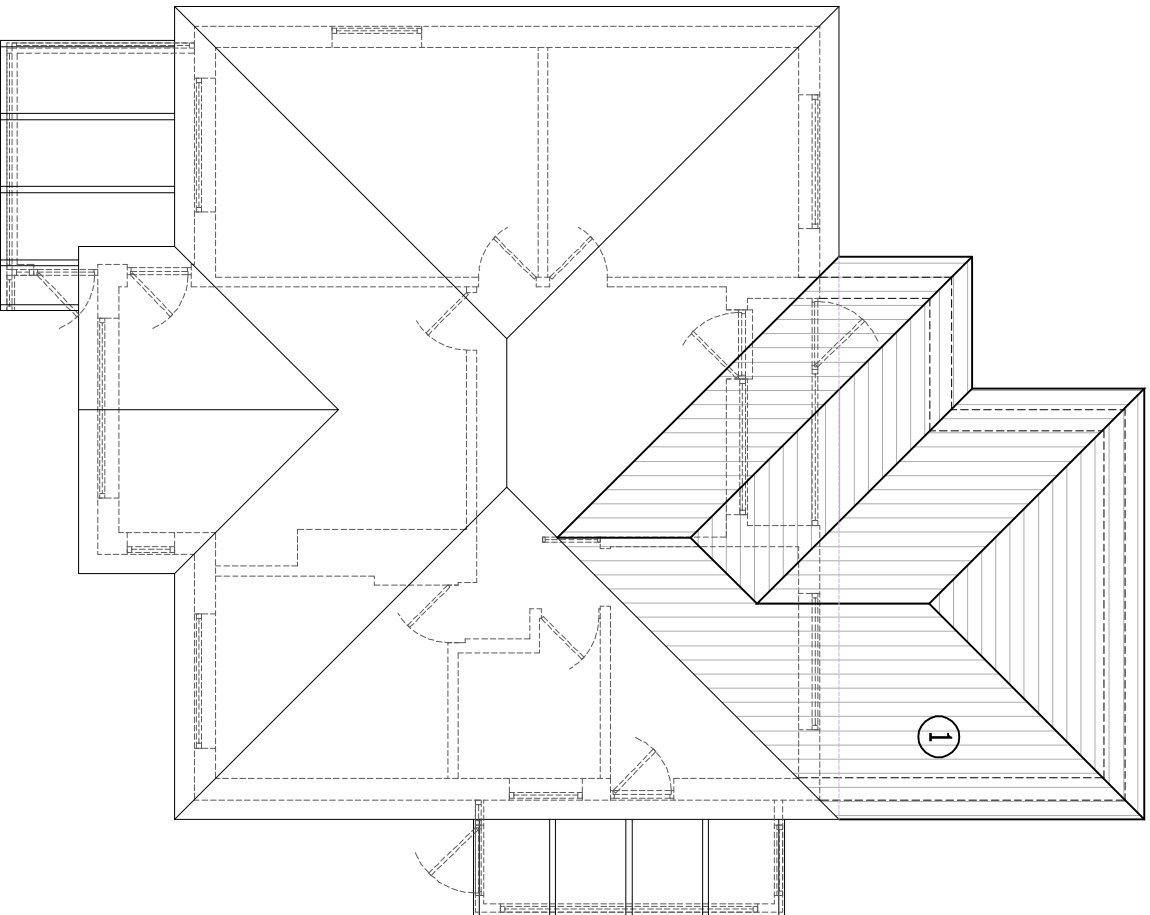






Proposed Roof Plan

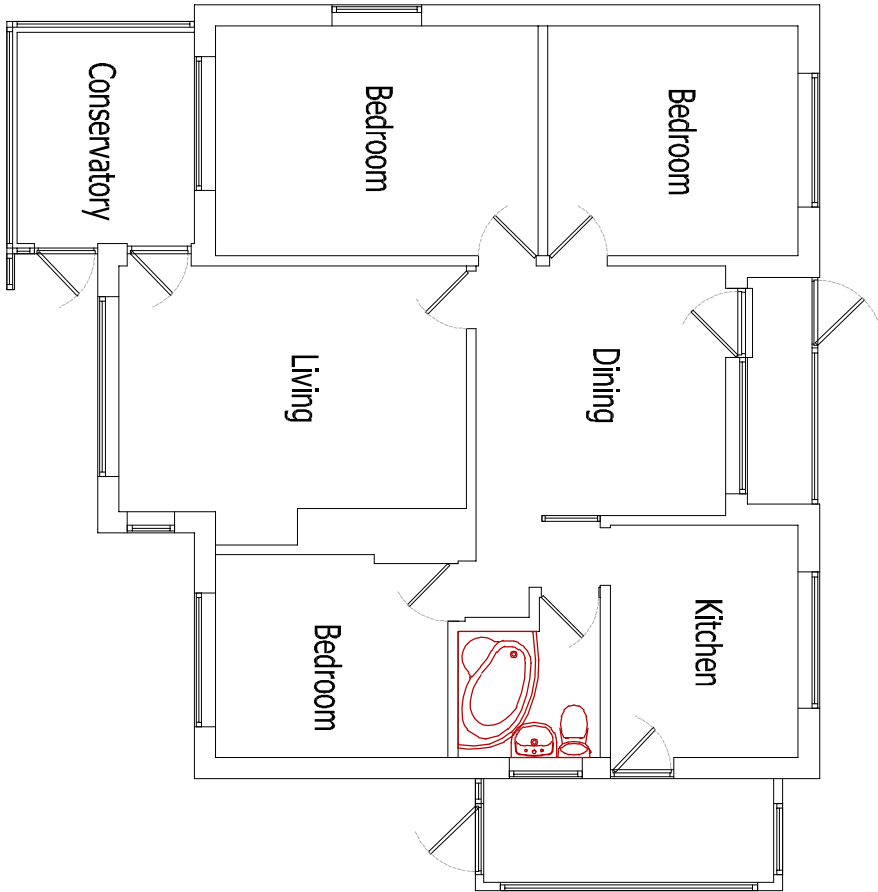


Existing Ground Floor Plan

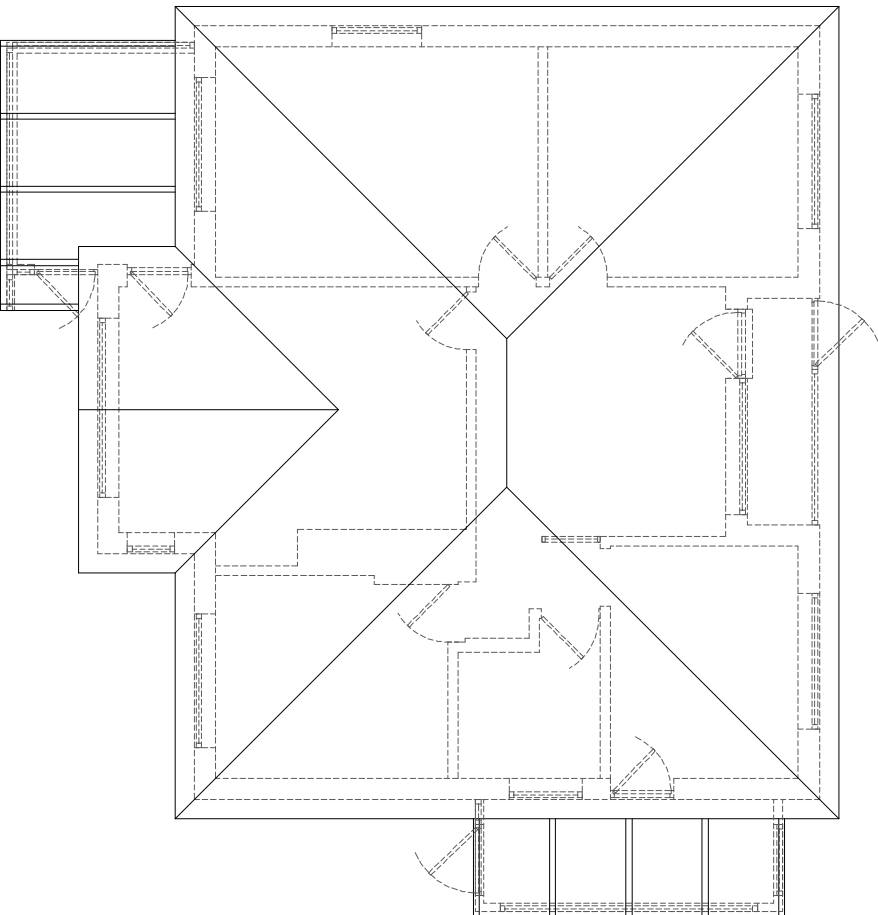

Existing Roof Plan

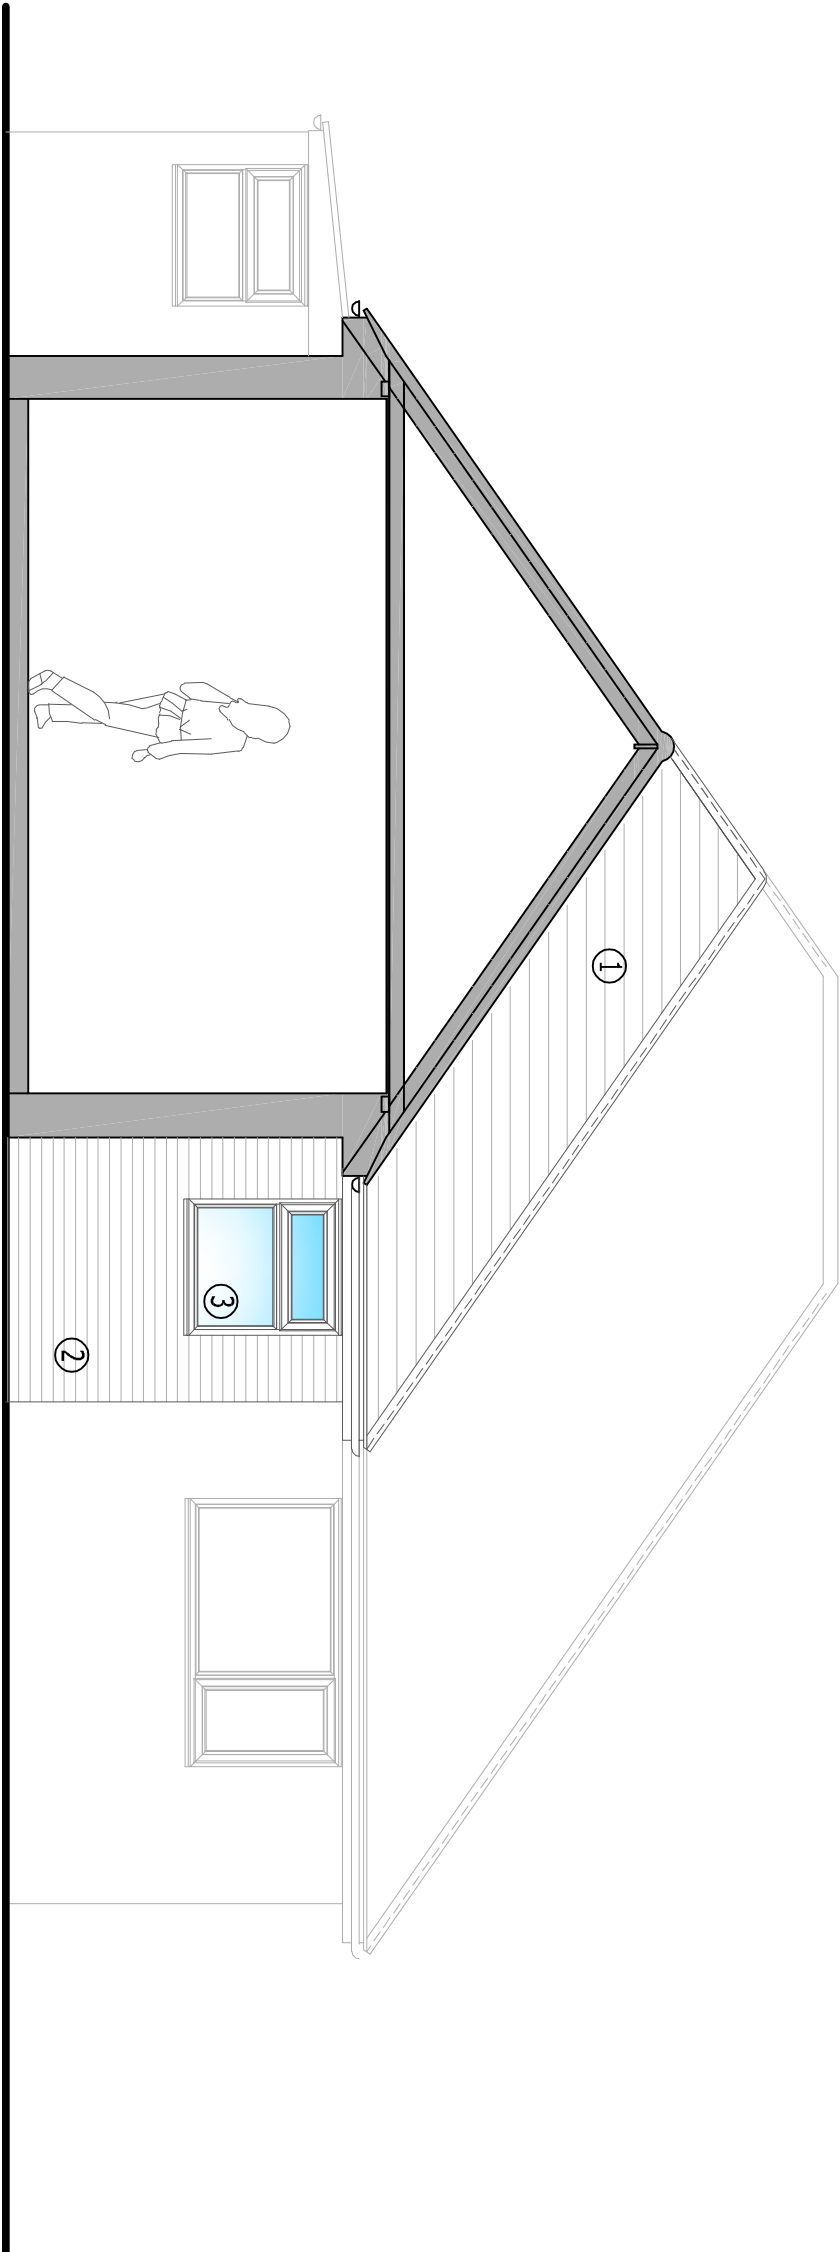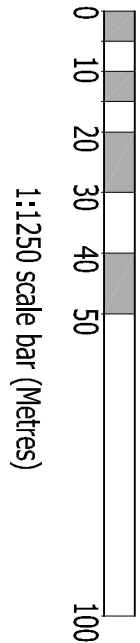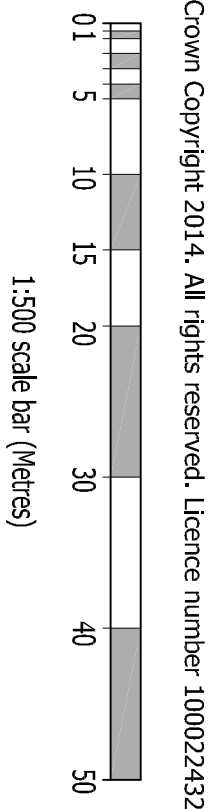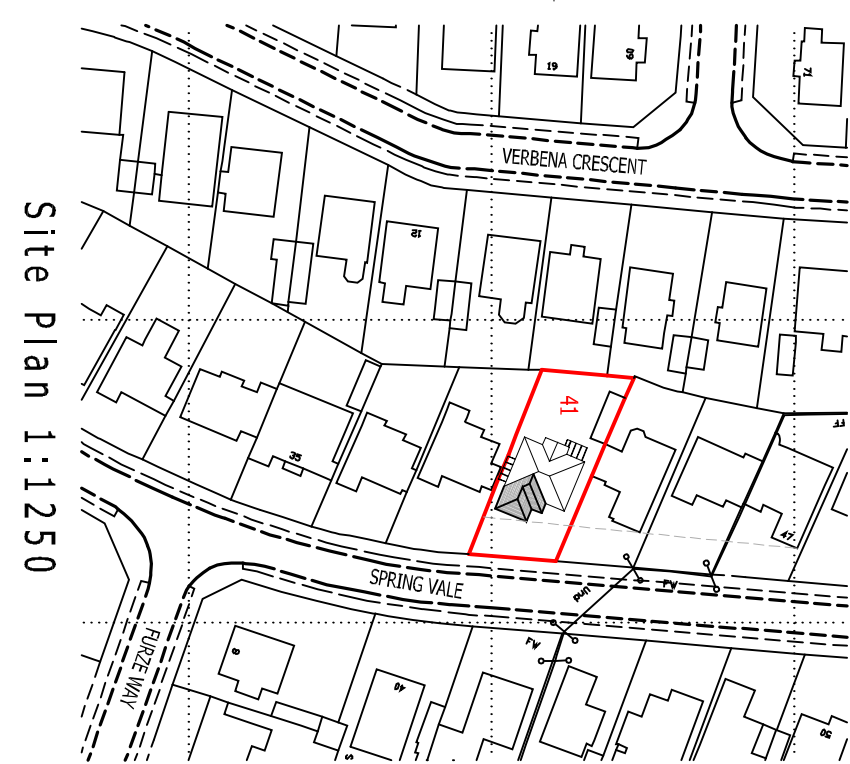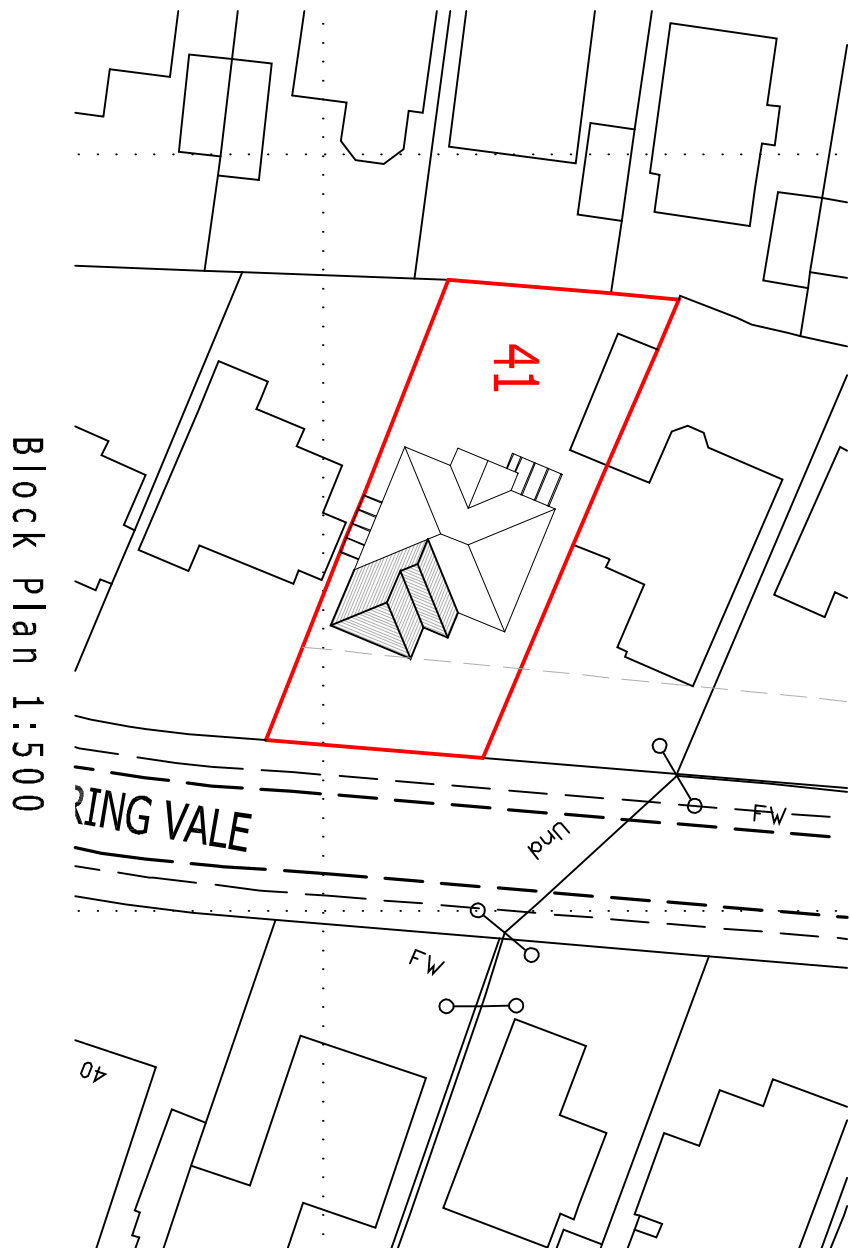

Section

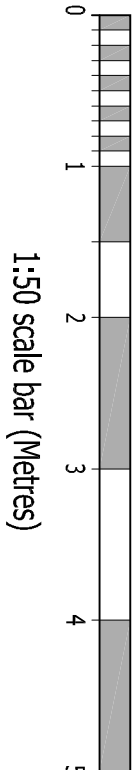

This drawing is the copyright of HJCONCEPTS LTD and may not be copied, altered or reproduced in any way without their written authority. © H J Concepts Limited 2019

Do not scale this drawing. Use written dimensions only. All dimensions shall be checked on site prior to commencement of work.

IF IN DOUBT ASK
DO NOT SCALE: This note may be omitted for **PLANNING PURPOSES ONLY**. Original documents only may be relied upon. Inaccuracies may occur due to printing, scanning and other forms of copying.

This drawing has been produced for **Miss C Campbell & Mr J Flower** for the works at **41 Spring Vale, Waterlooville, PO8 9DB** and is submitted as part of a householder application and is not intended for use by any other person or for any other purpose.

- Legend
- ① New roof pitched to match existing using profiled concrete tiles to match existing, closed eaves detail to match existing
 - ② Face brickwork to match existing
 - ③ White PVCu windows and doors

--- Denotes existing structure to be demolished

REV	DATE	DESCRIPTION	BY
B	17.05.19	Window amended on Gnd Floor Plan	
A	15.05.19	Issued for householder Application	
-	14.05.19	Issued for comment	



HJCONCEPTS LTD

Suite A Second Floor
Trinity Court 2-4 West Street
Fareham, Hampshire, PO16 0BH
Telephone: 01329 288684, Email: info@hjonceptsltd.co.uk

EXTENSIVE PROJECT FILES

Miss C Campbell & Mr J Flower
41 Spring Vale , Waterlooville
Hampshire, PO8 9DB

DRAWING TITLE			
Front Extension Plans & Elevations			
FOURTH	CA	THIRD	
DATE	Apr.19	SCALE	1:50, 100, 500, 1250

19-1302 — PL01

A1

A

B