




North

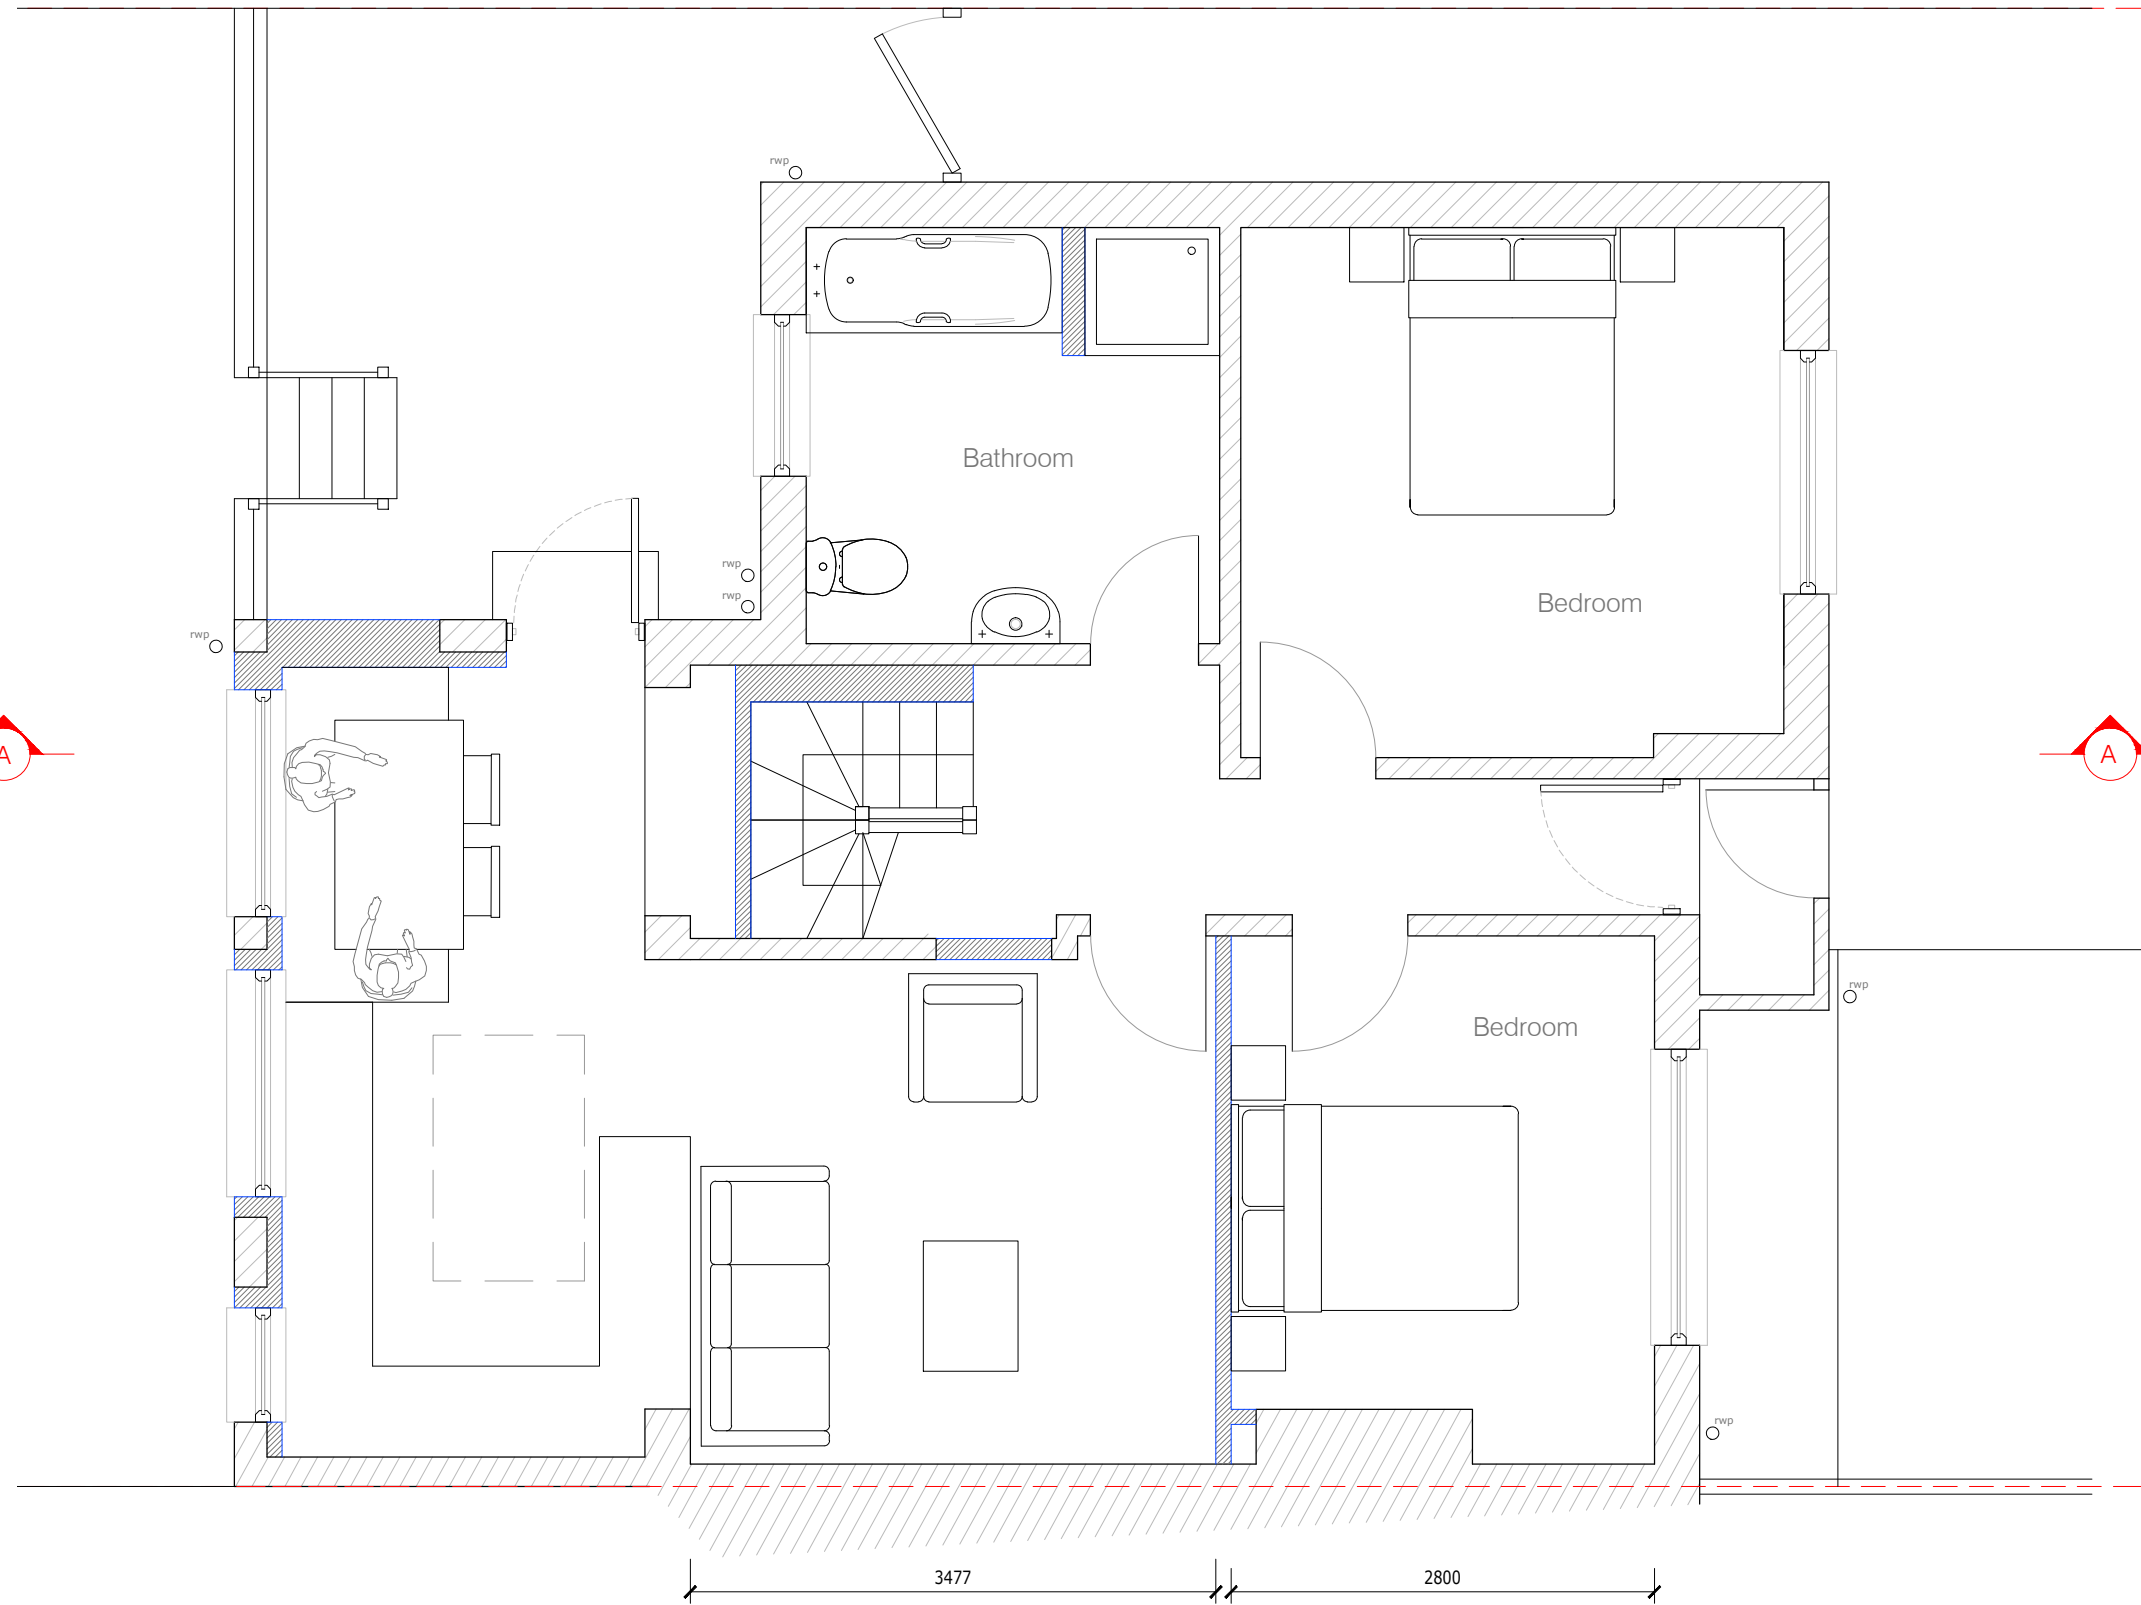

Proposed Ground Floor Plan

notes

Permission is granted to scale from this drawing for the purpose of Local Authority Planning Approval only. In all other circumstances DO NOT scale from this drawing, please contact this office for any additional information required. Contractors, Sub Contractors and Suppliers are to check all relevant dimensions and levels of site and building before commencing any shop drawings or building work.
Ordnance Survey information is reproduced under Crown Copyright 2016 ©. All rights reserved. Licence number 1000047474
This drawing is the copyright of D84 architects ltd ©

RIBA 
Chartered Practice

revisions	date		
P1 Preliminary Issue	19.03.19		
P2 Minor Amendments	28.03.19		
P3 Issued for Planning	04.04.19		

Walls	
	Existing structure (retained)
	Existing structure (demolished)
	New structure

D84 architects

17 Pembroke Road
Portsmouth
PO1 2NT

Telephone
+44 (0)2392 177850
+44 (0)7790 322989

Email
mail@D84architects.co.uk

Web
www.D84architects.co.uk

Project
26 Shaftesbury Road,
Waterlooville

Title
Proposed Ground Floor Plan

Status PRELIMINARY		
Drawn KR	Checked	Date Mar '19
Project No. D8419_07	Scale 1:50@A3	
Drawing No. D8419_07/sk07	Rev	P3

