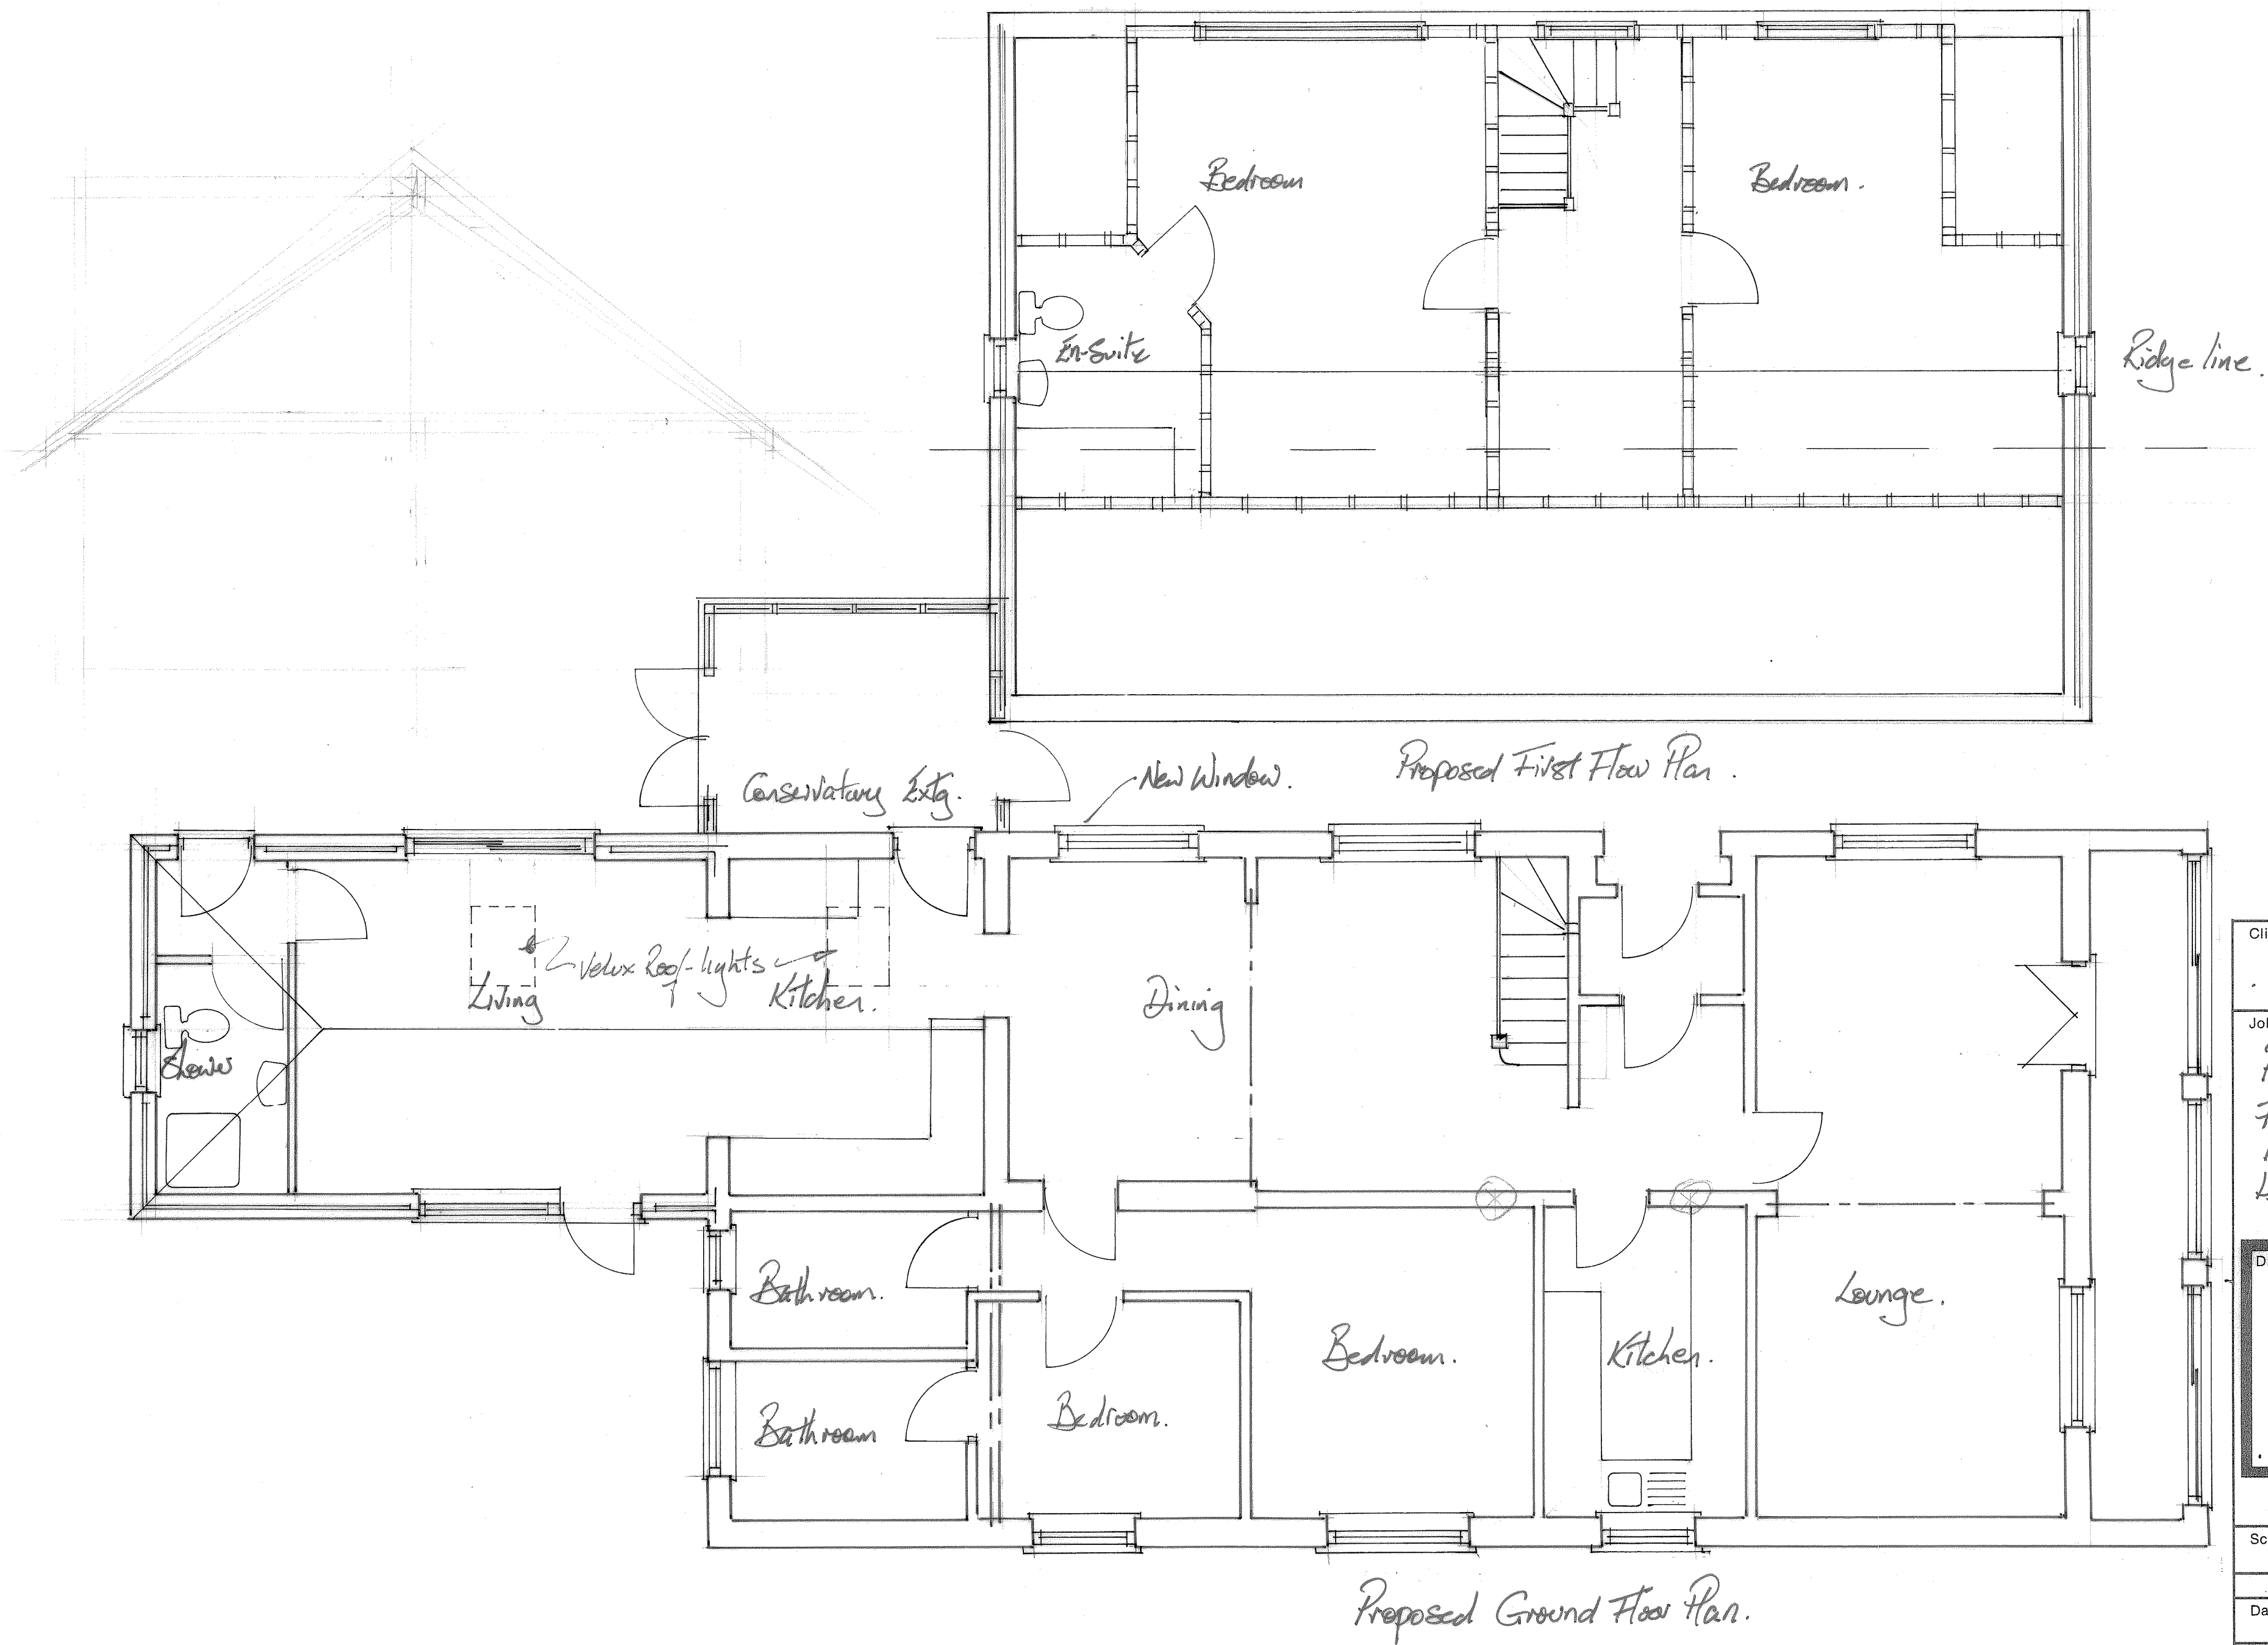


Client <i>MR & MRS T. Wood.</i>	
Job Title <i>Proposed Ground & First Floor Plans. 18 Toplar Grove HAYLING ISLAND.</i>	
Drawing Title 	
Scale <i>1:50</i>	
Date <i>FEB '19.</i>	Drawn by
Drg. No.	Rev.