




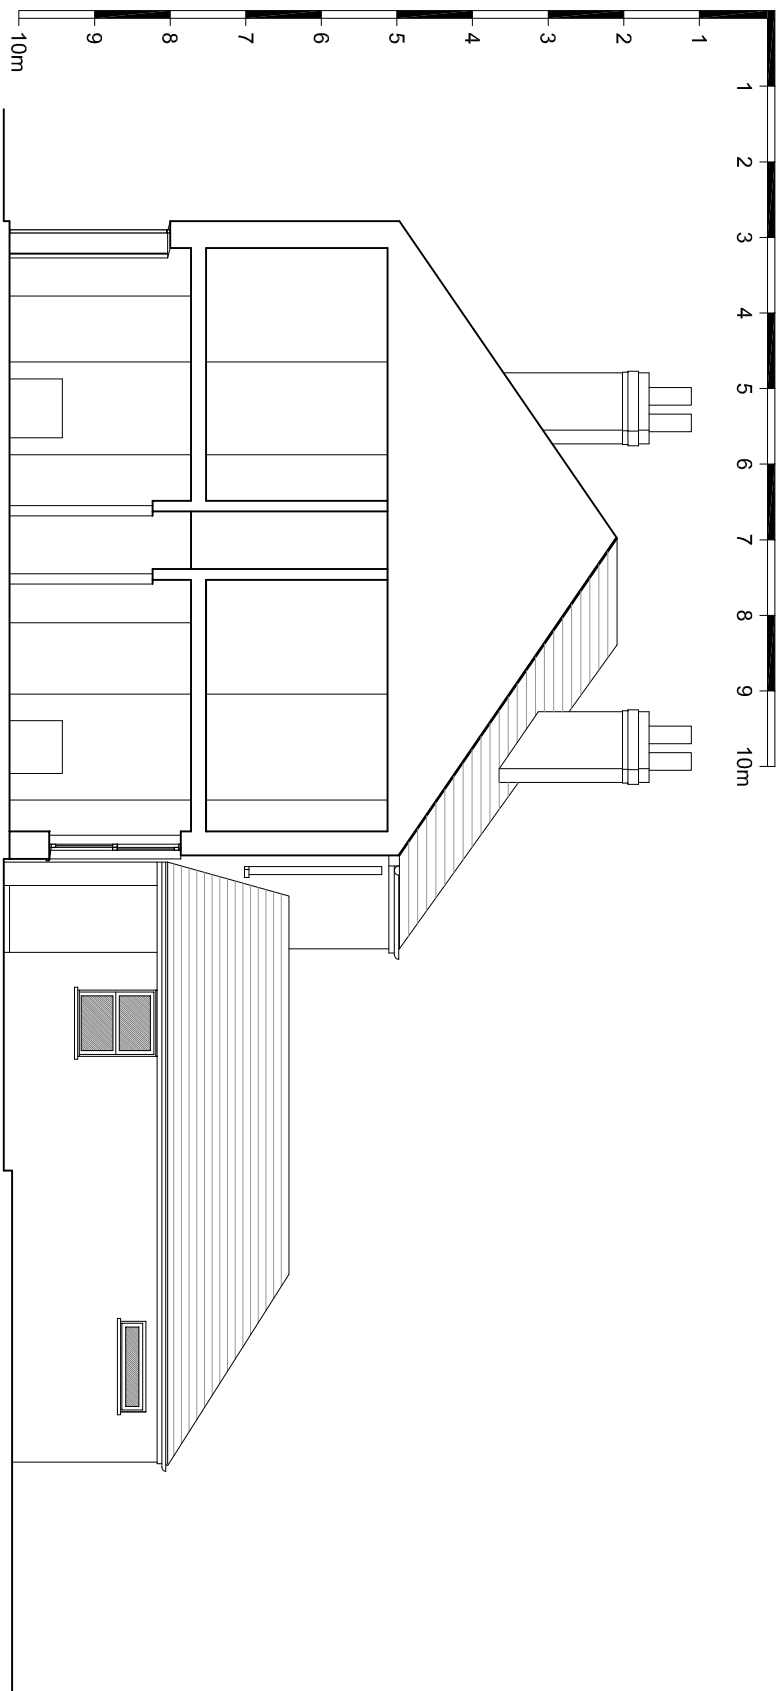


West Elevation - existing

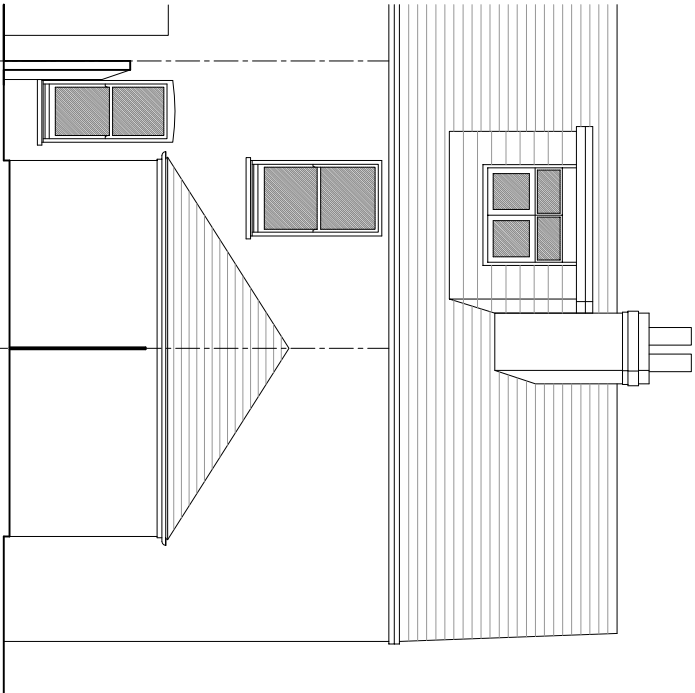

South elevation - existing

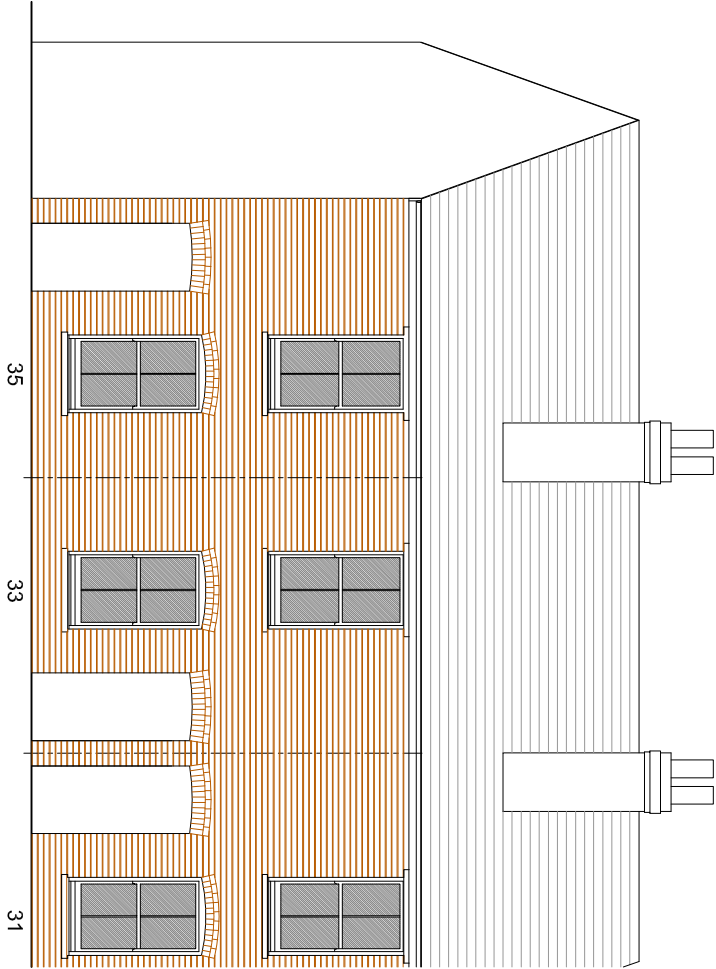

North elevation

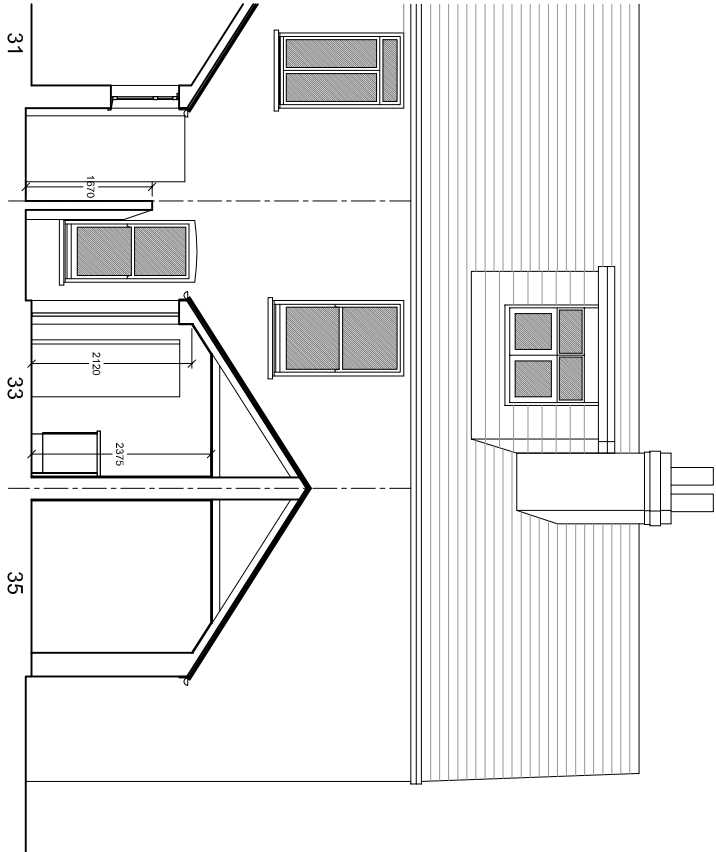

Cross section south - existing

JIM GARLAND ARCHITECTS LTD
ONE DOLPHIN QUAY
EMSWORTH PO10 7BU
01243 370502
01243 378127
email: info@garland.org.uk

Janet Nunn

33 King Street, Emsworth PO10 7AX

Elevations & sections existing

Scale: 1:100 Date: 12/03/19 Drawn: JAG

Drawing Number: 1804/0200 Revision: P1 Sheet Size: A3