



Disclaimer:
Survey information produced by Designbase
Surveying & BIM drawing no.
DB3192-TOPO-283895521.


Notes:
Landscaping not shown for clarity

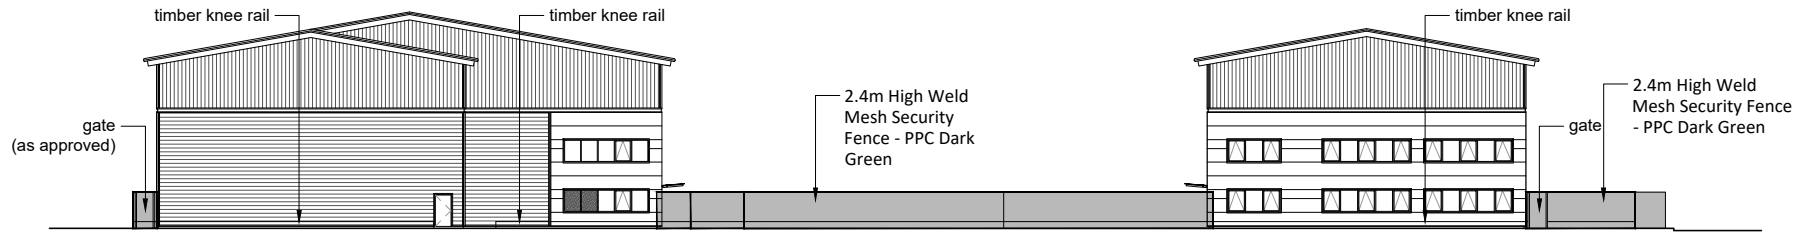


01 South Elevation
1:250 @ A1; 1:500@A3

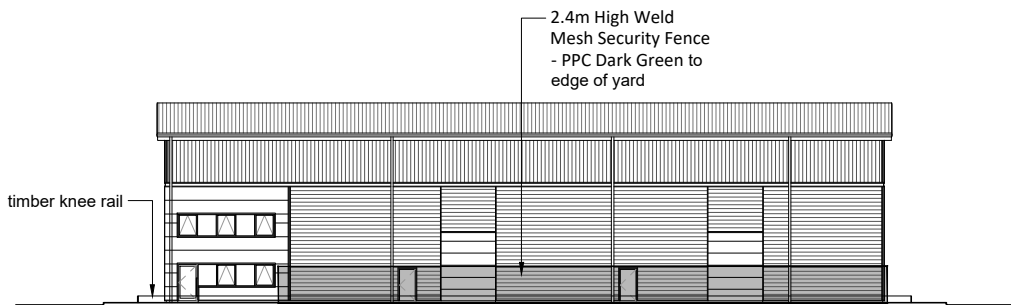


02 East Elevation
1:250 @ A1; 1:500@A3

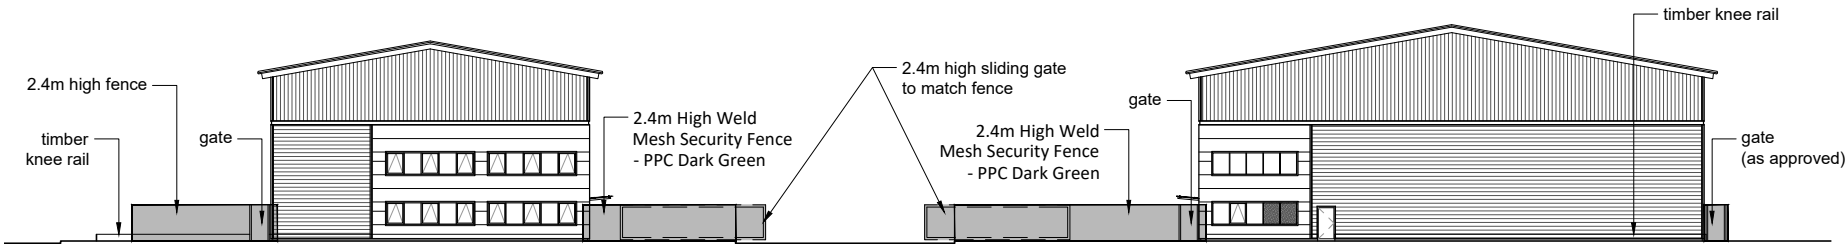

03 North Elevation
1:250 @ A1; 1:500@A3

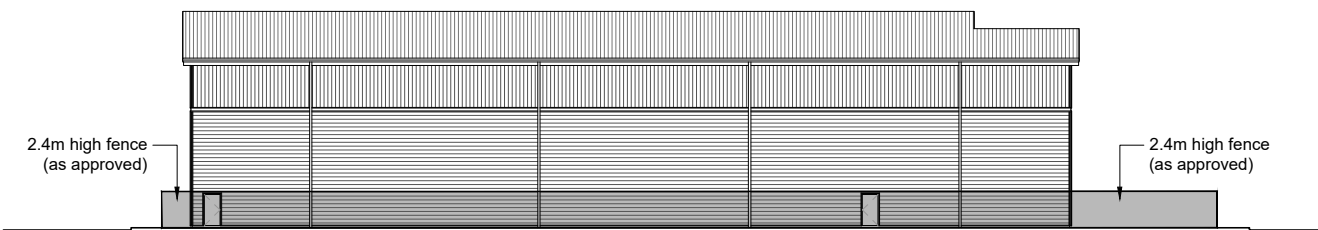

04 West Elevation
1:250 @ A1; 1:500@A3

 

P1	Issued for Comment	22.01.2019	WR	HA
Rev.:	Notes:	Date:	Dwn:	Iss:



hale
ARCHITECTURE | DESIGN MANAGEMENT
22C Leathermarket Street, London, SE1 3HP
Project:
Harts Farm Way
Havant
Drawing Title:
Proposed Site Elevations
Phase 1

Project No: 18079	Scale @ A1/A3: 1:250 / 1:500
Drawing No: 18079-PL-002	Revision: P1