

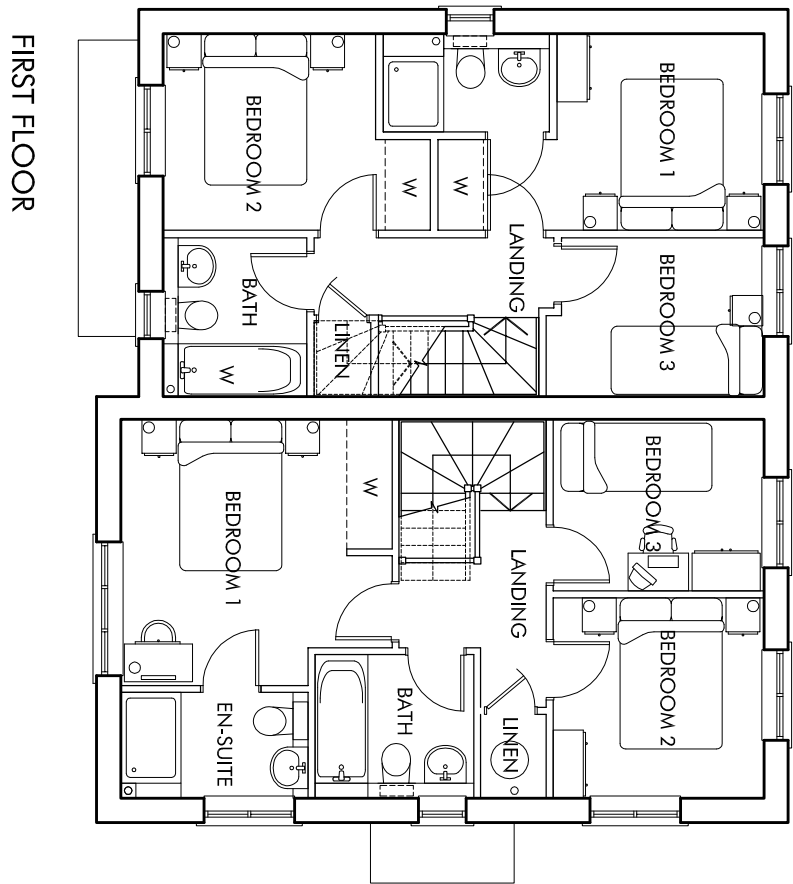


REV	DATE	CHANGED	BY	CHKD	NOTED FOR
A	10.01.18	FIRST ISSUE	AC	PM	COMING
B	20.01.18	TYPED SHED SENT TO 38H5 LU	BB	PM	PLANNING
C	10.01.18	CLIENT COMMENT	PM	TI	PLANNING
D	12.12.18	PLANNER COMMENT	PM	TI	PLANNING

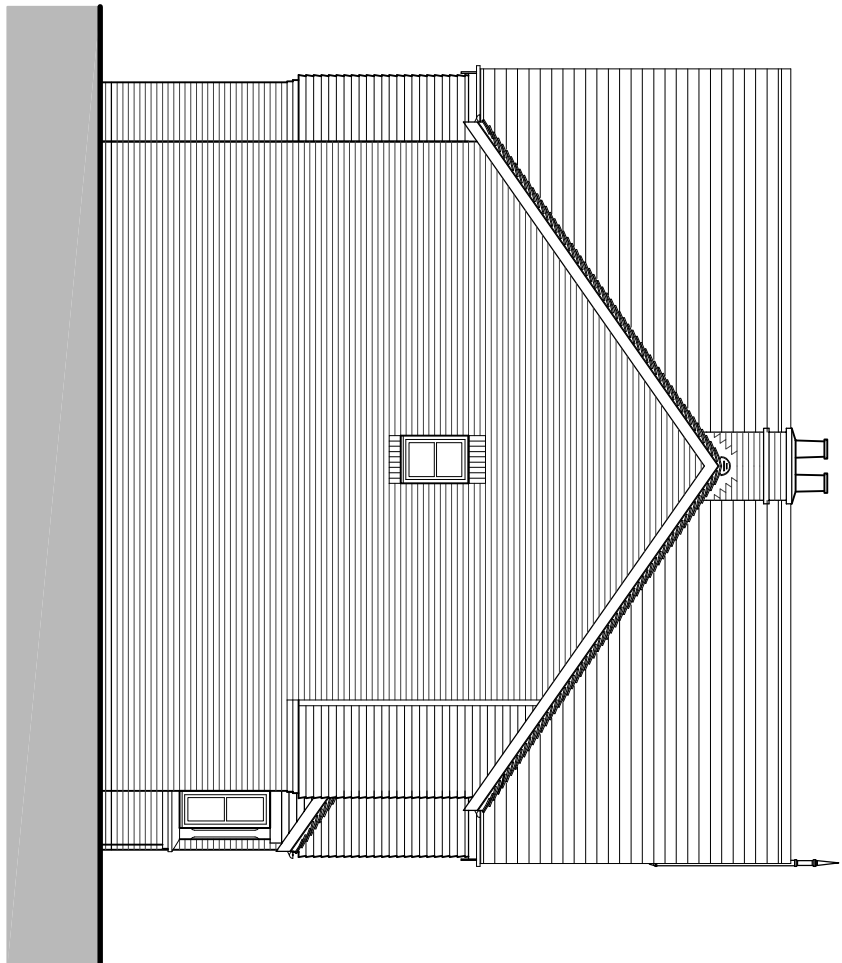


PLOT 250
38H1-h

PLOT 251
38H5 (L)-h

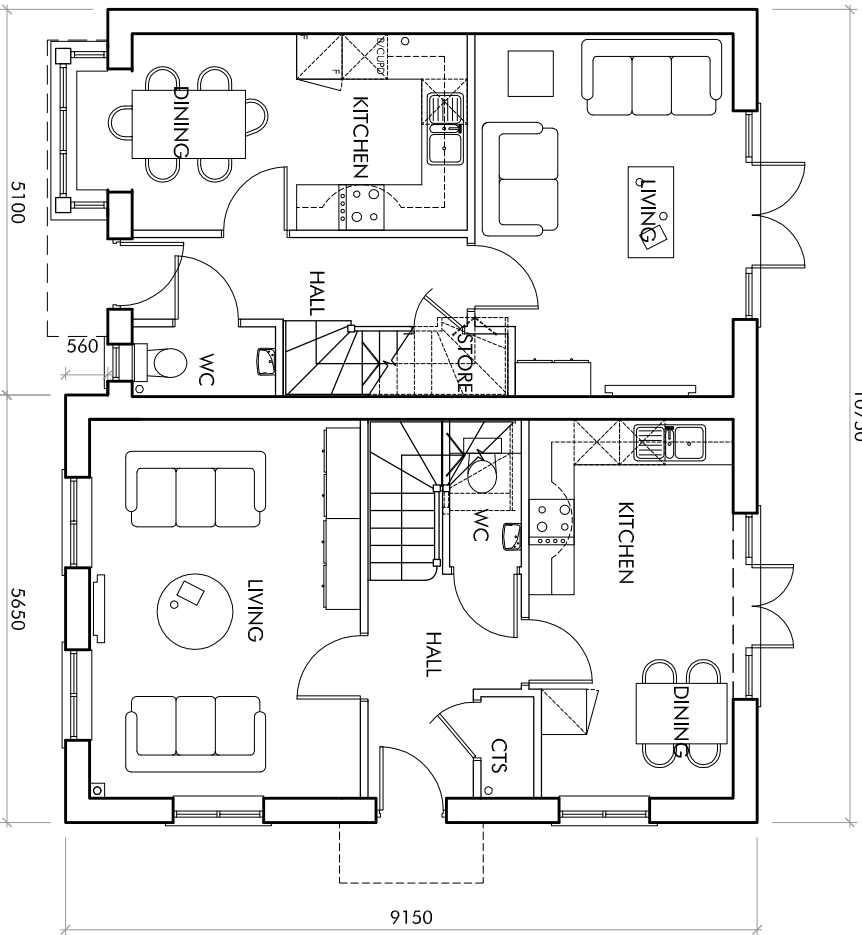


PLOT 250
38H1-h

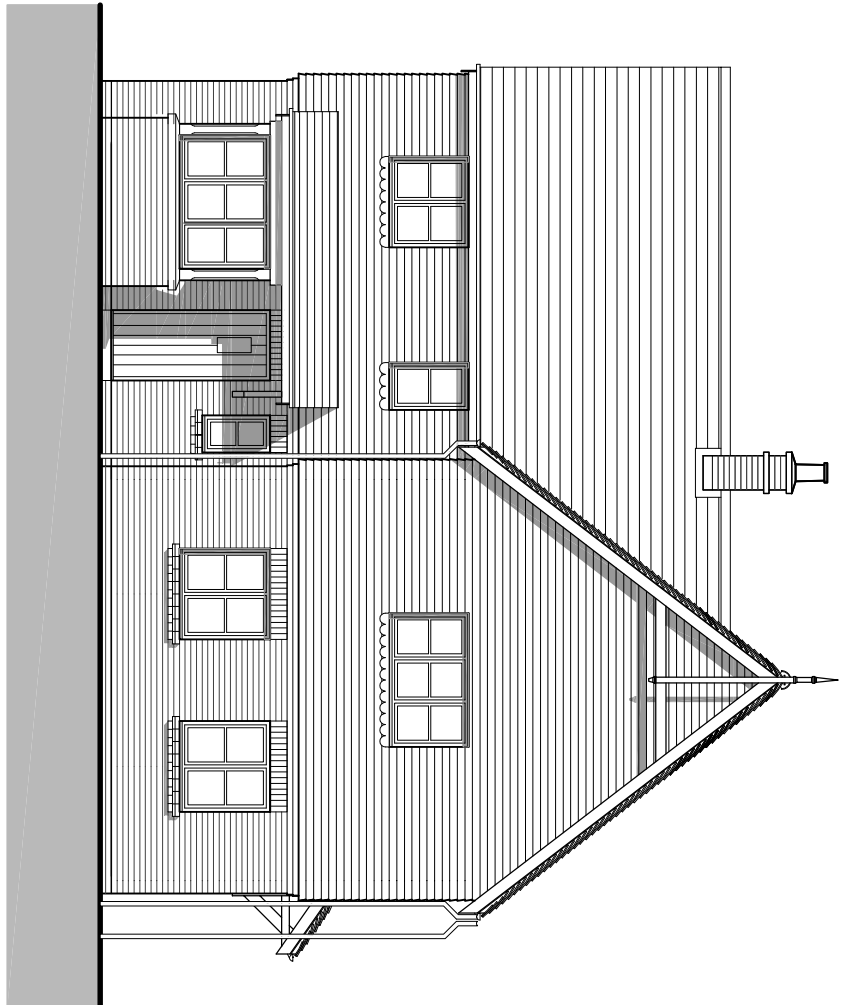

PLOT 250
38H1-h

PLOT 251
38H5 (L)-h

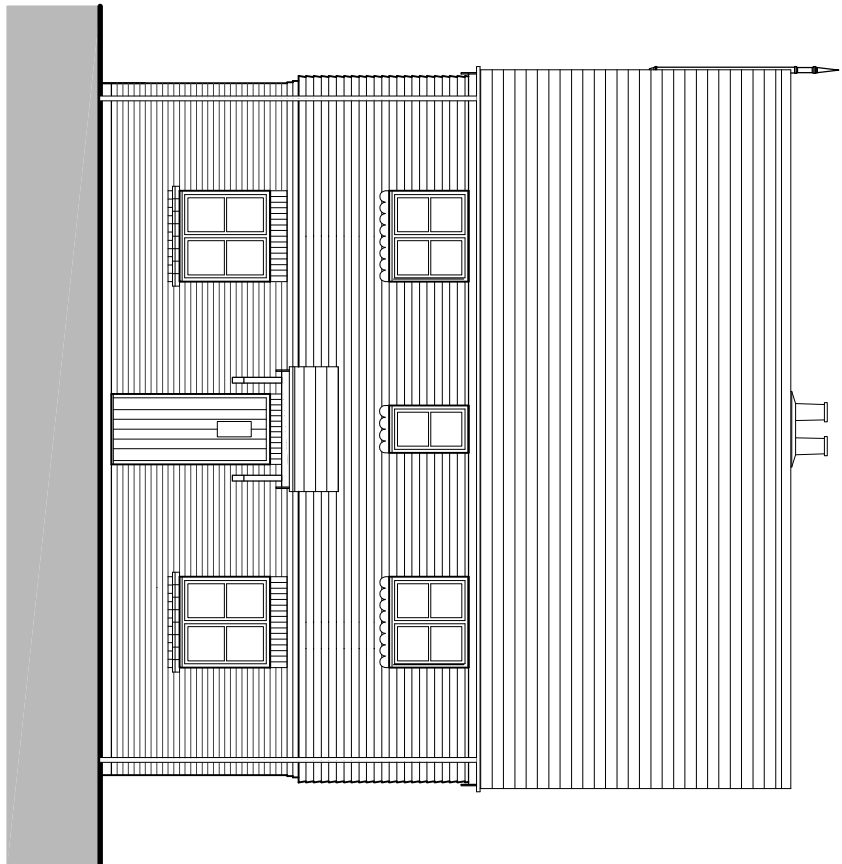


PLOT 251
38H5 (L)-h

SIDE ELEVATION - D

FRONT ELEVATION - A


SIDE ELEVATION - B

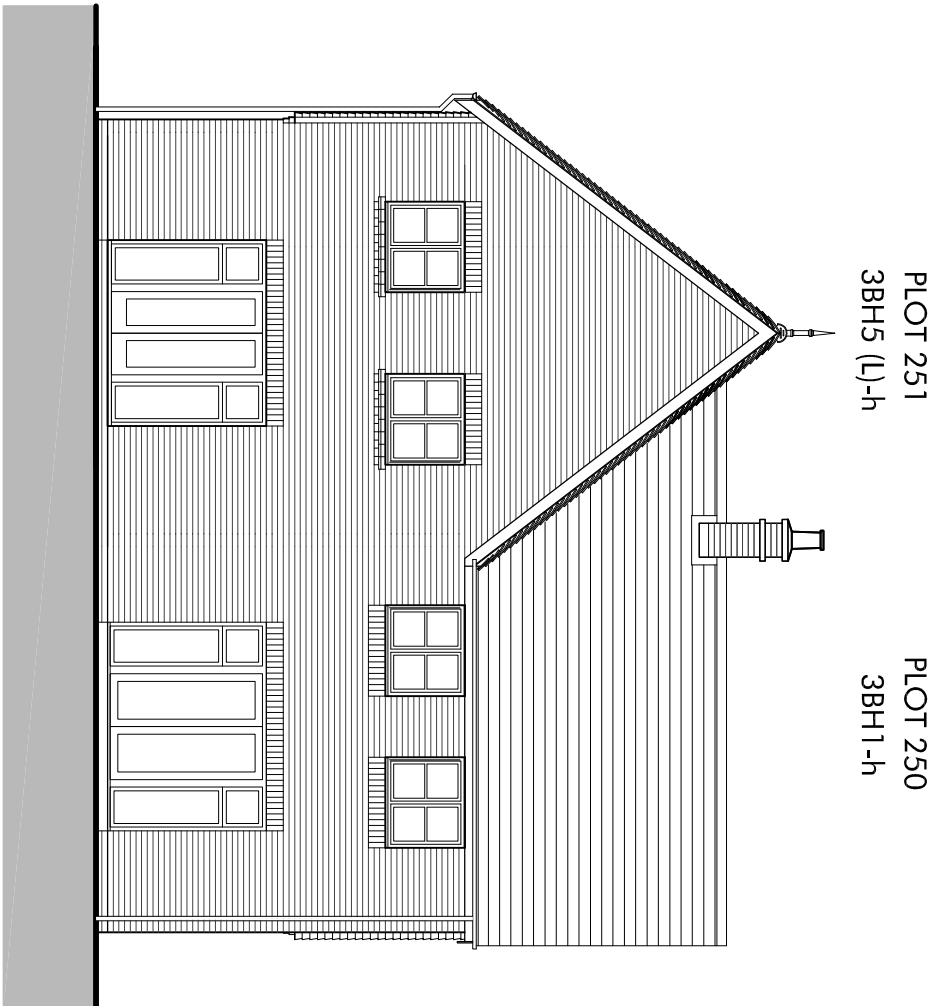


PLOT 251
38H5 (L)-h

PLOT 250
38H1-h

REAR ELEVATION - C

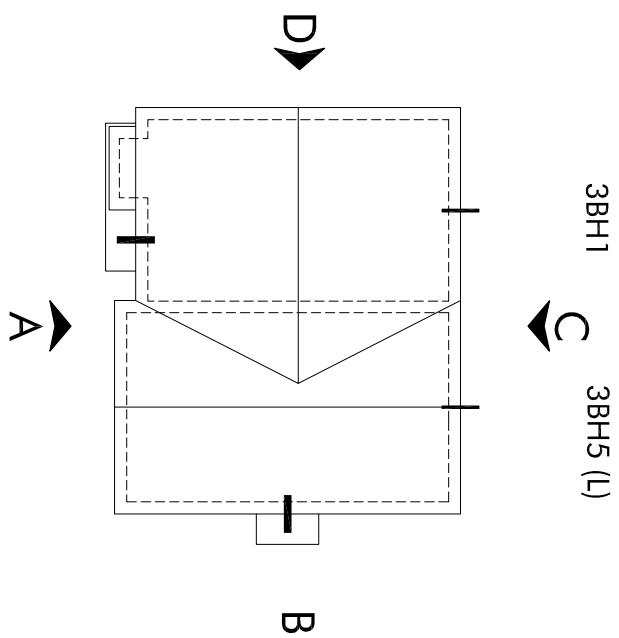

ROOF PLAN 1:200

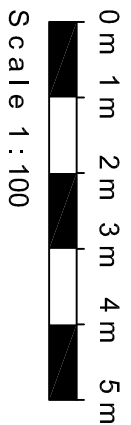

Scale 1:100

PLOT No	UNIT TYPE	AREA sq.m	AREA sq.ft
250	38H1-h	77.5	838
251	38H5(L)-h	80.2	871

OMEGA PARTNERSHIP

Omega Partnership Limited, Architects and Urban Designers
Unit 6, AC Court, High Street, Thames Ditton, Surrey, KT7 0SR
T: 01372 570 213 W: www.omegapartnership.co.uk

client

LINDEN HOMES & WATES DEVELOPMENTS

project
WOODCROFT FARM, HAVANT
PHASE 2B (RESIDENTIAL PHASE 1B)
description
HOUSE TYPES 38H1 & 38H5(L)
PLOTS 250-251
FLOOR PLANS & ELEVATIONS

project number drawing number revision

2740 A-3225 D

scale date

1:100 @ A1 AUGUST 2018
1:200 @ A3

status

PLANNING

2740-A-3225-D