



THIS DRAWING HAS BEEN PRODUCED FOR THE PURPOSE OF PLANNING AND BUILDING REGULATIONS ONLY. THIS IS NOT A WORKING DRAWING. FOR FURTHER INFORMATION CONTACT KALOTEC LTD. THIS DRAWING IS TO BE READ IN CONJUNCTION WITH THE BUILDING REGULATIONS AND CONSTRUCTION SPECIFICATION. THE STRUCTURAL ENGINEERS DESIGN / DETAILS AND ANY SPECIALIST MANUFACTURERS DESIGNS AND DETAILS. DO NOT SCALE OFF THIS DRAWING. USE FIGURED DIMENSIONS ONLY. ALL DIMENSIONAL DISCREPANCIES TO BE BROUGHT TO THE IMMEDIATE ATTENTION OF KALOTEC LTD.




Proposed Front Elevation (scale 1:100)

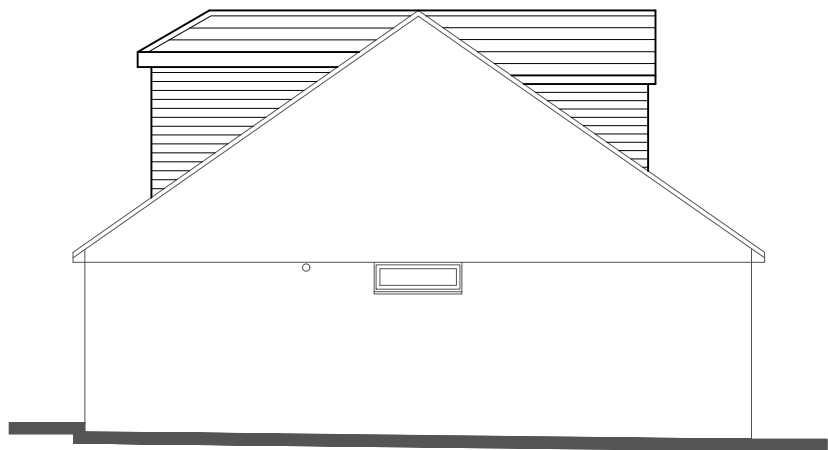


Proposed Side Elevation (scale 1:100)

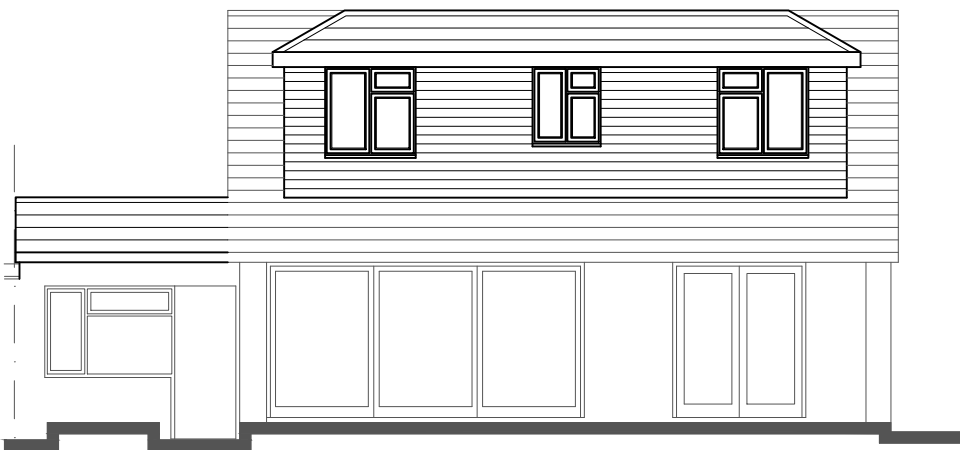


Proposed Rear Elevation (scale 1:100)

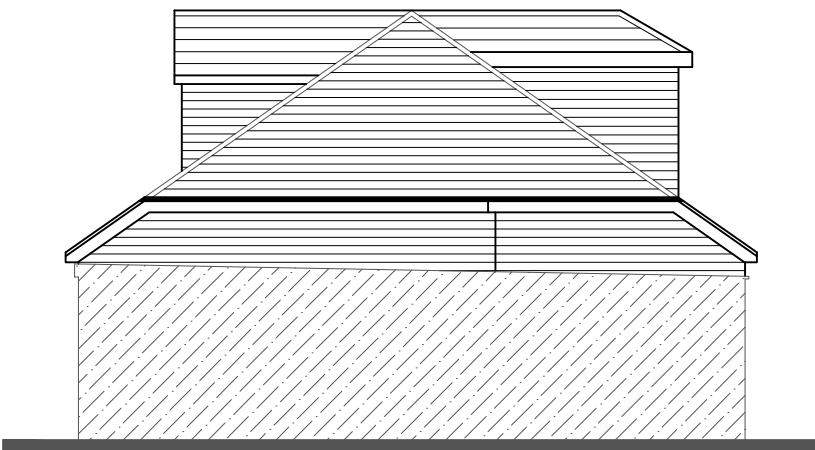


Proposed Side Elevation (scale 1:100)

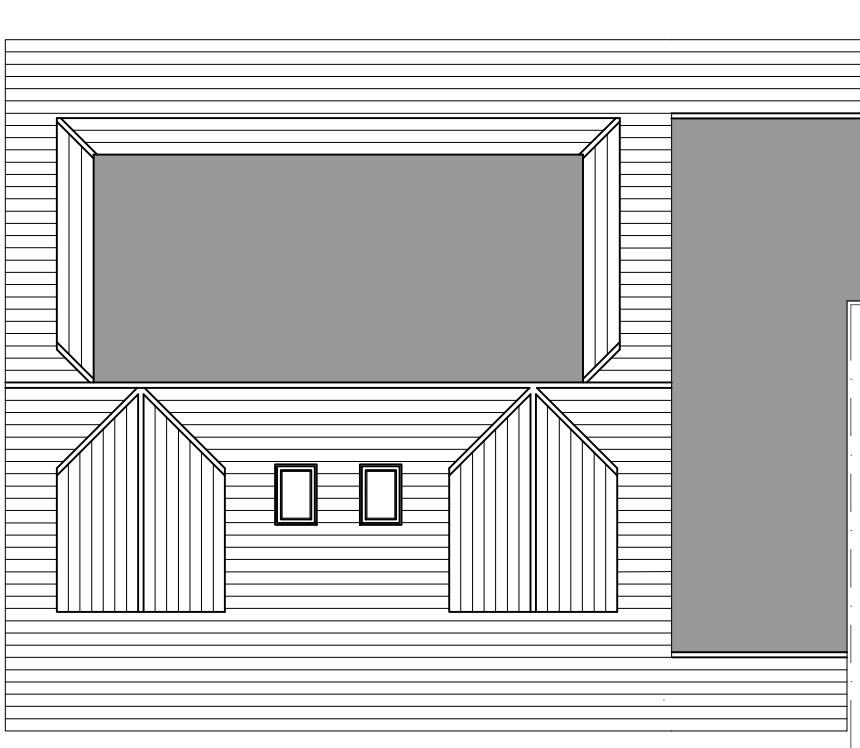

Proposed Roof Plan (scale 1:100)

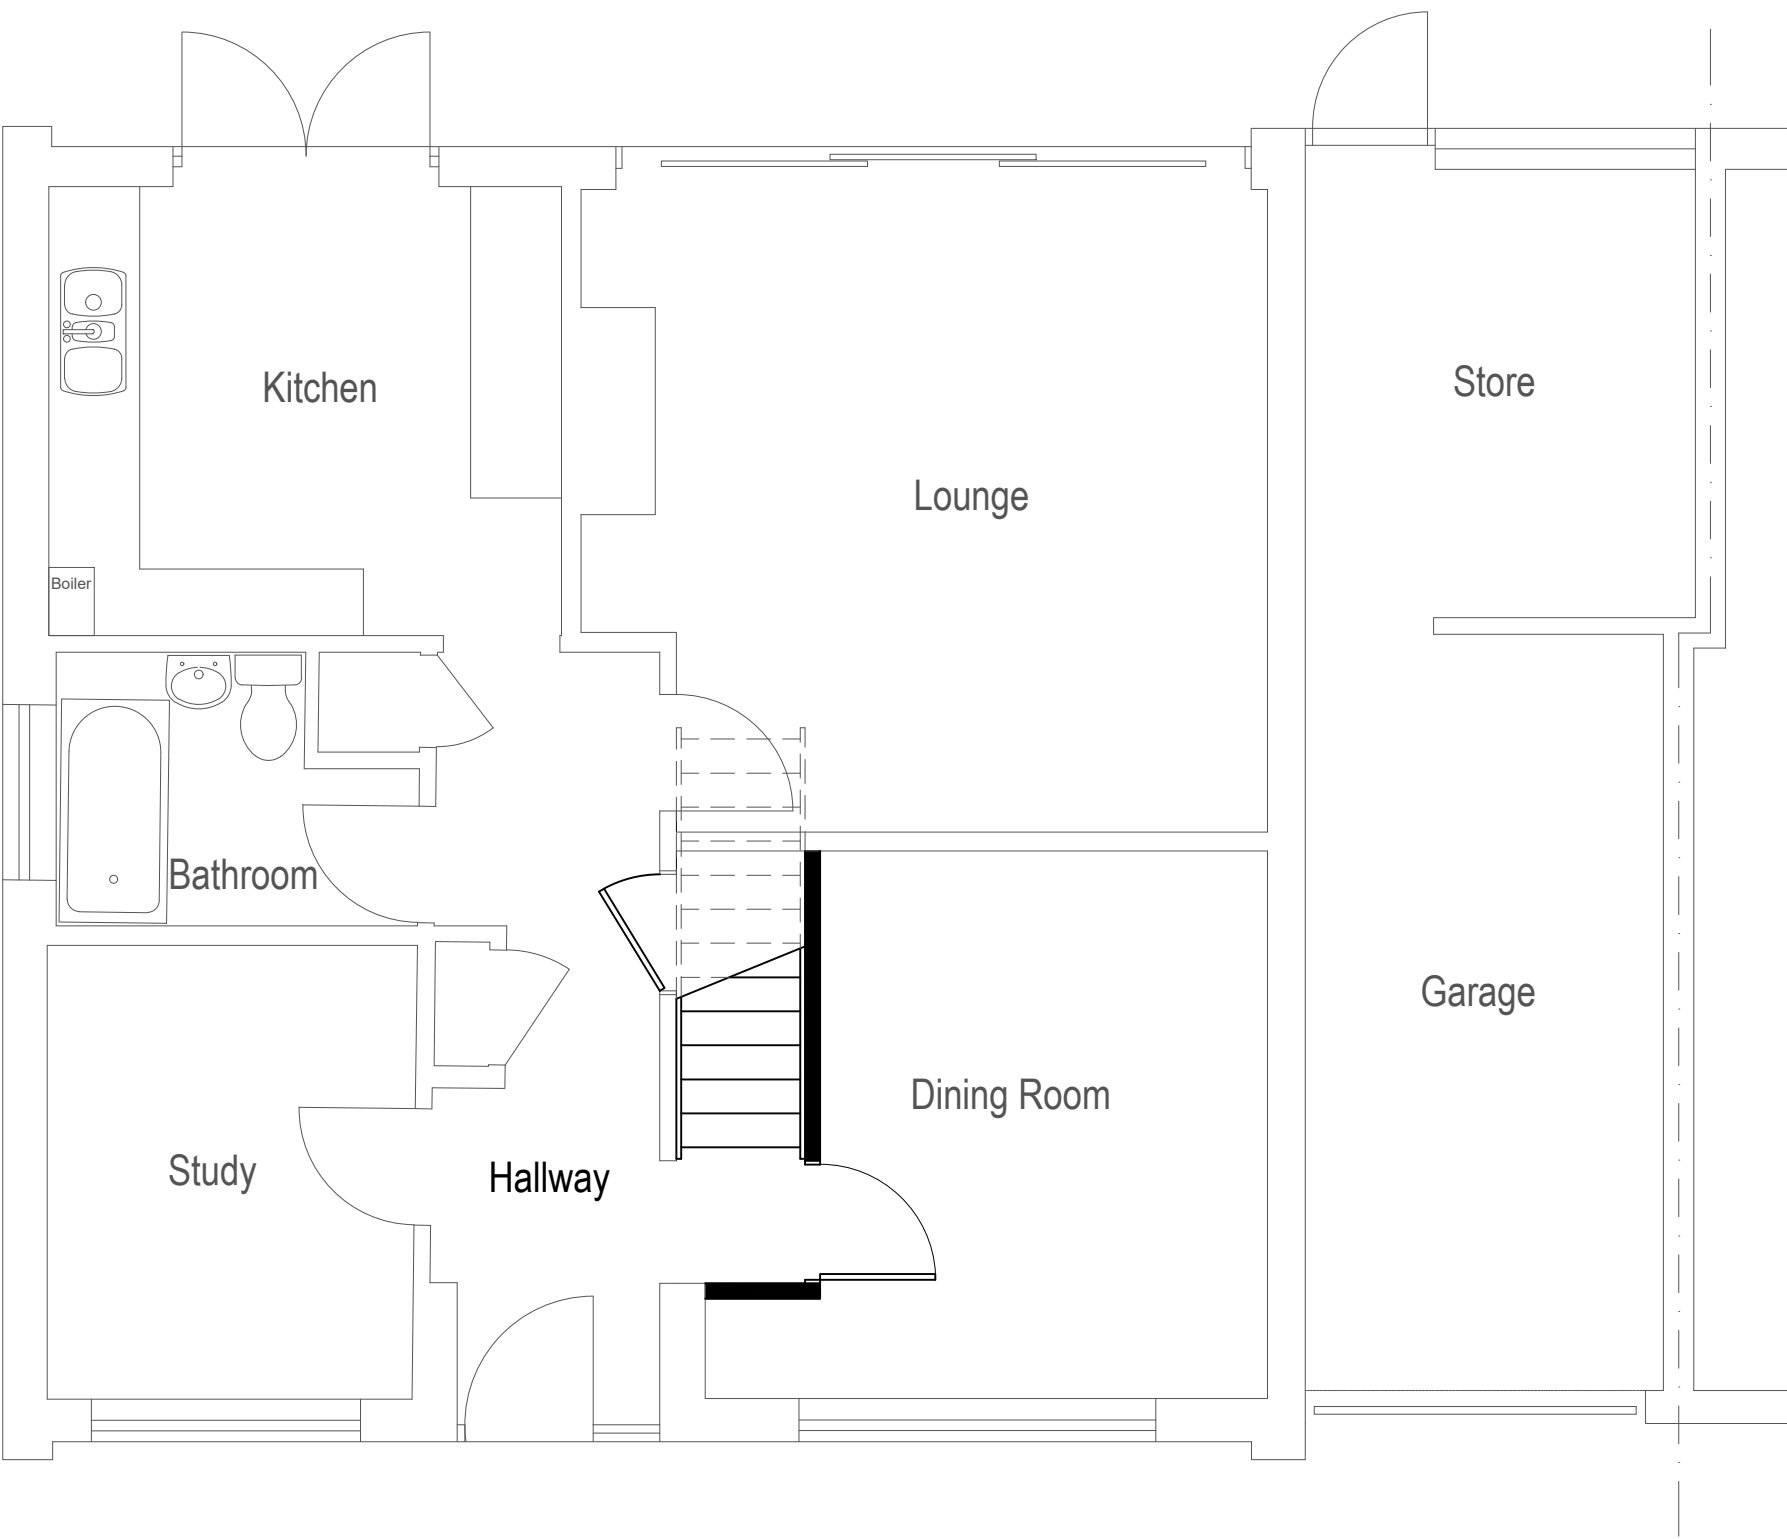

Proposed Ground Floor Plan (scale 1:50)

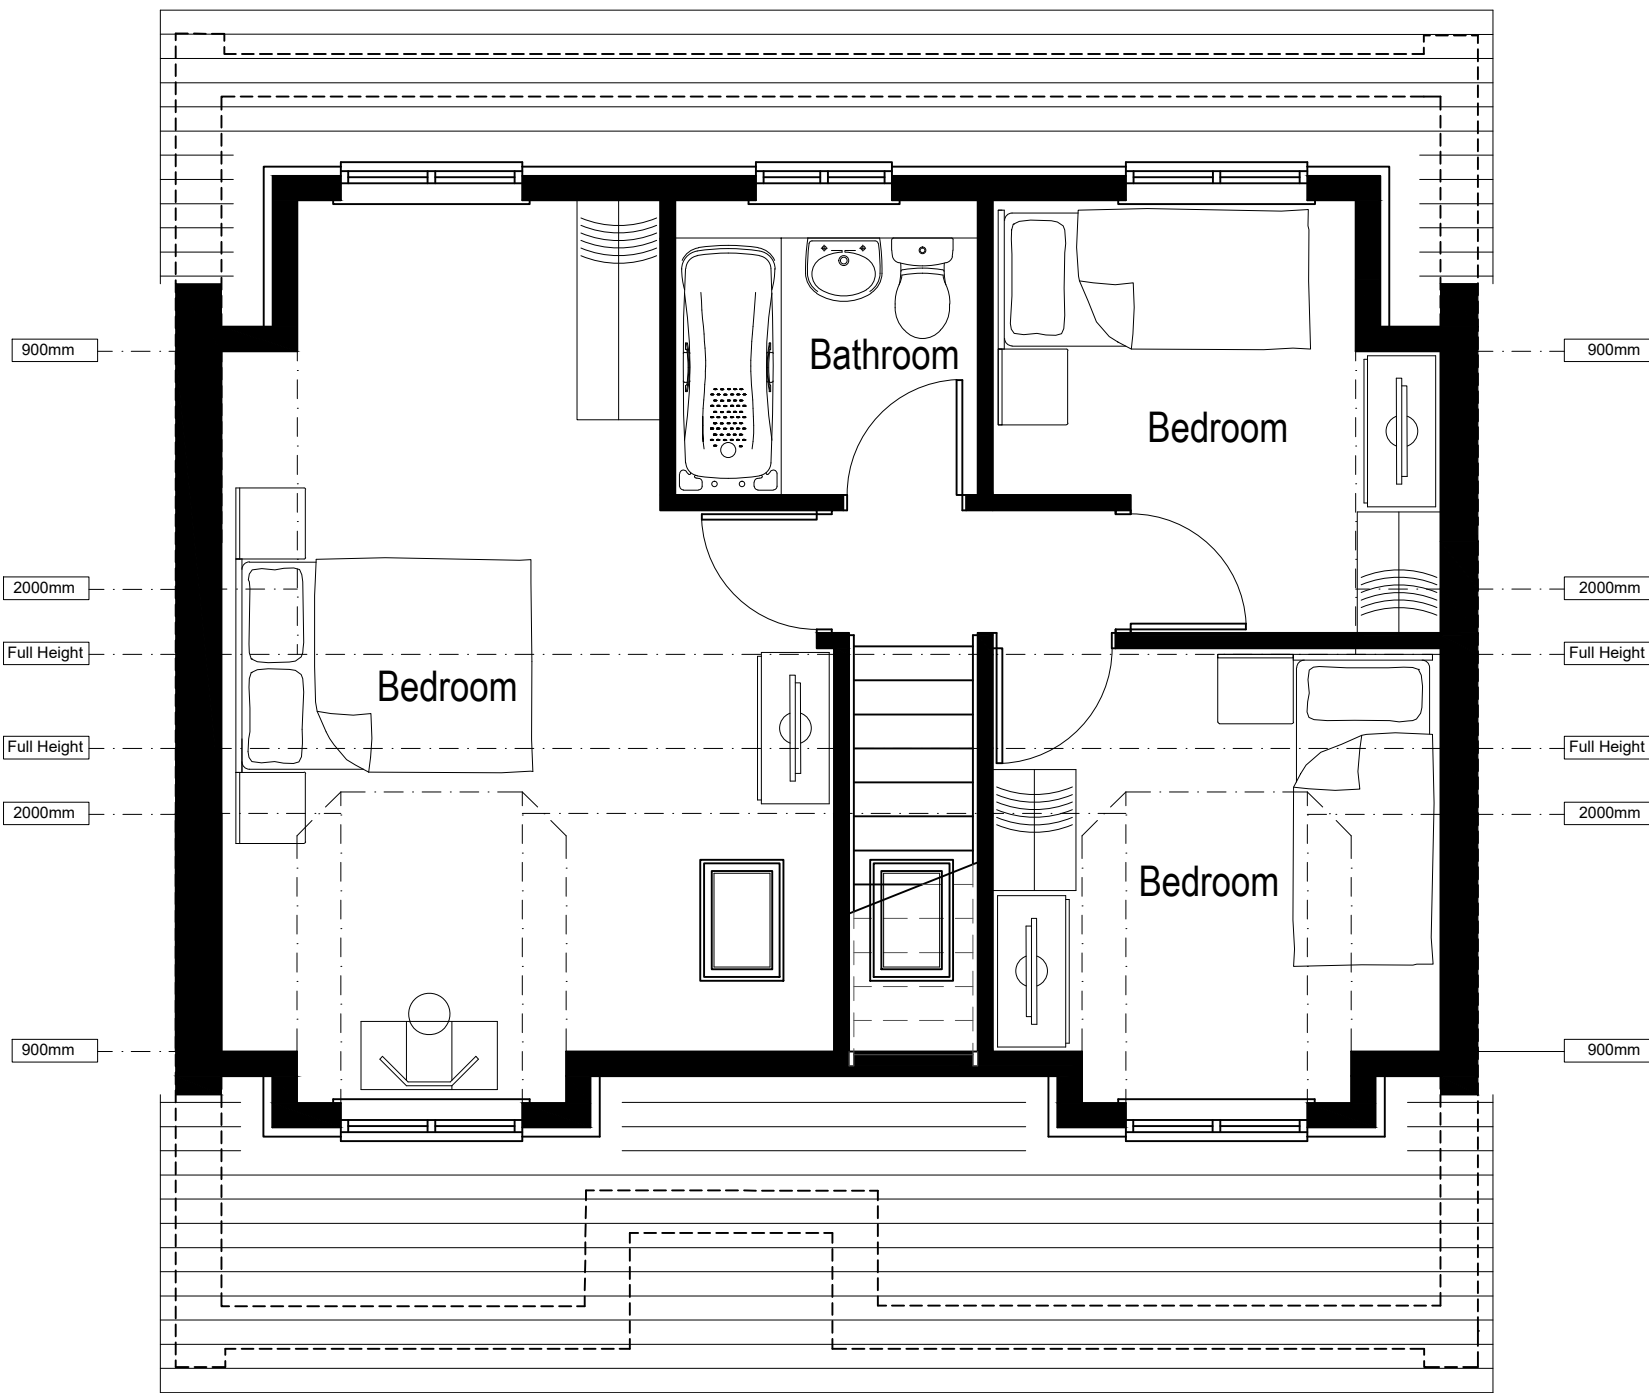

Proposed First Floor Plan (scale 1:50)



Location Plan (scale 1:1250)

Revisions:  
A- Amendments in accordance with clients comments - 13.04.2019

|   |             |             |              |
|---|-------------|-------------|--------------|
|                                                         |             |             |              |
| CLIENT Richard Purdey & Alys Tucker   |             |             |              |
| SITE 84 Hart Plain Avenue, Cowplain   |             |             |              |
| TITLE Proposed Plans   |             |             |              |
| SCALE   | Varies (A1) | DRAWING NO. | KALO-0212-02 |
| DATE   |             |             |              |
| DRAWN   |             | CHECKED     |              |
|   |             | A           |              |
| KALOTEC LIMITED, Camo Hall, Fareham, Hampshire, PO16 8AB<br>Telephone: 01329 227 424 Email: info@kalotec.co.uk<br>Website: www.kalotec.co.uk |             |             |              |
| COPYRIGHT © KALOTEC LIMITED   |             |             |              |