



PHYSICAL SCALE IN METERS @ 1:100

NOTES:
This drawing has been produced solely for PLANNING/DESIGN.
Do not Scale from this Drawing except for planning purposes.
Any drainage shown is presumed and to be checked on site
before commencement of works.
This drawing is the copyright of MF Designs Ltd.

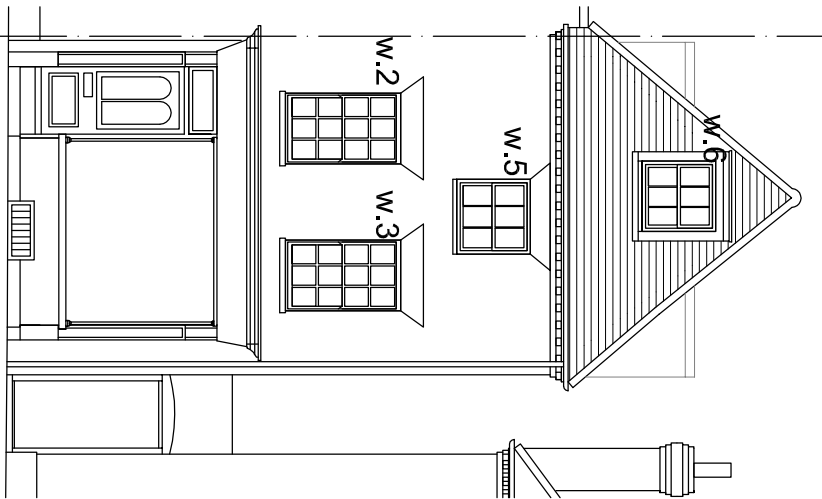


Existing Southeast

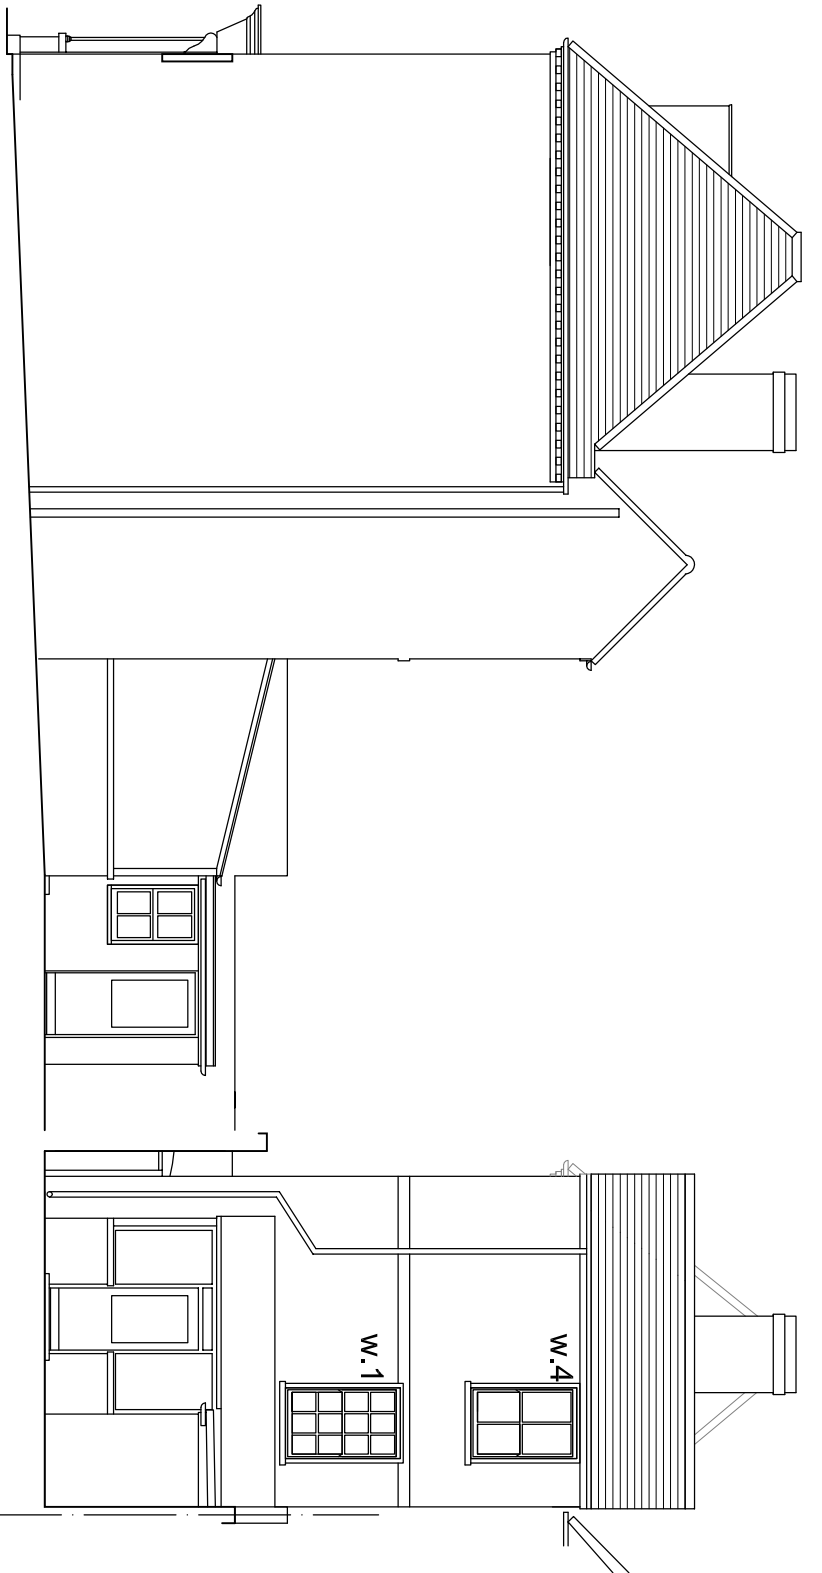


Existing Northeast/Section

Existing Northwest

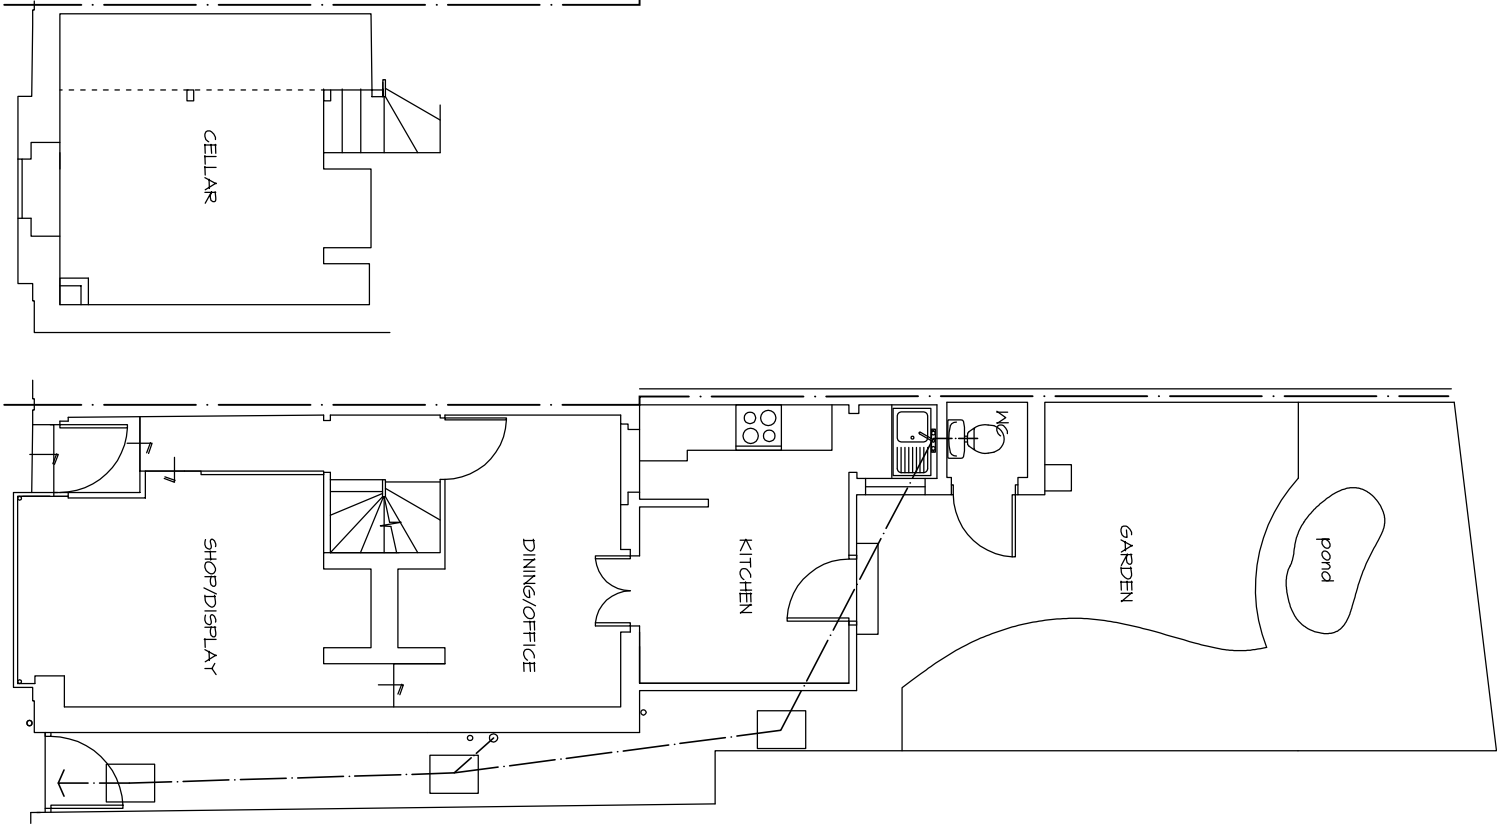


Existing Cellar


Existing Ground

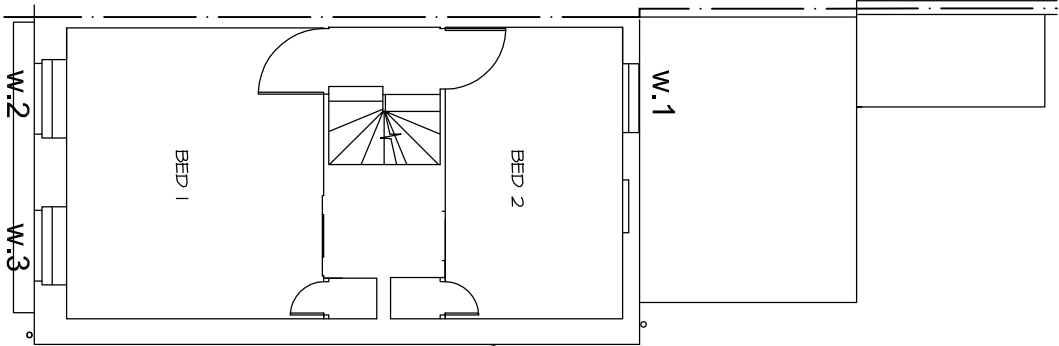

Existing First

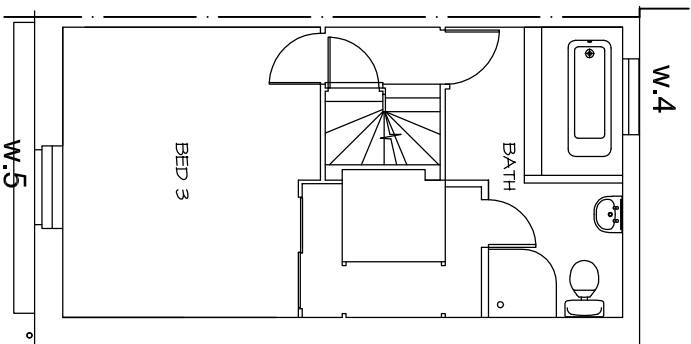


Existing Second

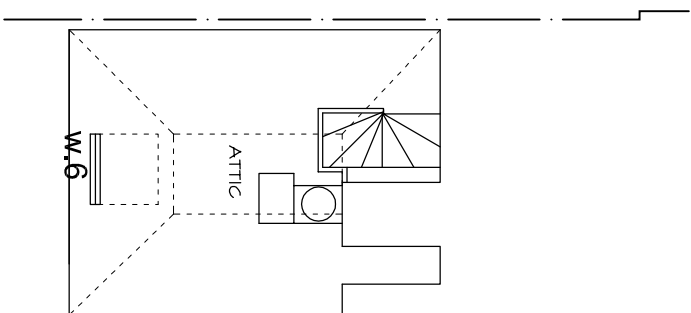

Existing Attic

EXISTING SURVEY - 12 Queen Street, Emsworth. PO10 7YA

B: 01/11/2018 - window numbering/notes to roof plan
B: 13/07/2018 - amended first floor plan rear window
A: 09/07/2018 - amended boundary along western wall

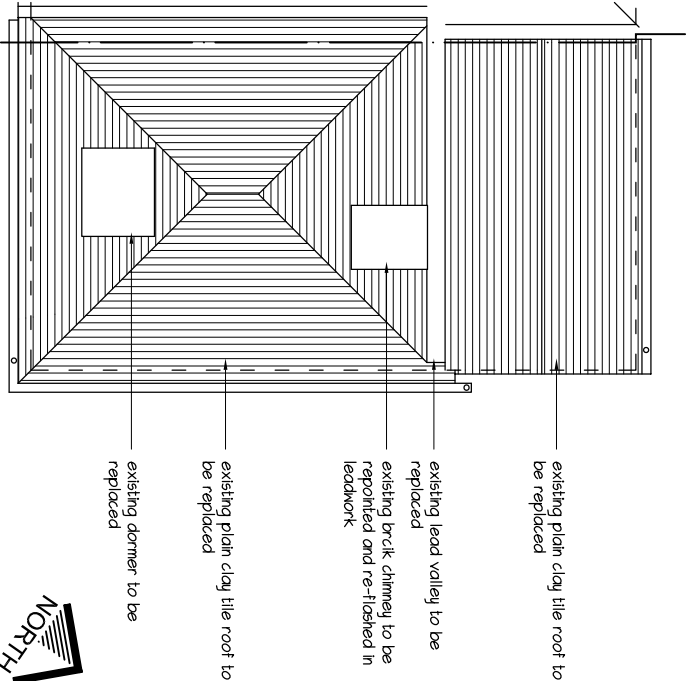

Existing Roof Plan

mf designs ltd

Chartered Architects

36 Grove Road • Havant • Hampshire • PO9 1AZ
Director: Martin Farrer RIBA • Co Registration No.4507379

Uff 02392 470967
e admin@mfdesigns.org.uk



Date: May 2018
Scale: 1:100

Job No: 3204
Dwg No: EX_01C