



Plots
As - 9,
Opp - 8,

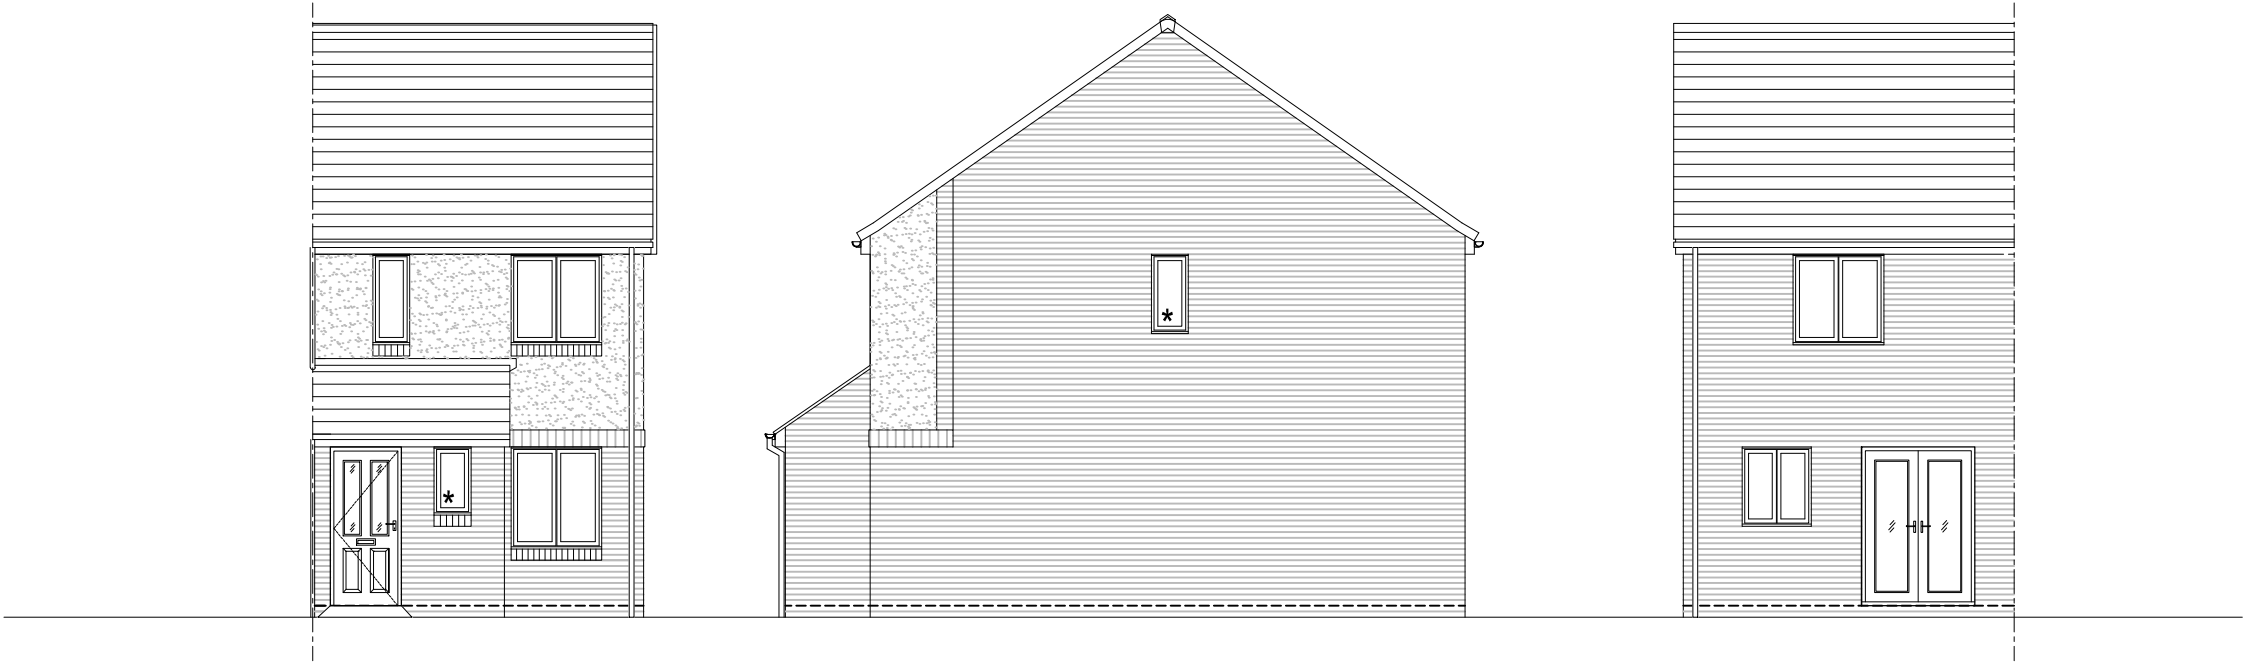


Front Elevation
* Obscure glass

Side Elevation
* Obscure glass

Rear Elevation

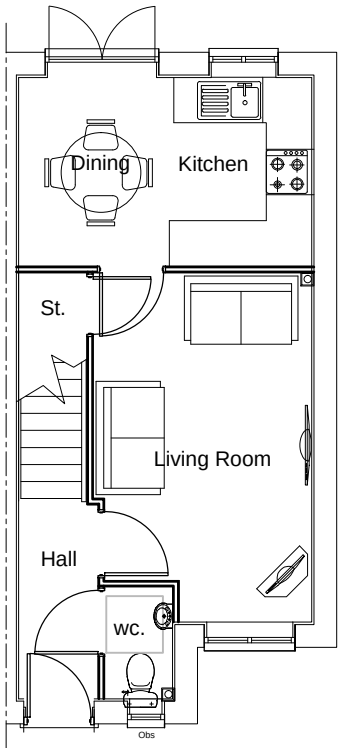

Ground Floor Plan

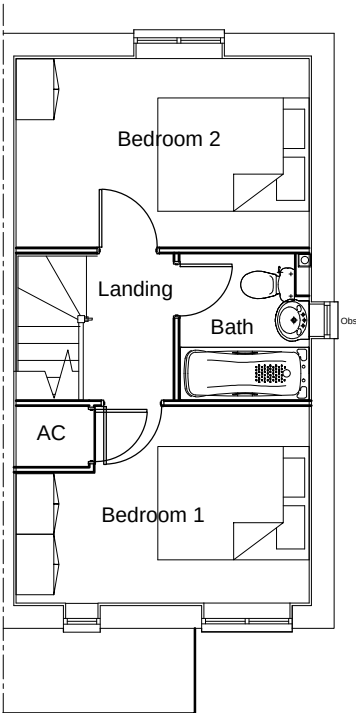

First Floor Plan

Drawing Title		Job No	Drawing No	Rev	Rev	Date	Revision Details		Dr	Ch
Alnwick - HA Render		-	ALN-HA-001	-						
		Drawn CD	Checked BR	Date 25.06.18						
Scale		Status								
1:100 @ A3										
		APPROVAL								

