




1 PROPOSED FRONT ELEVATION 1 (NORTH)
Scale: 1:100

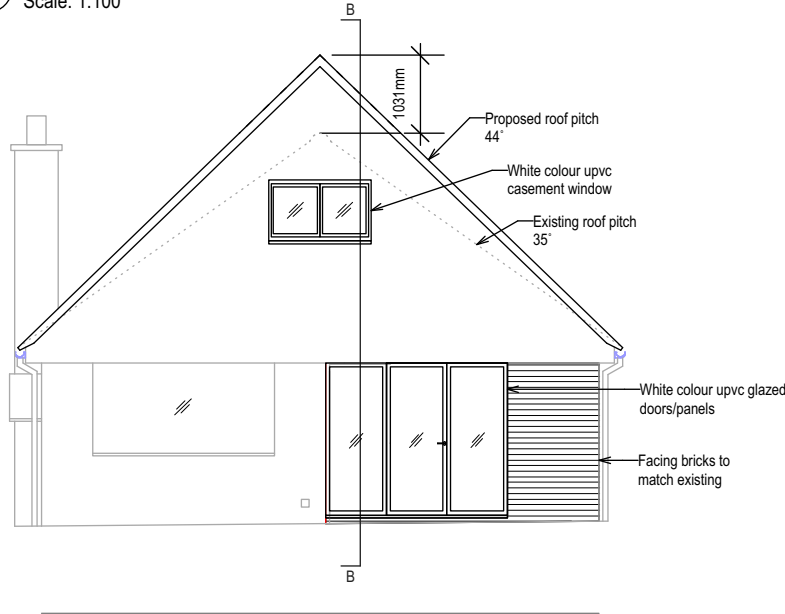


2 PROPOSED SIDE ELEVATION 2 (WEST)
Scale: 1:100

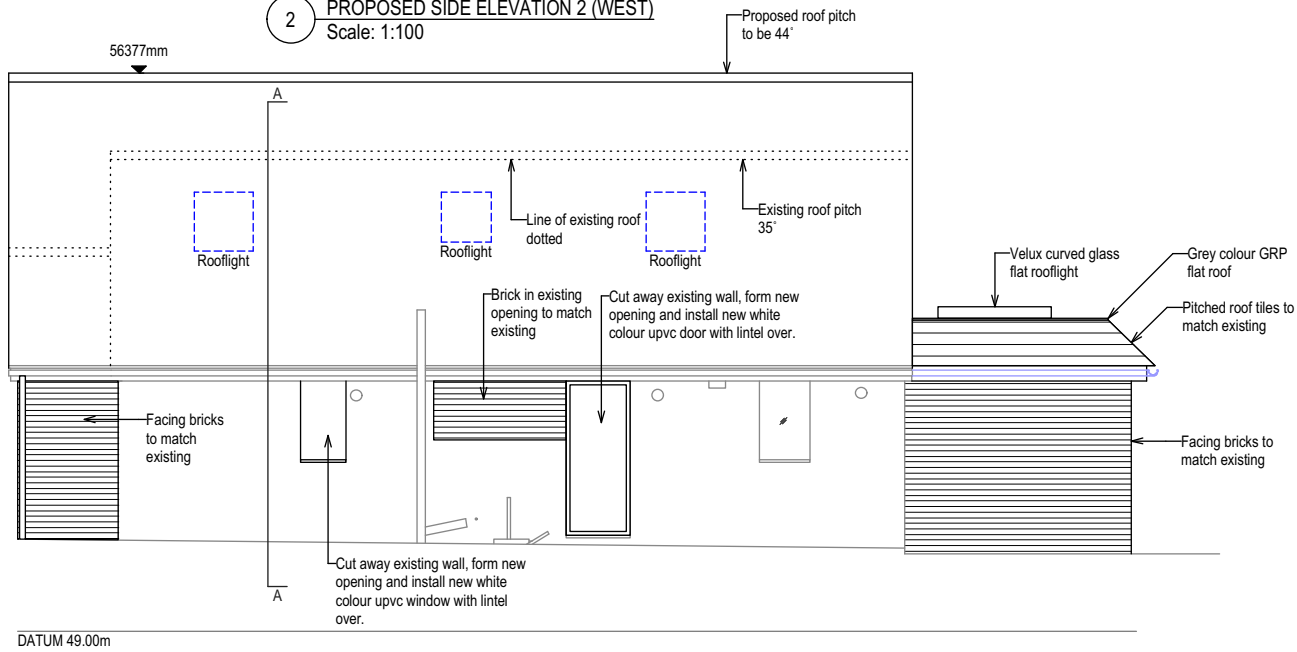


3 PROPOSED REAR ELEVATION 3 (SOUTH)
Scale: 1:100

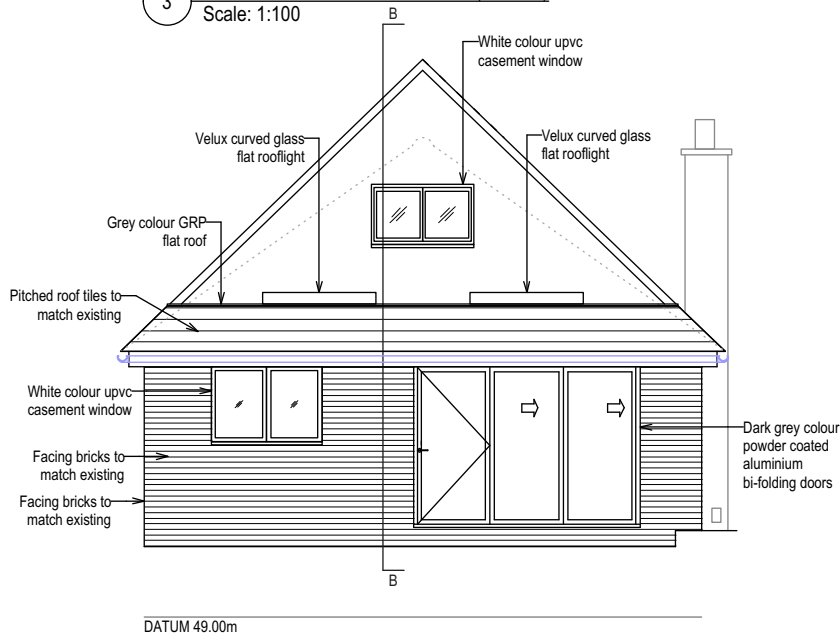

4 PROPOSED SIDE ELEVATION 4 (EAST)
Scale: 1:100

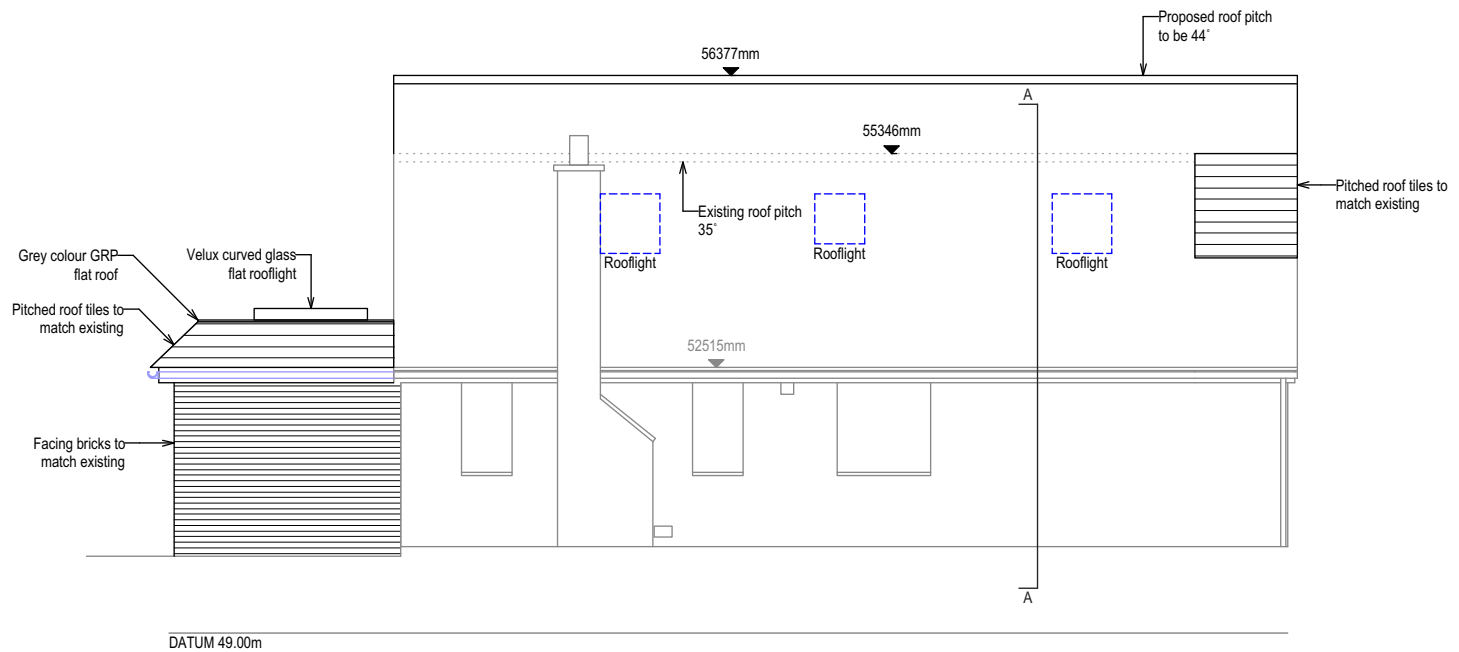

5 PROPOSED SECTION AA
Scale: 1:100

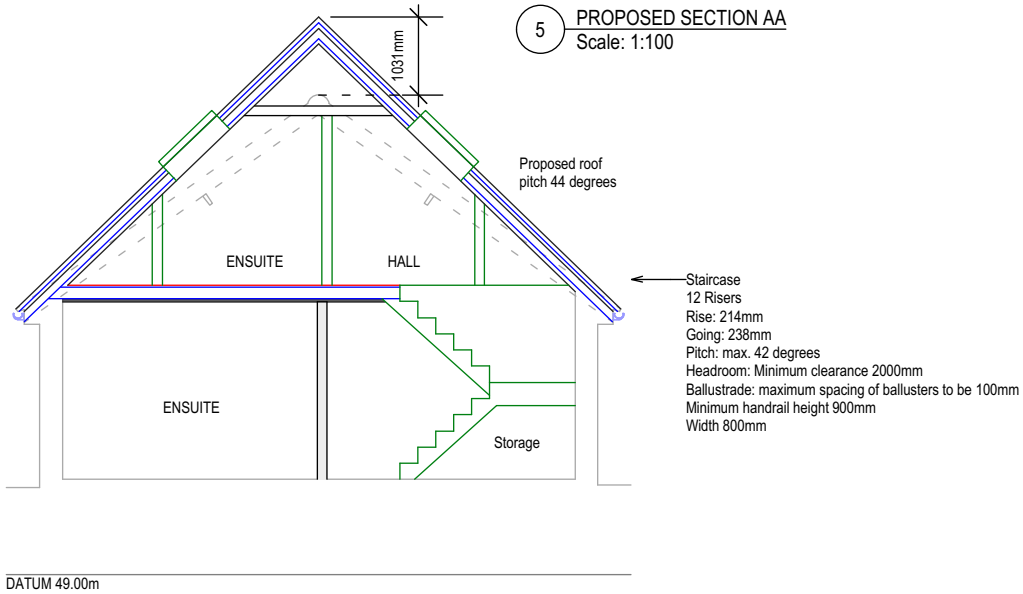

LEVEL DATUM

Levels are based on Temporary Bench Mark (TBM) located on Station B, Value = 50.00m

NOTES

1. All dimensions and levels to be checked on site by contractor prior to fabrication/construction.
2. This drawing is to be read in conjunction with all relevant consultant's and/or specialist's drawings and documents. Any discrepancies or variations are to be notified to SurveyCloud Ltd before the affected work commences.
3. This drawing and the copyrights and patents therein are the property of SurveyCloud Ltd and may not be used or reproduced without prior consent.

PLANNING

STATION SCHEDULE

STN	B	500.0000	1000.0000	50.0000
STN	A	499.8264	985.6333	50.1699
STN	C	509.9048	994.7463	50.1100
STN	D	510.2428	973.3945	50.2779
STN	E	500.3983	971.9018	50.2569

Proposed external materials

Proposed external materials

Clay facing bricks to match existing.

Dark grey colour powder coated aluminium double glazed doors.

White upvc windows to match existing.

Black colour metal Velux curved glass flat rooflights.

Black colour metal Velux rooflights.

White upvc doors to match existing.

White upvc rainwater goods, fascia & soffits to match existing.

Concrete double roman roof tiles to match existing.

Grey colour GRP flat roof.

