
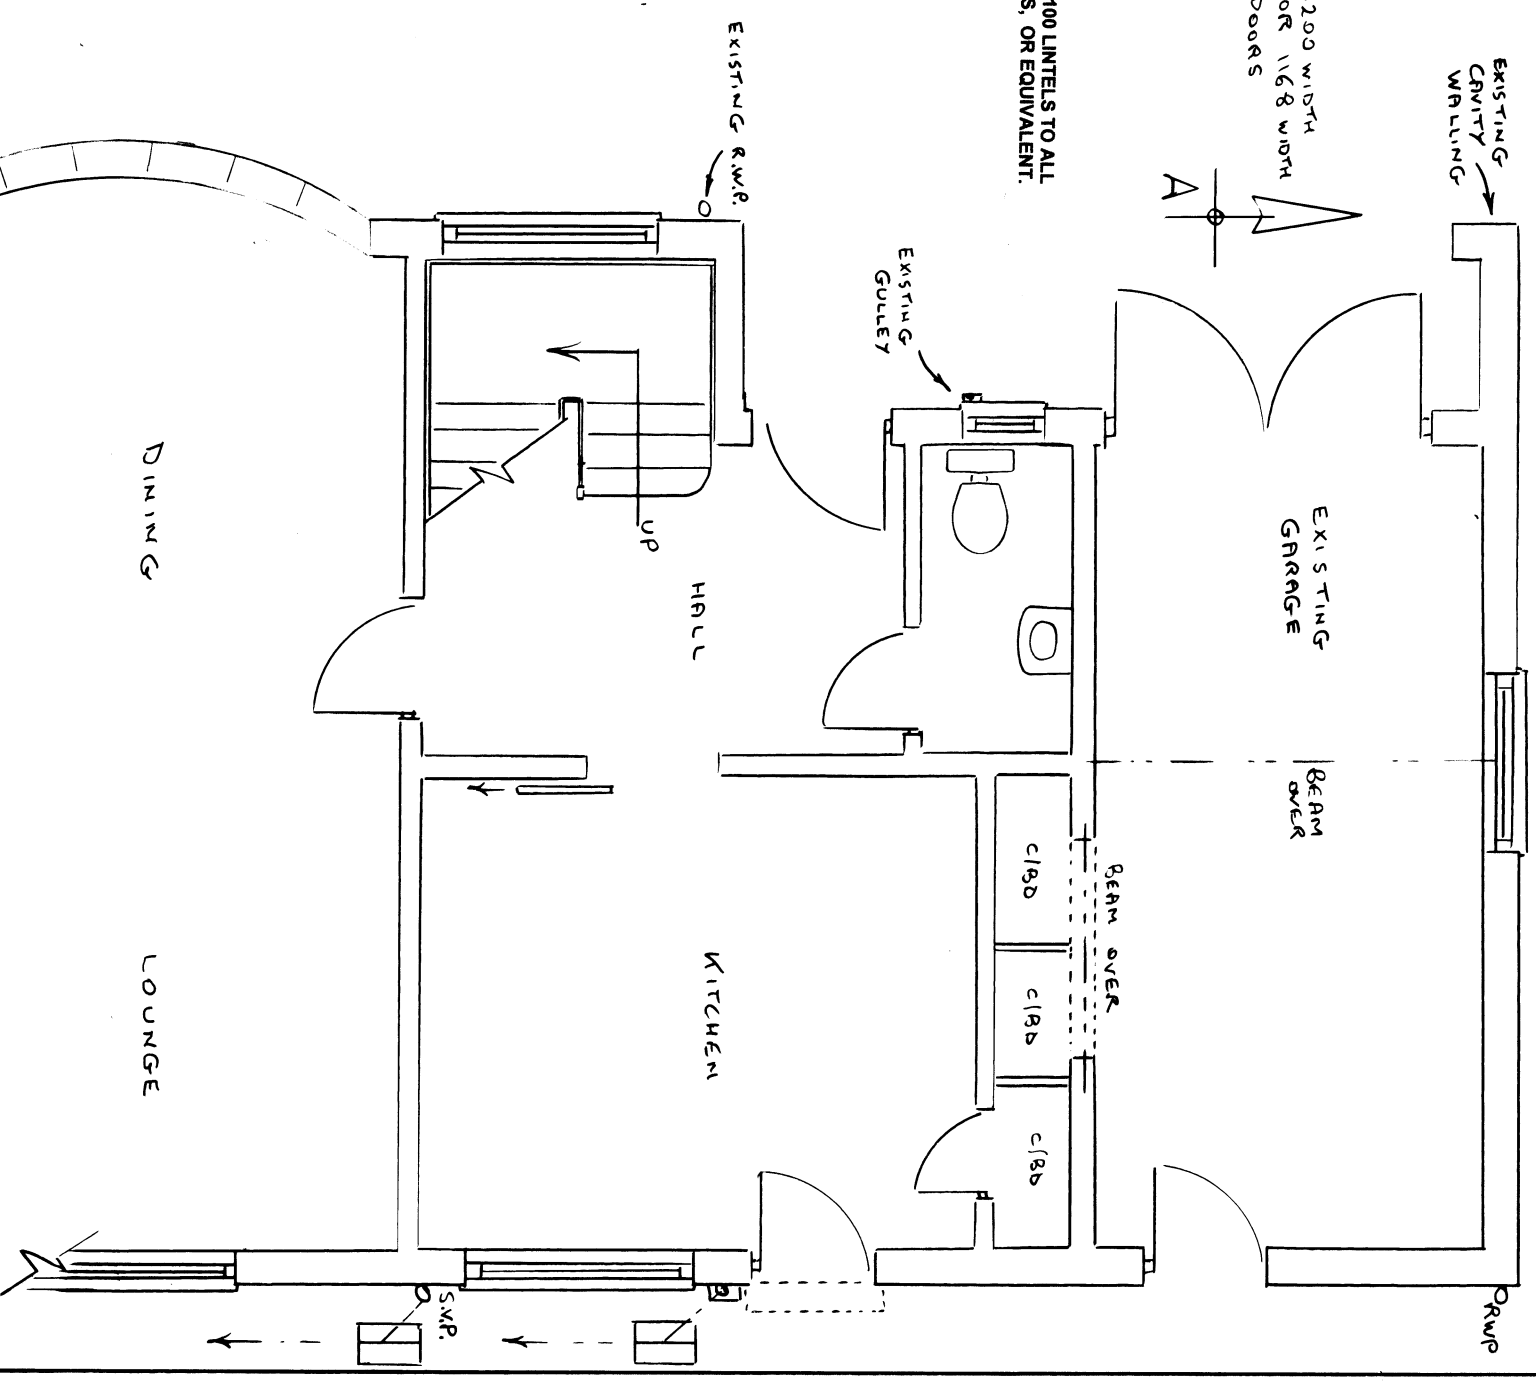


OVERALL MEASUREMENTS TO BE CHECKED ON SITE
PRIOR TO CONSTRUCTION WORK COMMENCING

EXISTING CAVITY WALL INSULATION TO BE
CHECKED ON SITE AND BROUGHT UP TO CURRENT
REQUIREMENT OF 'U' VALUE 0.28 WITH BY USE
OF INTERNAL INSULATION BOARDS WHERE REQUIRED

M.O.E. WINDOW:-

PROVIDE A MEANS OF ESCAPE WINDOW TO NEW BEDROOM EITHER TO FRONT OR REAR.
WITH MINIMUM OPENING OF 0.33m², AND CLEAR OPENING OF 750 x 450mm. PLUS LOWER CILL
MIN. 800mm, MAX. 1100mm, ABOVE FLOOR LEVEL.

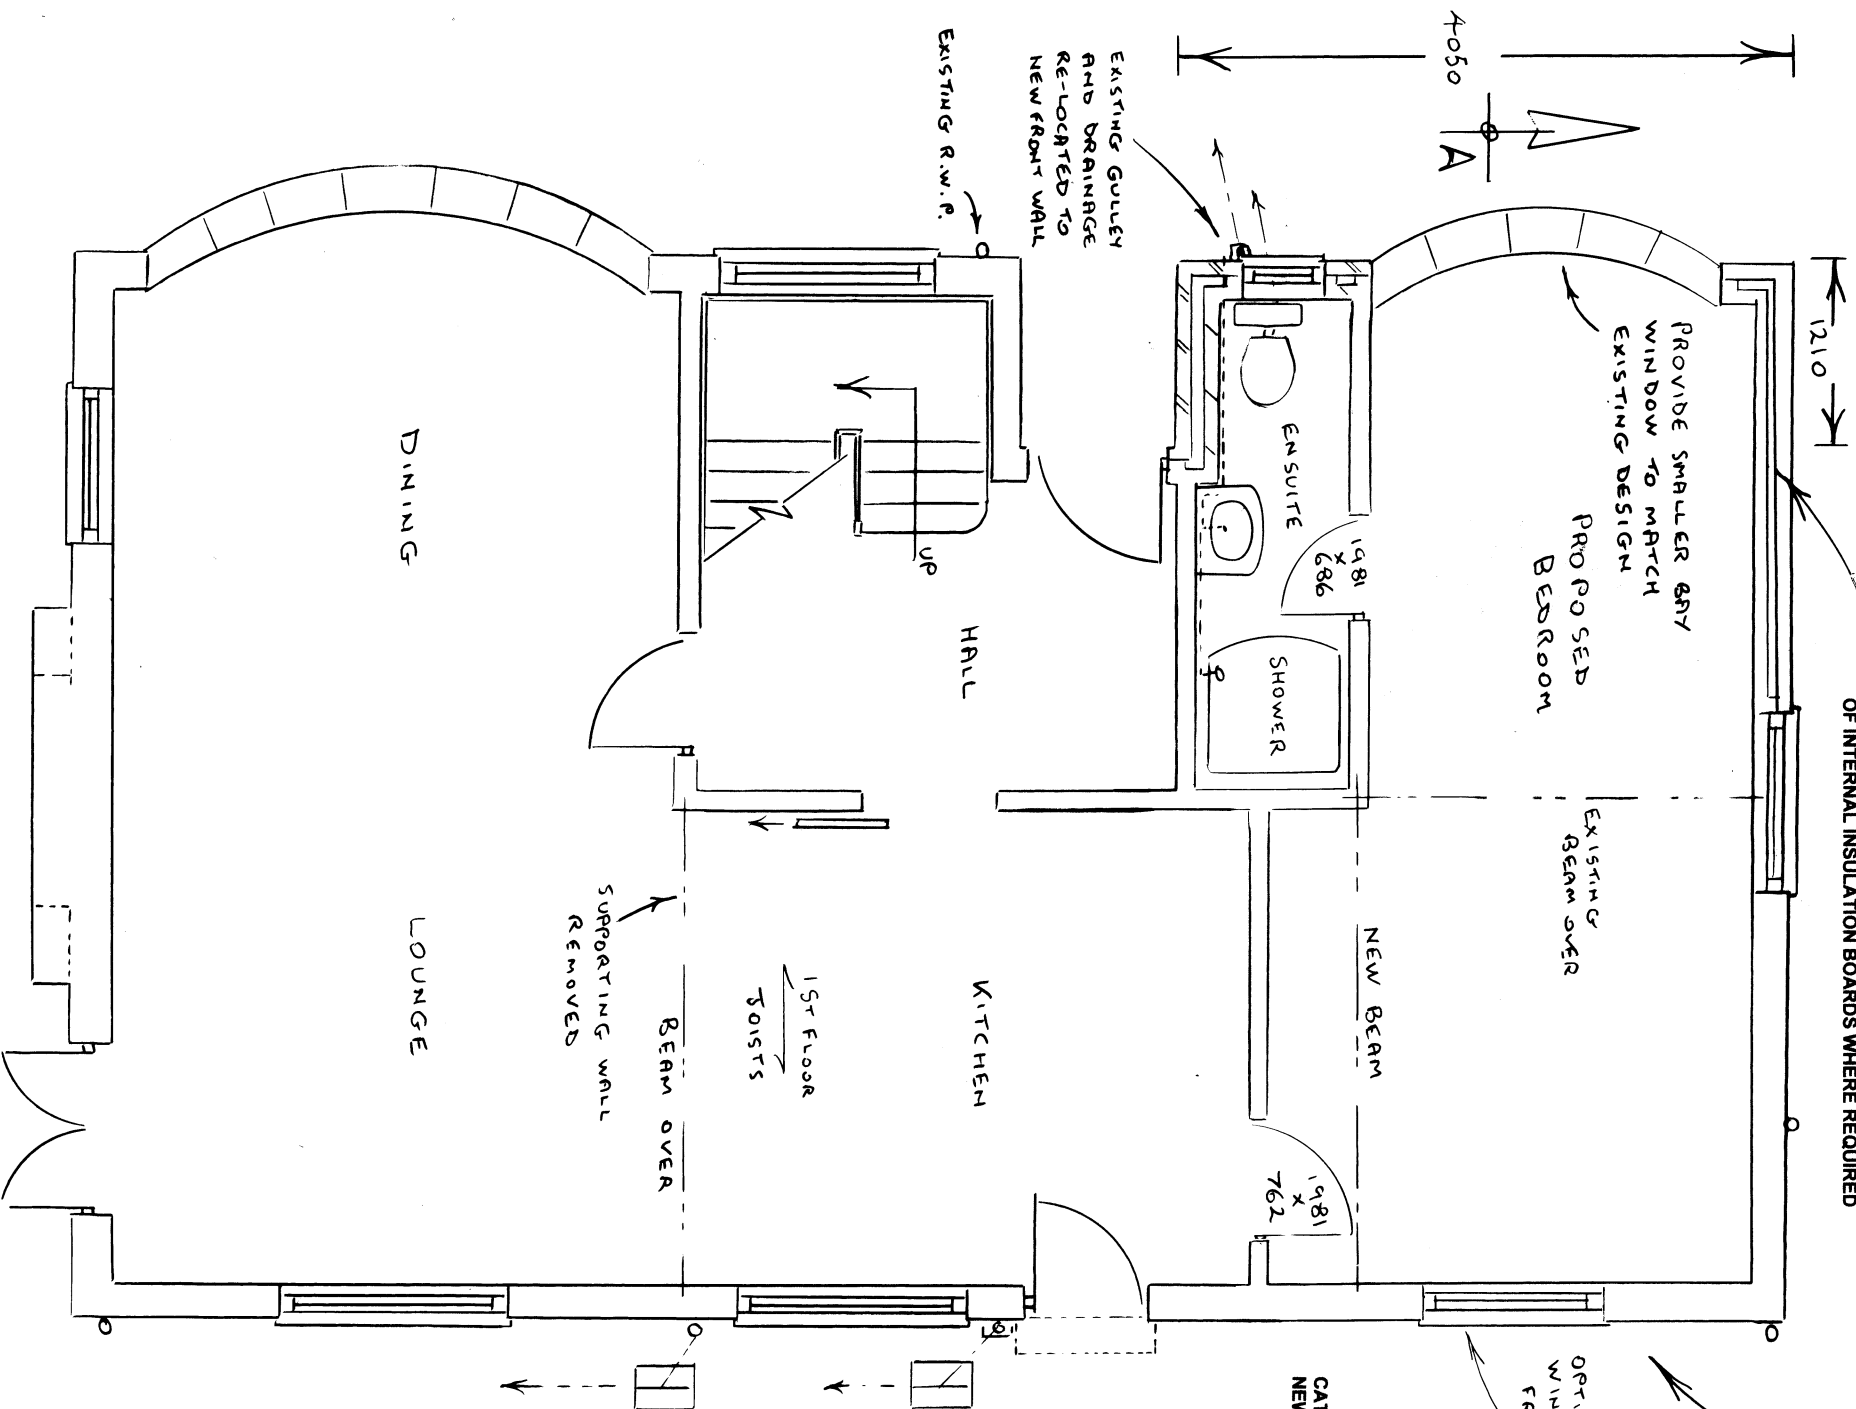

PROPOSED GROUND FLOOR 1:50

EXISTING GROUND FLOOR

ROGER CLARK (ARCHITECTURAL SERVICES)

Tel: 023 9237 3841

PLAN No: 24461 / 1

Floor Plans Scale: 1:50 @ A3

PROPOSED ALTERATIONS

28 HULBERT ROAD
WATERLOOVILLE