



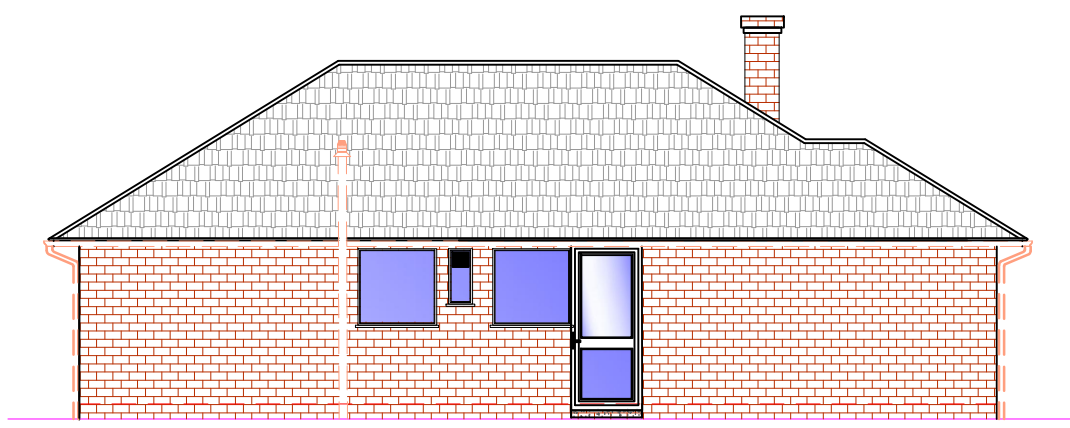

1 EXISTING SIDE ELEVATION
1:100

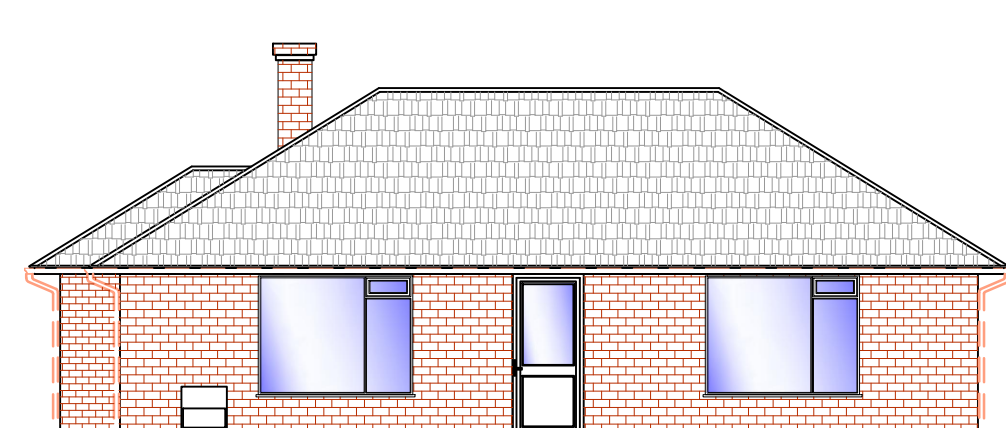


2 EXISTING FRONT ELEVATION
1:100




3 EXISTING SIDE ELEVATION
1:100




4 EXISTING REAR ELEVATION
1:100

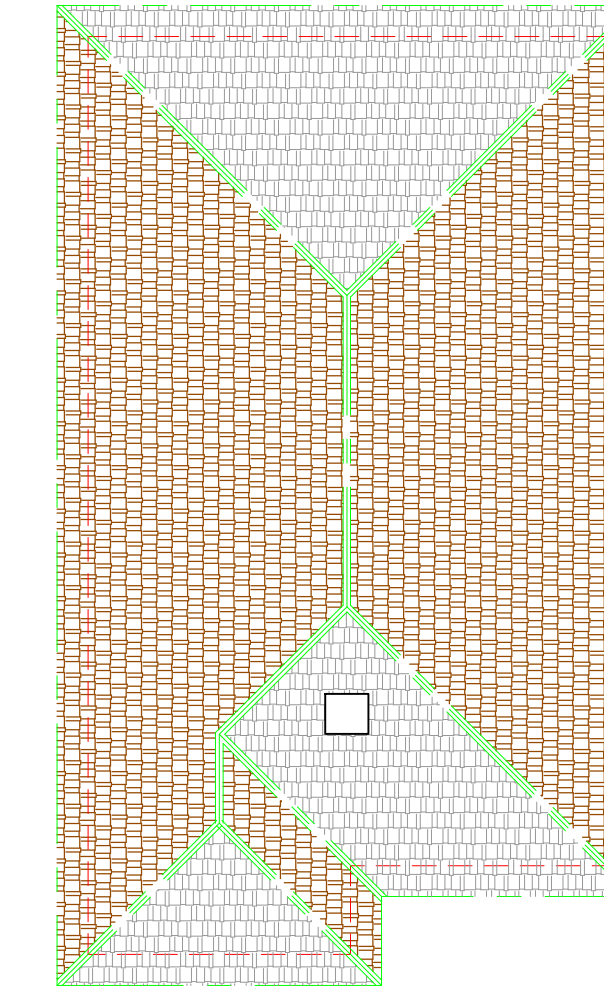


5 EXISTING ROOF PLAN
1:100

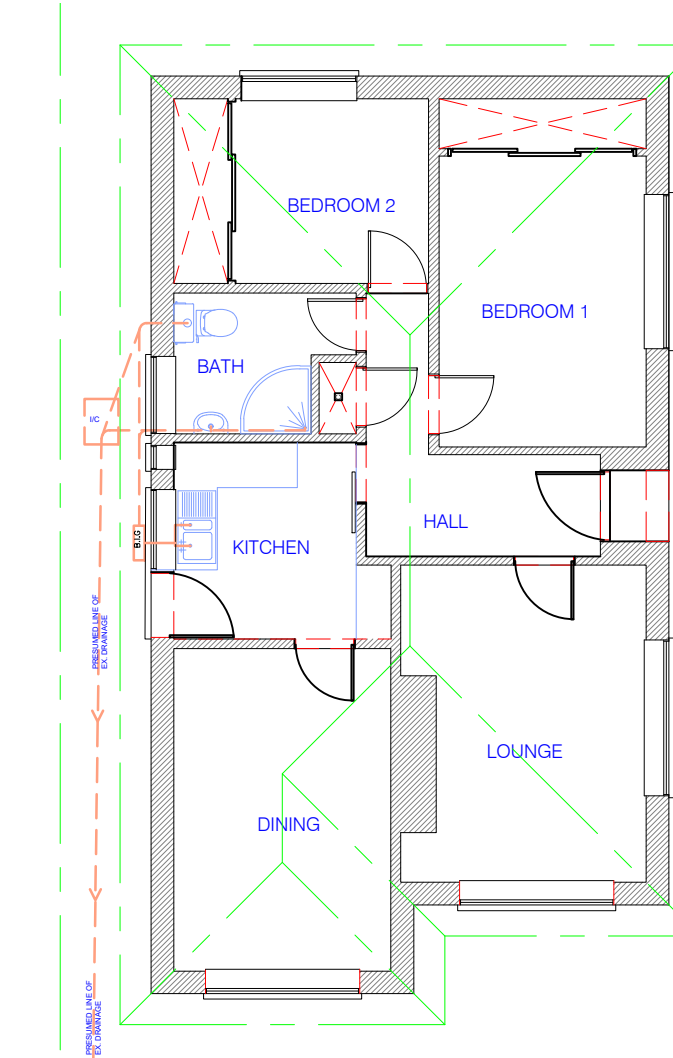


6 EXISTING GRD FLOOR PLAN
1:100

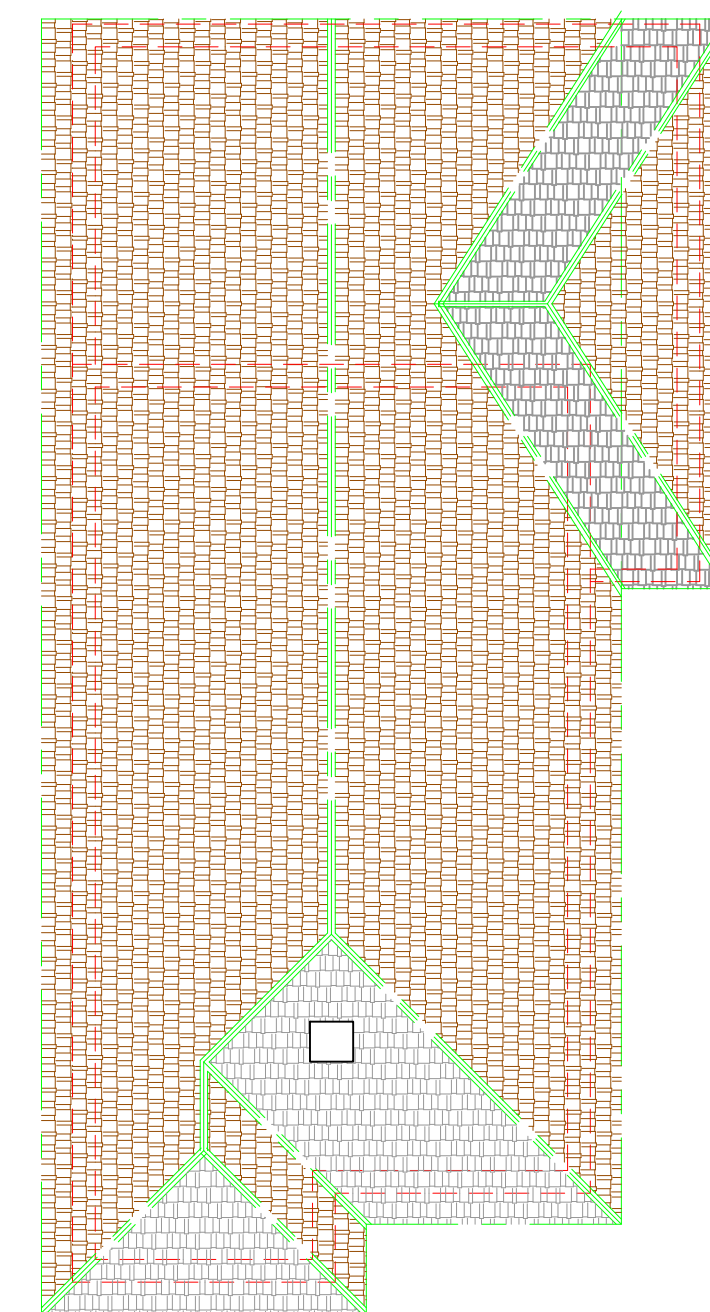


7 PROPOSED ROOF PLAN
1:100

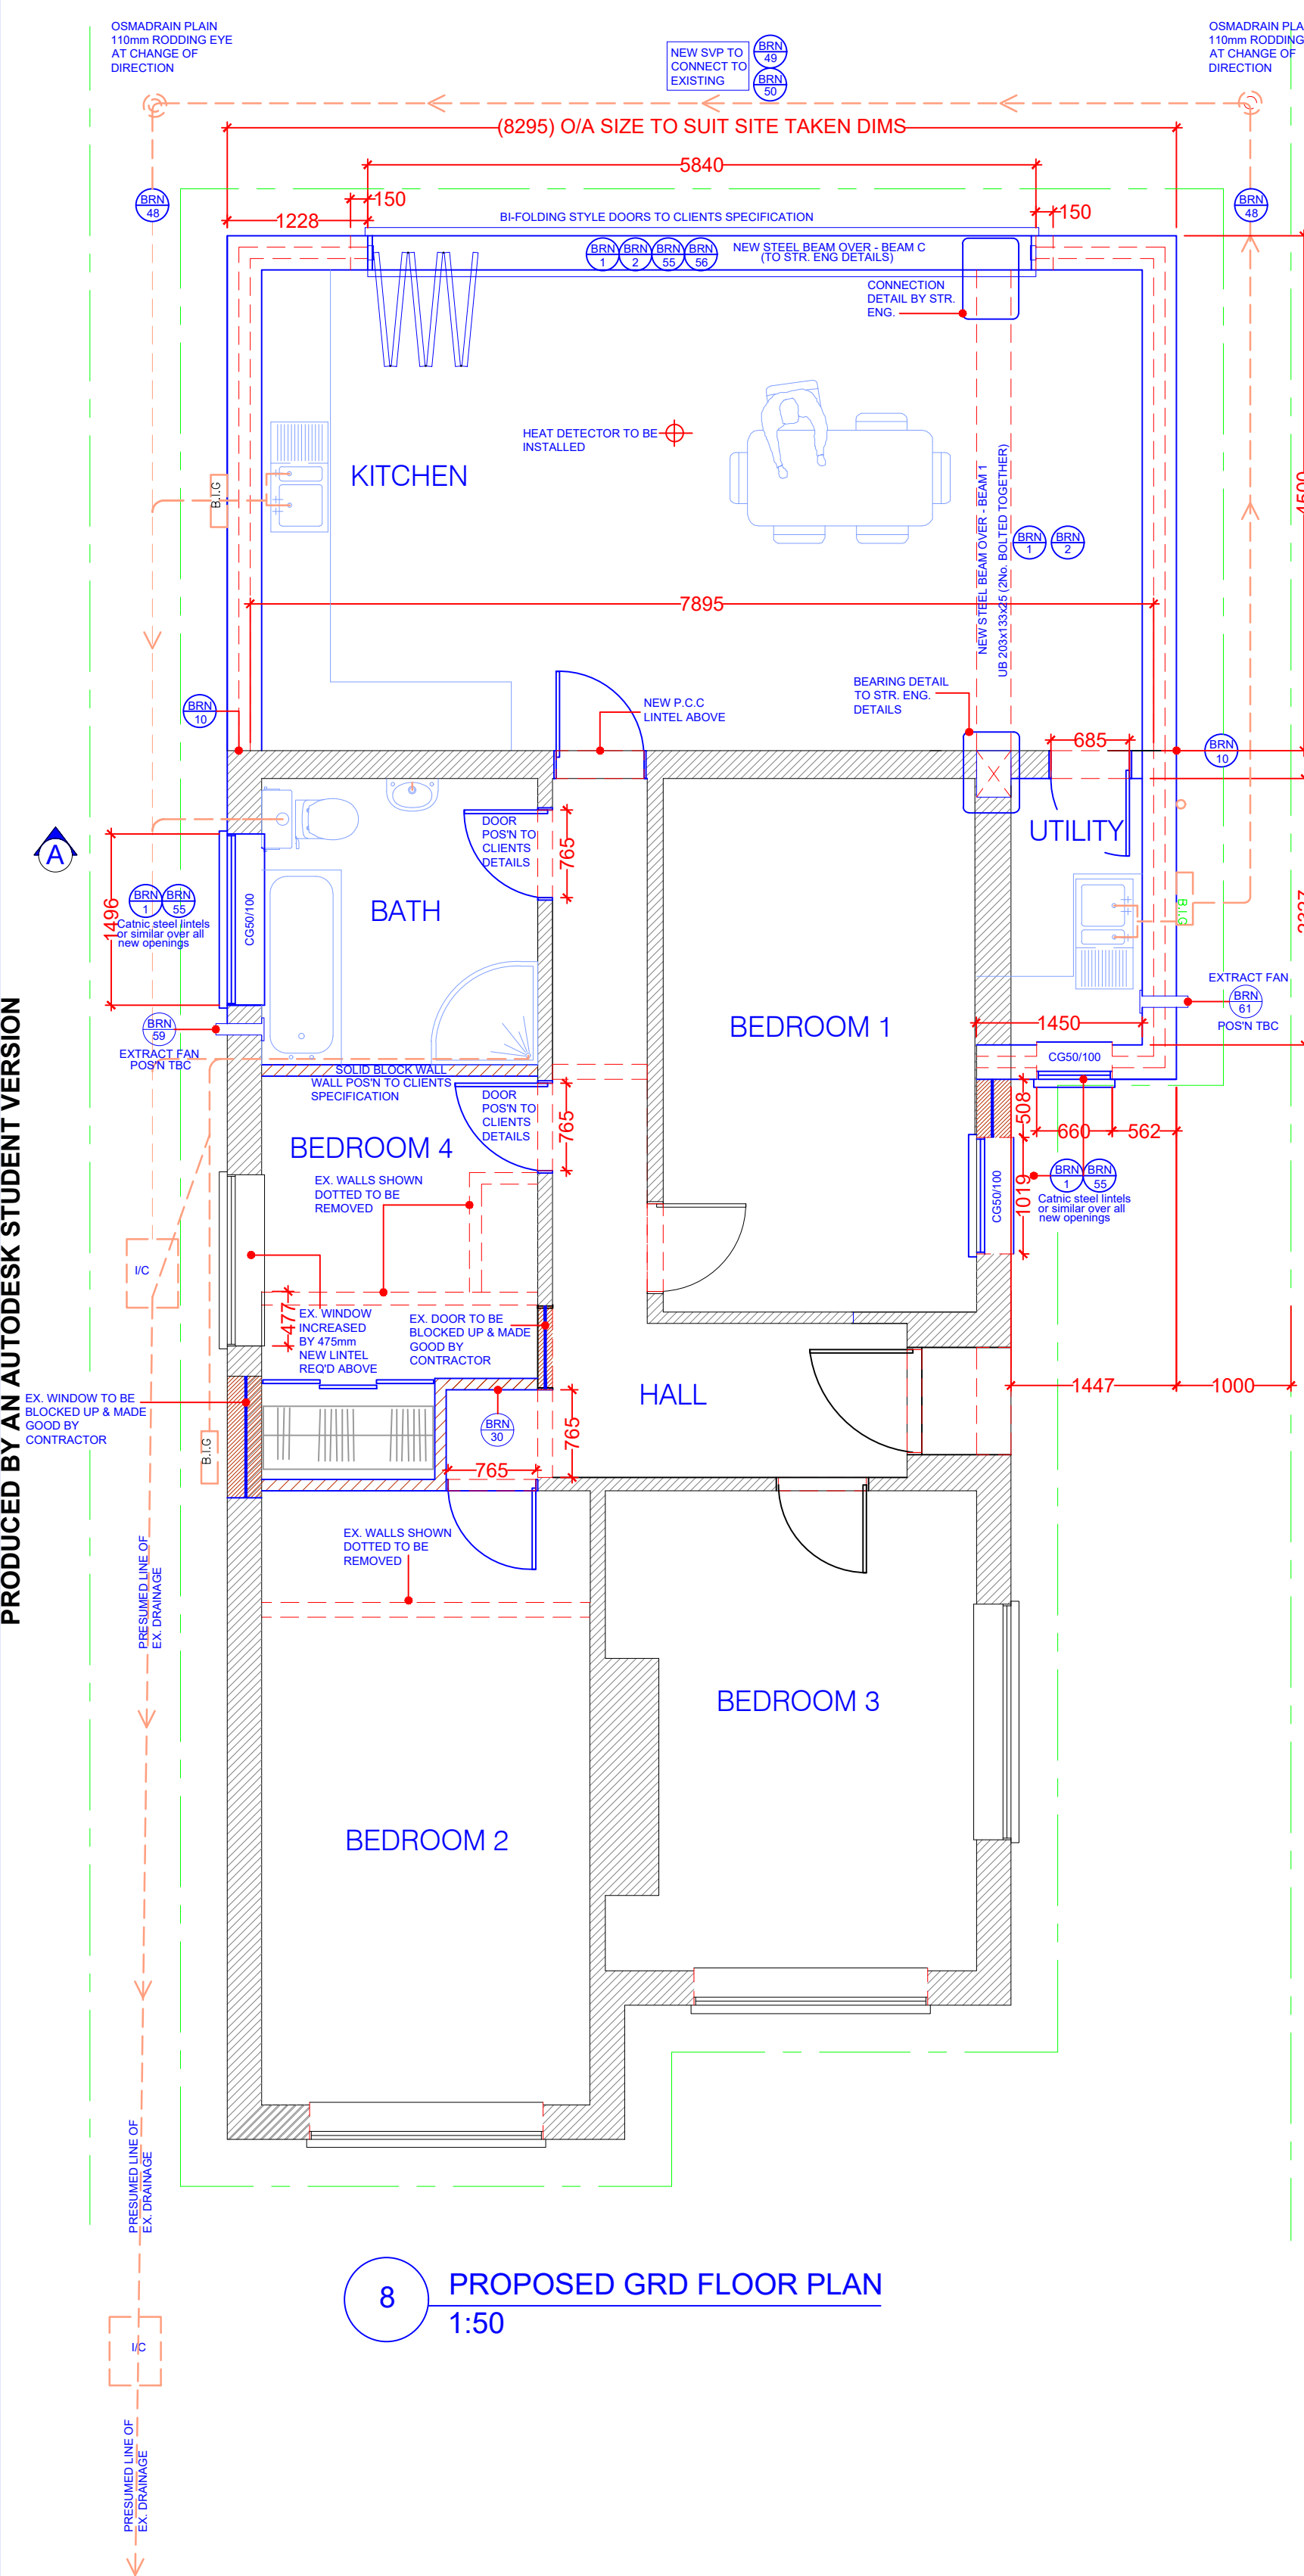


8 PROPOSED GRD FLOOR PLAN
1:50

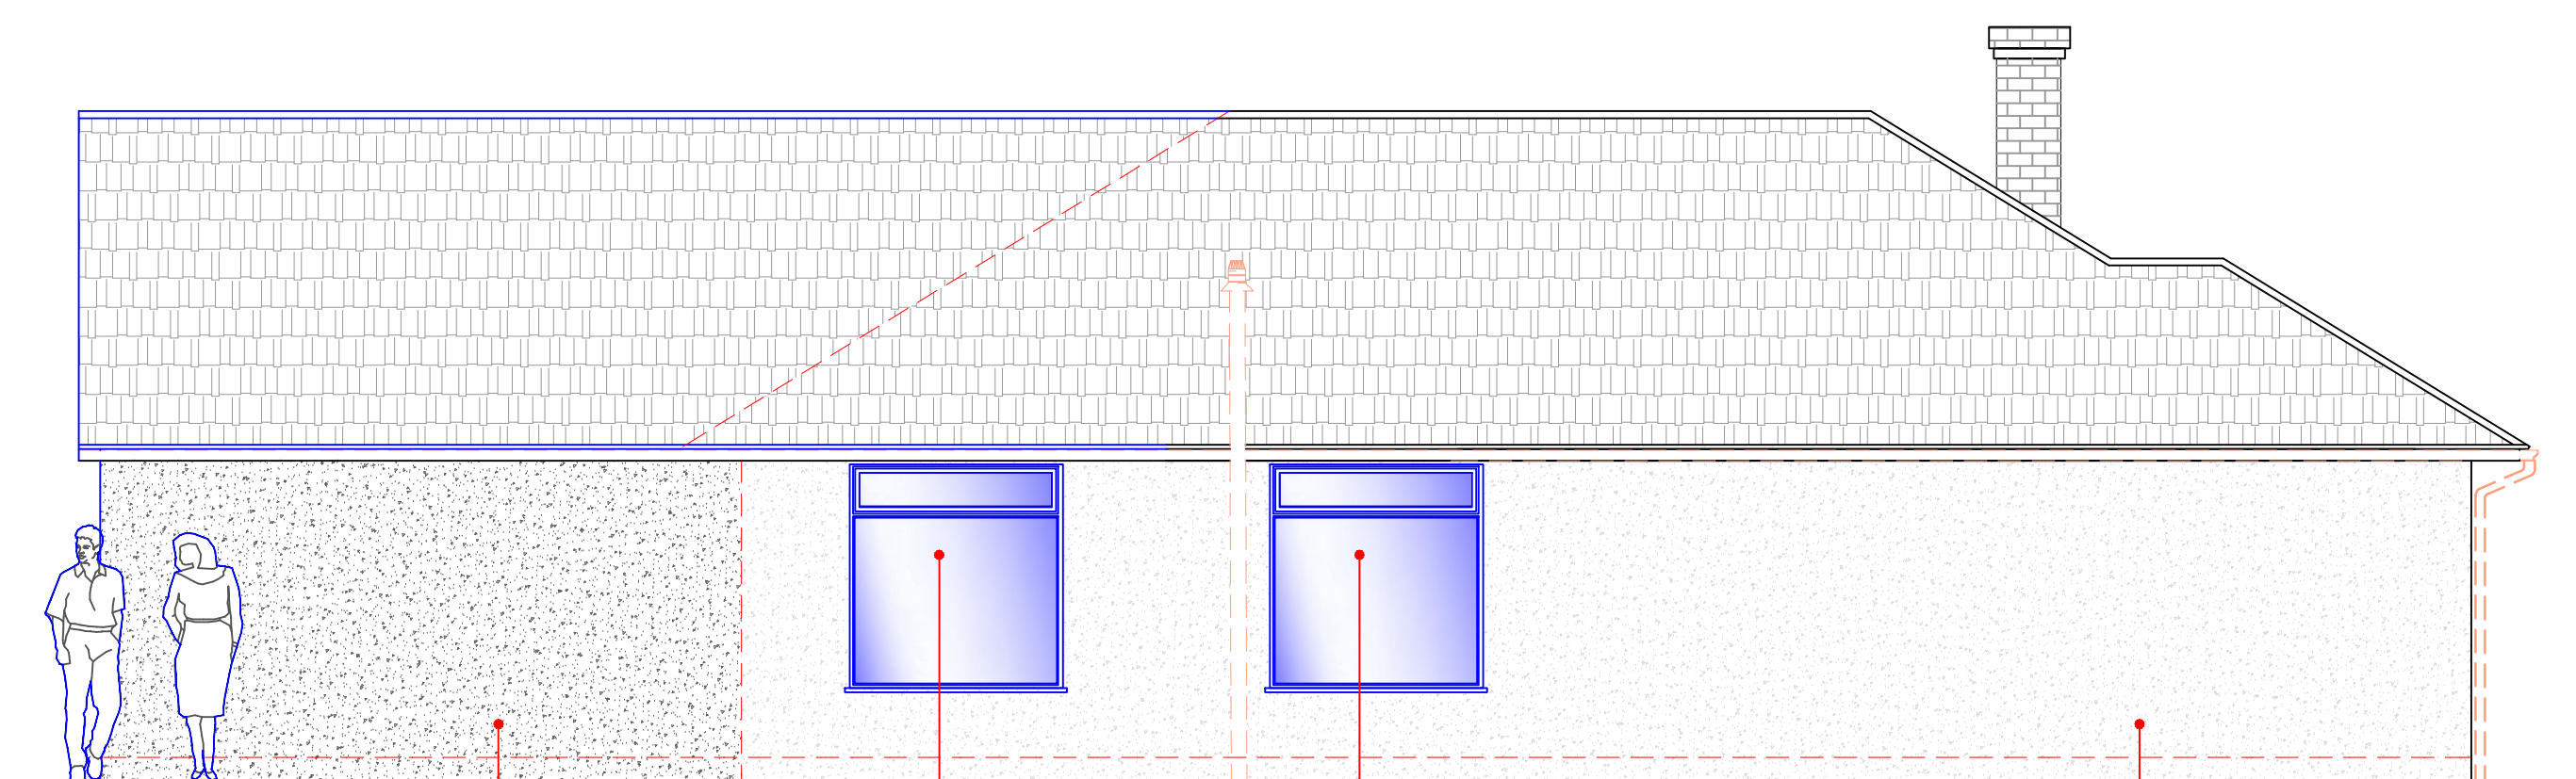


9 PROPOSED SIDE ELEVATION
1:50

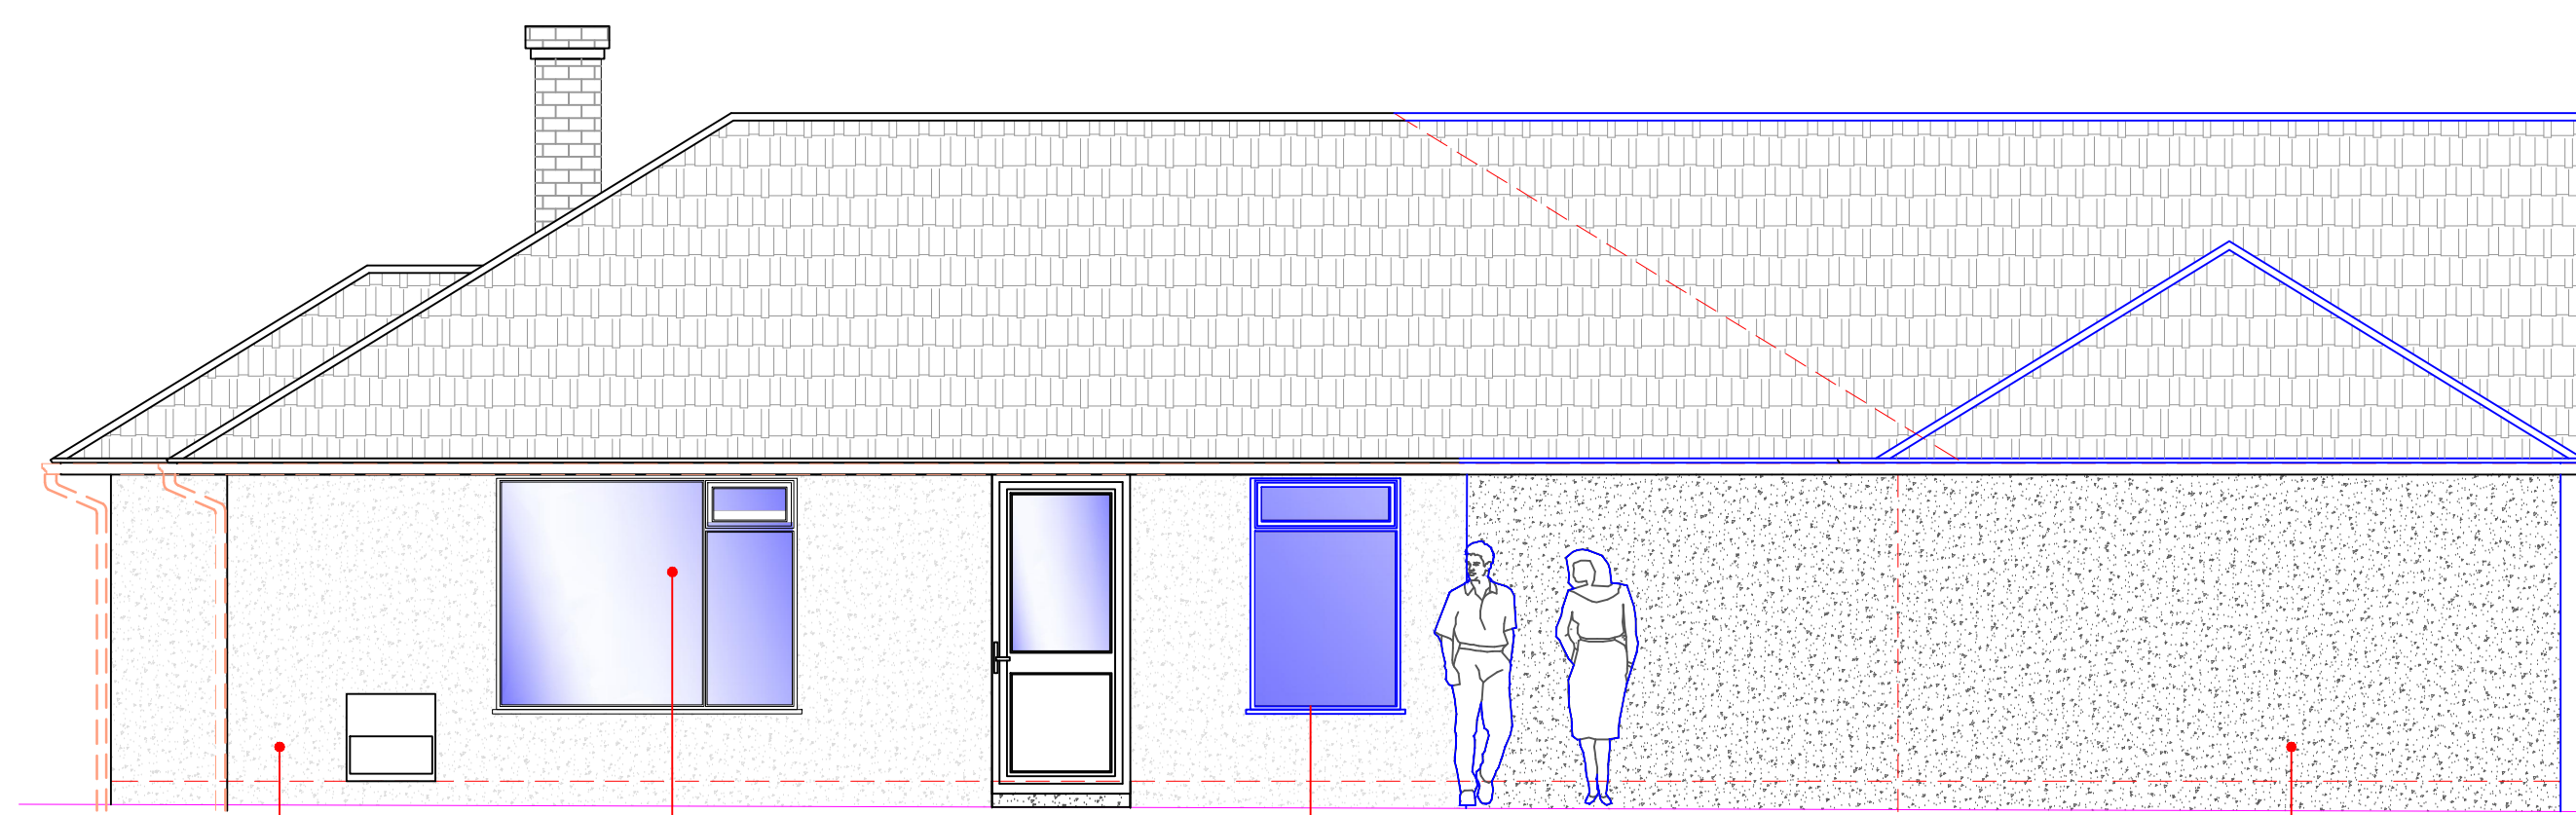


11 PROPOSED SIDE ELEVATION
1:50

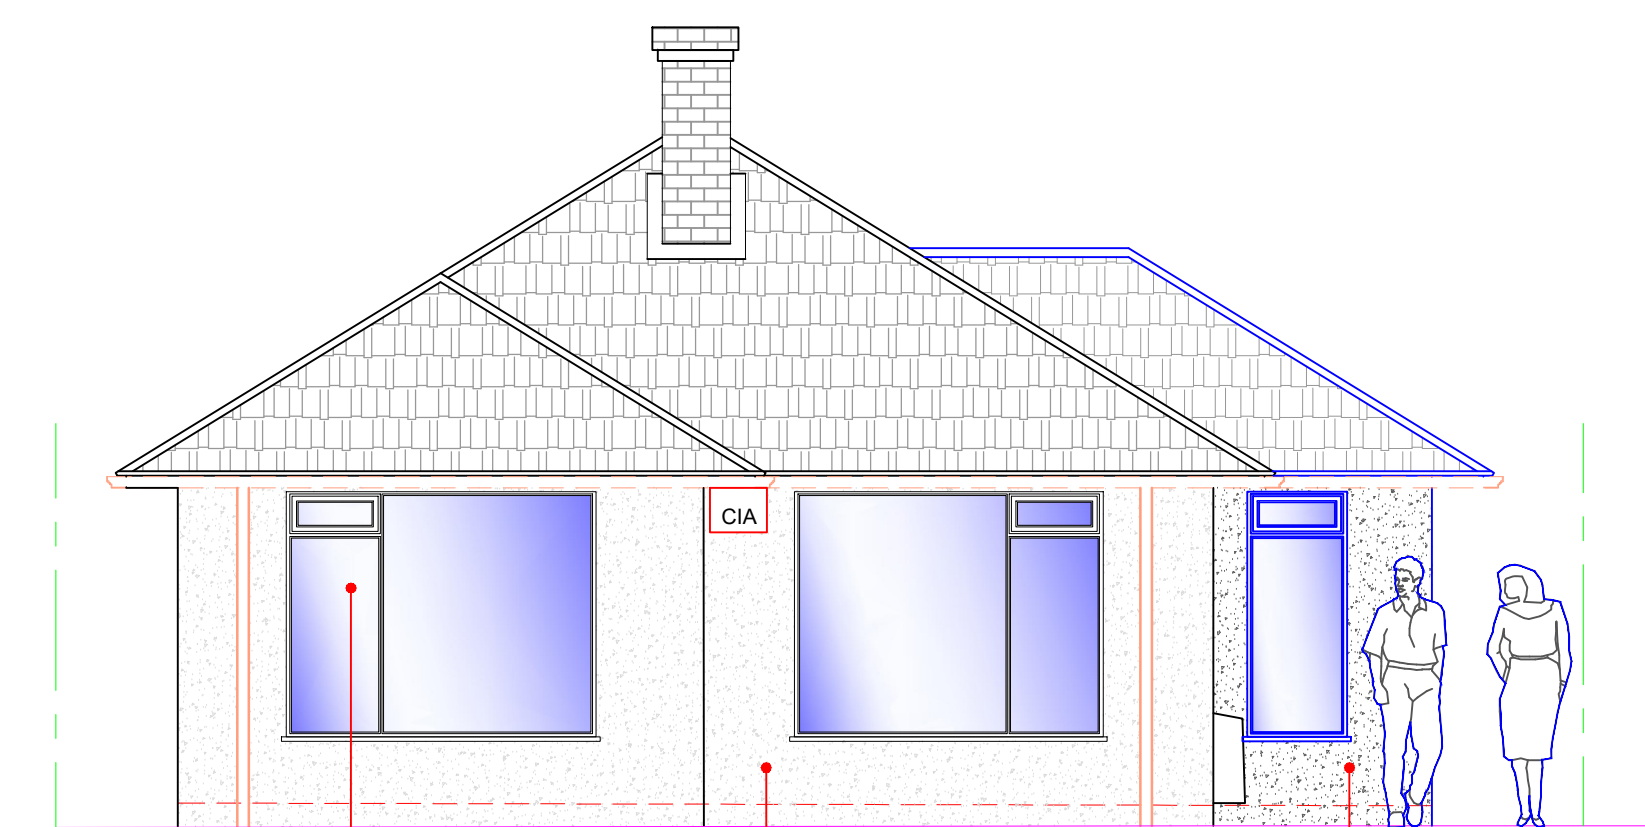


10 PROPOSED FRONT ELEVATION
1:50

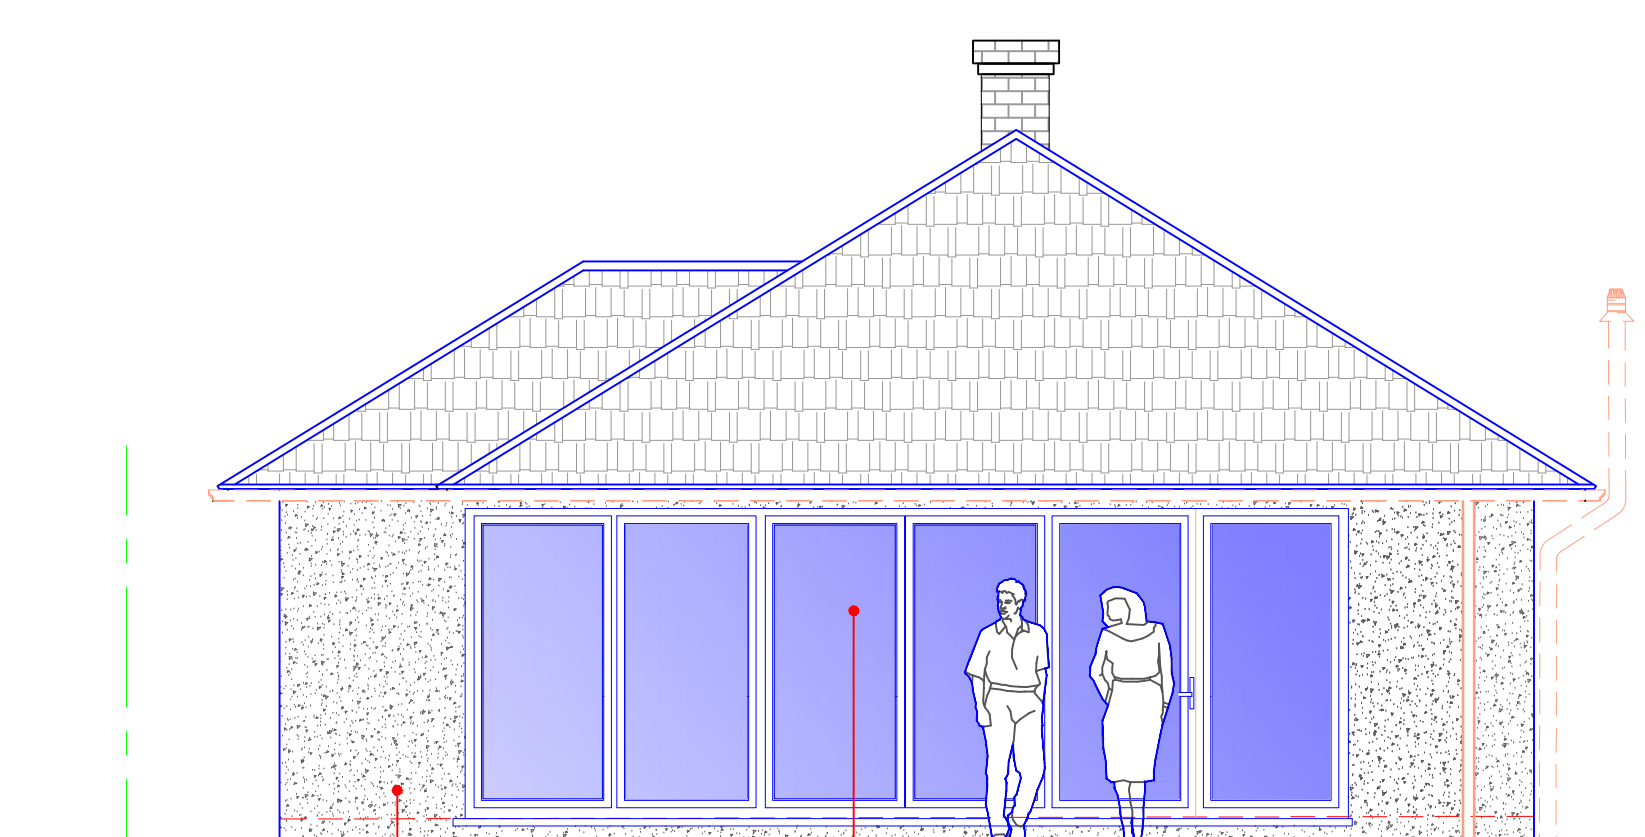


12 PROPOSED REAR ELEVATION
1:50

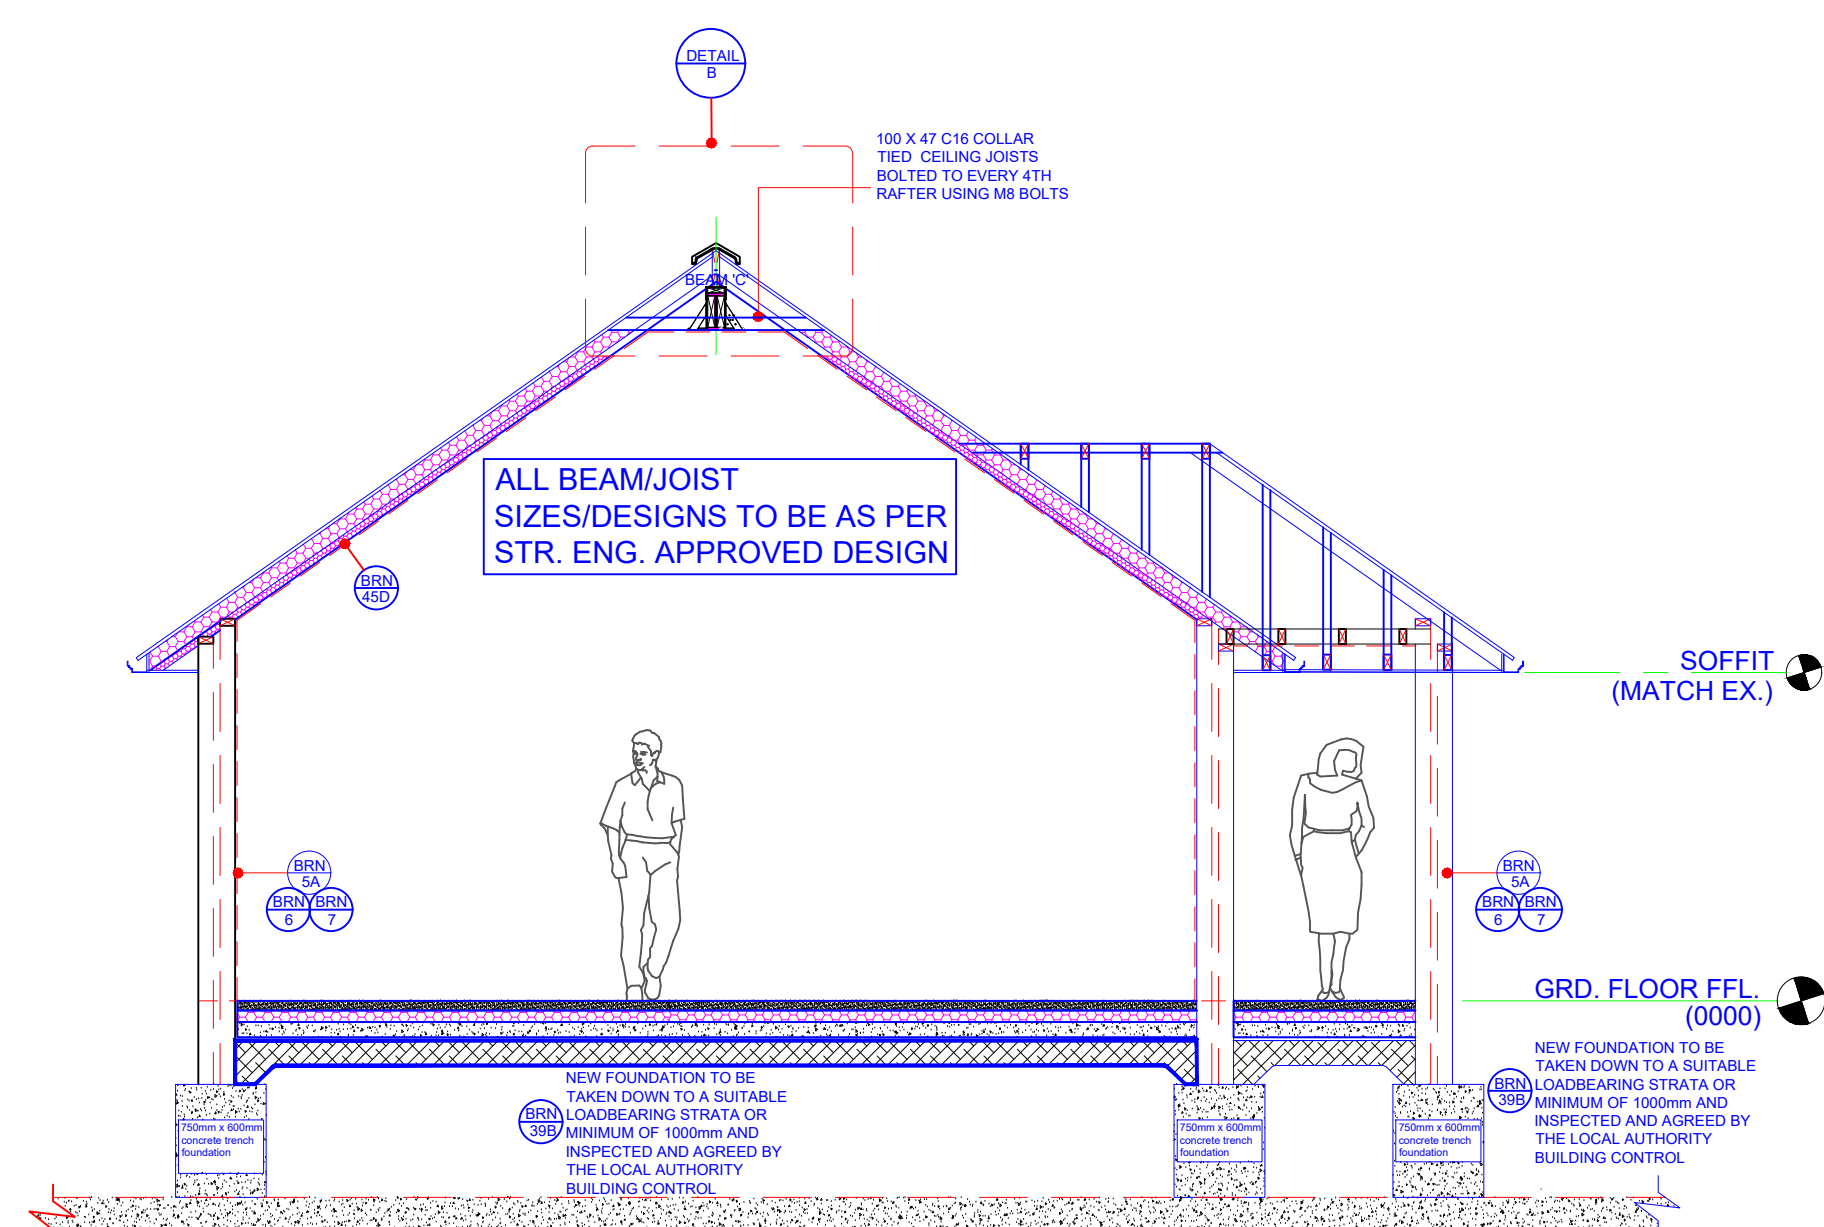


13 PROPOSED SECTION 'A-A'
1:50

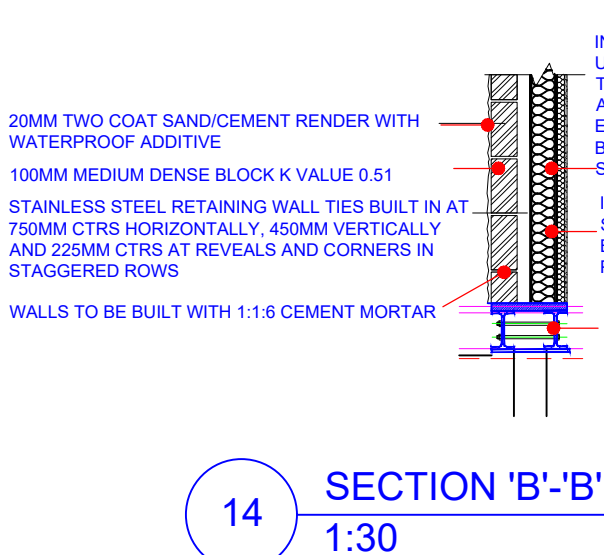


14 SECTION 'B-B'
1:30

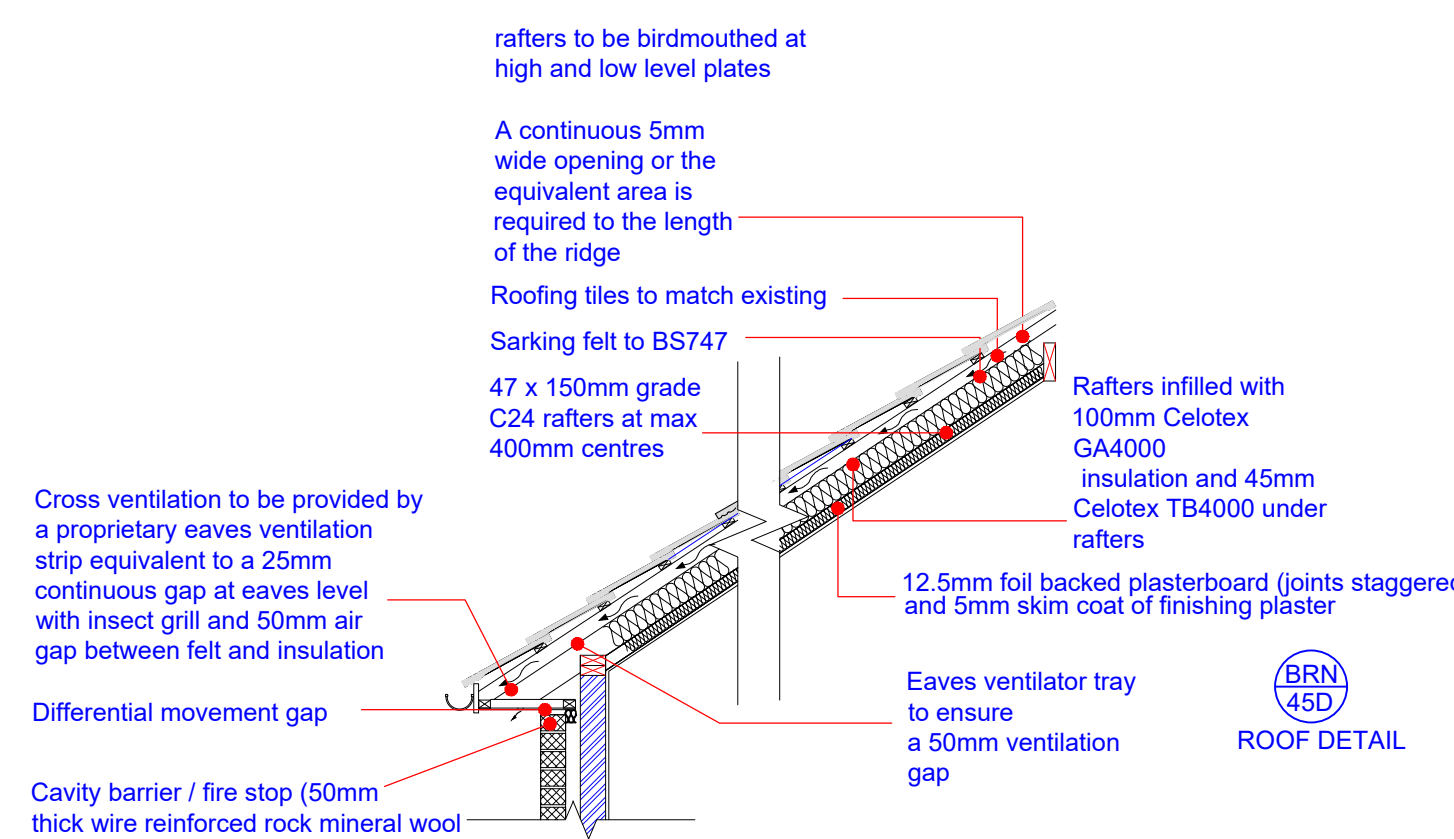

15 PROPOSED ROOF SECTION
1:30

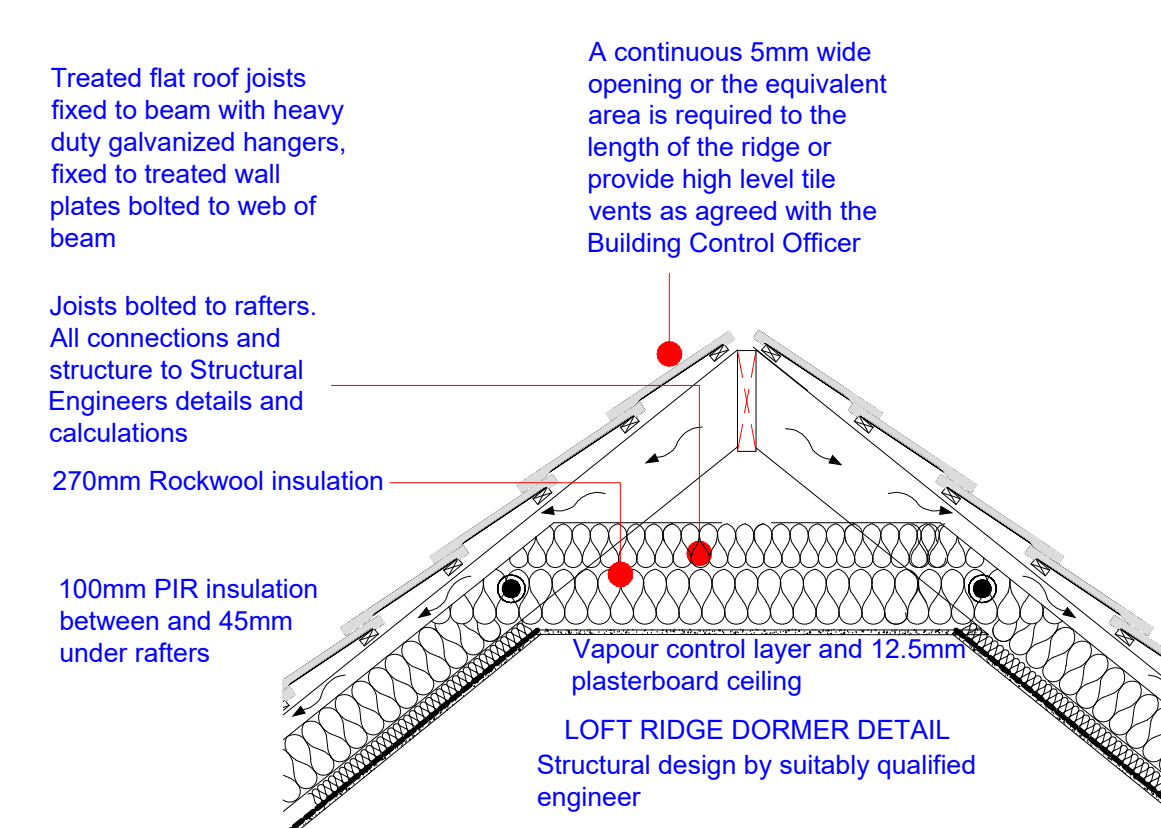

16 PROPOSED DETAIL 'B'
1:20

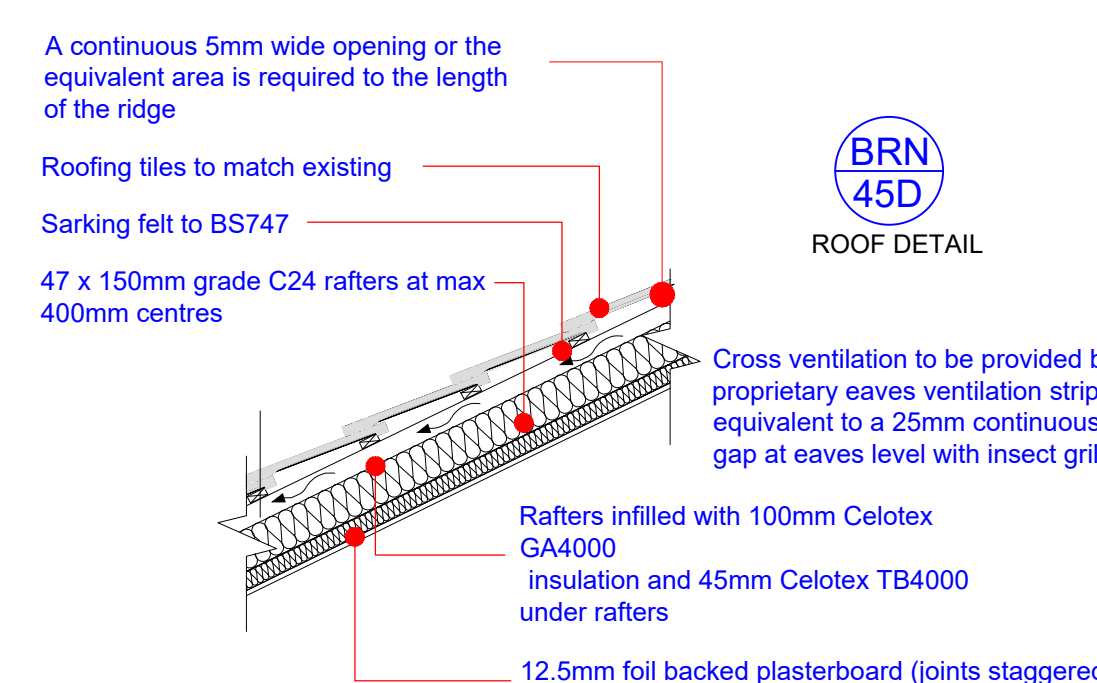

17 PROPOSED ROOF SECTION DORMER
1:20

DETAILS AND DIMENSIONS OF ALL LEVELS OF PROPOSED PLANS TO BE CHECKED ON SITE BY APPOINTED CONTRACTOR PRIOR TO ANY COMMENCEMENT/ORDERING OF MATERIALS OF WORK, ANY QUERIES, VARIATIONS OR DISCREPANCIES DIRECTED TO CLIENT - DM DESIGNS ACCEPTS NO RESPONSIBILITY IN ANY PART ON DRAWINGS UNLESS OTHERWISE AGREED PRIOR.

NOTE:
DRAWING: BUSHNELL_01A TO BE USED IN CONJUNCTION WITH ASSOCIATED BUILDING REGULATIONS NOTES BUSHNELL/BRN. DIRECTIONAL NORTH ARROW SHOWN ON BLOCK & LOCATION PLANS BUSHNELL/BLP.

BRN 1 DENOTES ATTACHED BUILDING REGULATION NOTES
1 DENOTES ITEM No.

MODIFICATIONS		ISSUE:
TITLE		
PROPOSED SINGLE STOREY REAR AND SIDE EXTENSION		
CUSTOMER		
N. BUSHNELL 13 BERKELEY SQUARE, WARBLINGTON, HAVANT, PO9 2RT		
DRAWN BY:		
D.M. designs		
DRAWING NO: BUSHNELL_01A	1 OF 1	
SCALE:	VARIES:	
DATE:	25.08.2018	
REVISION:	C	A0