




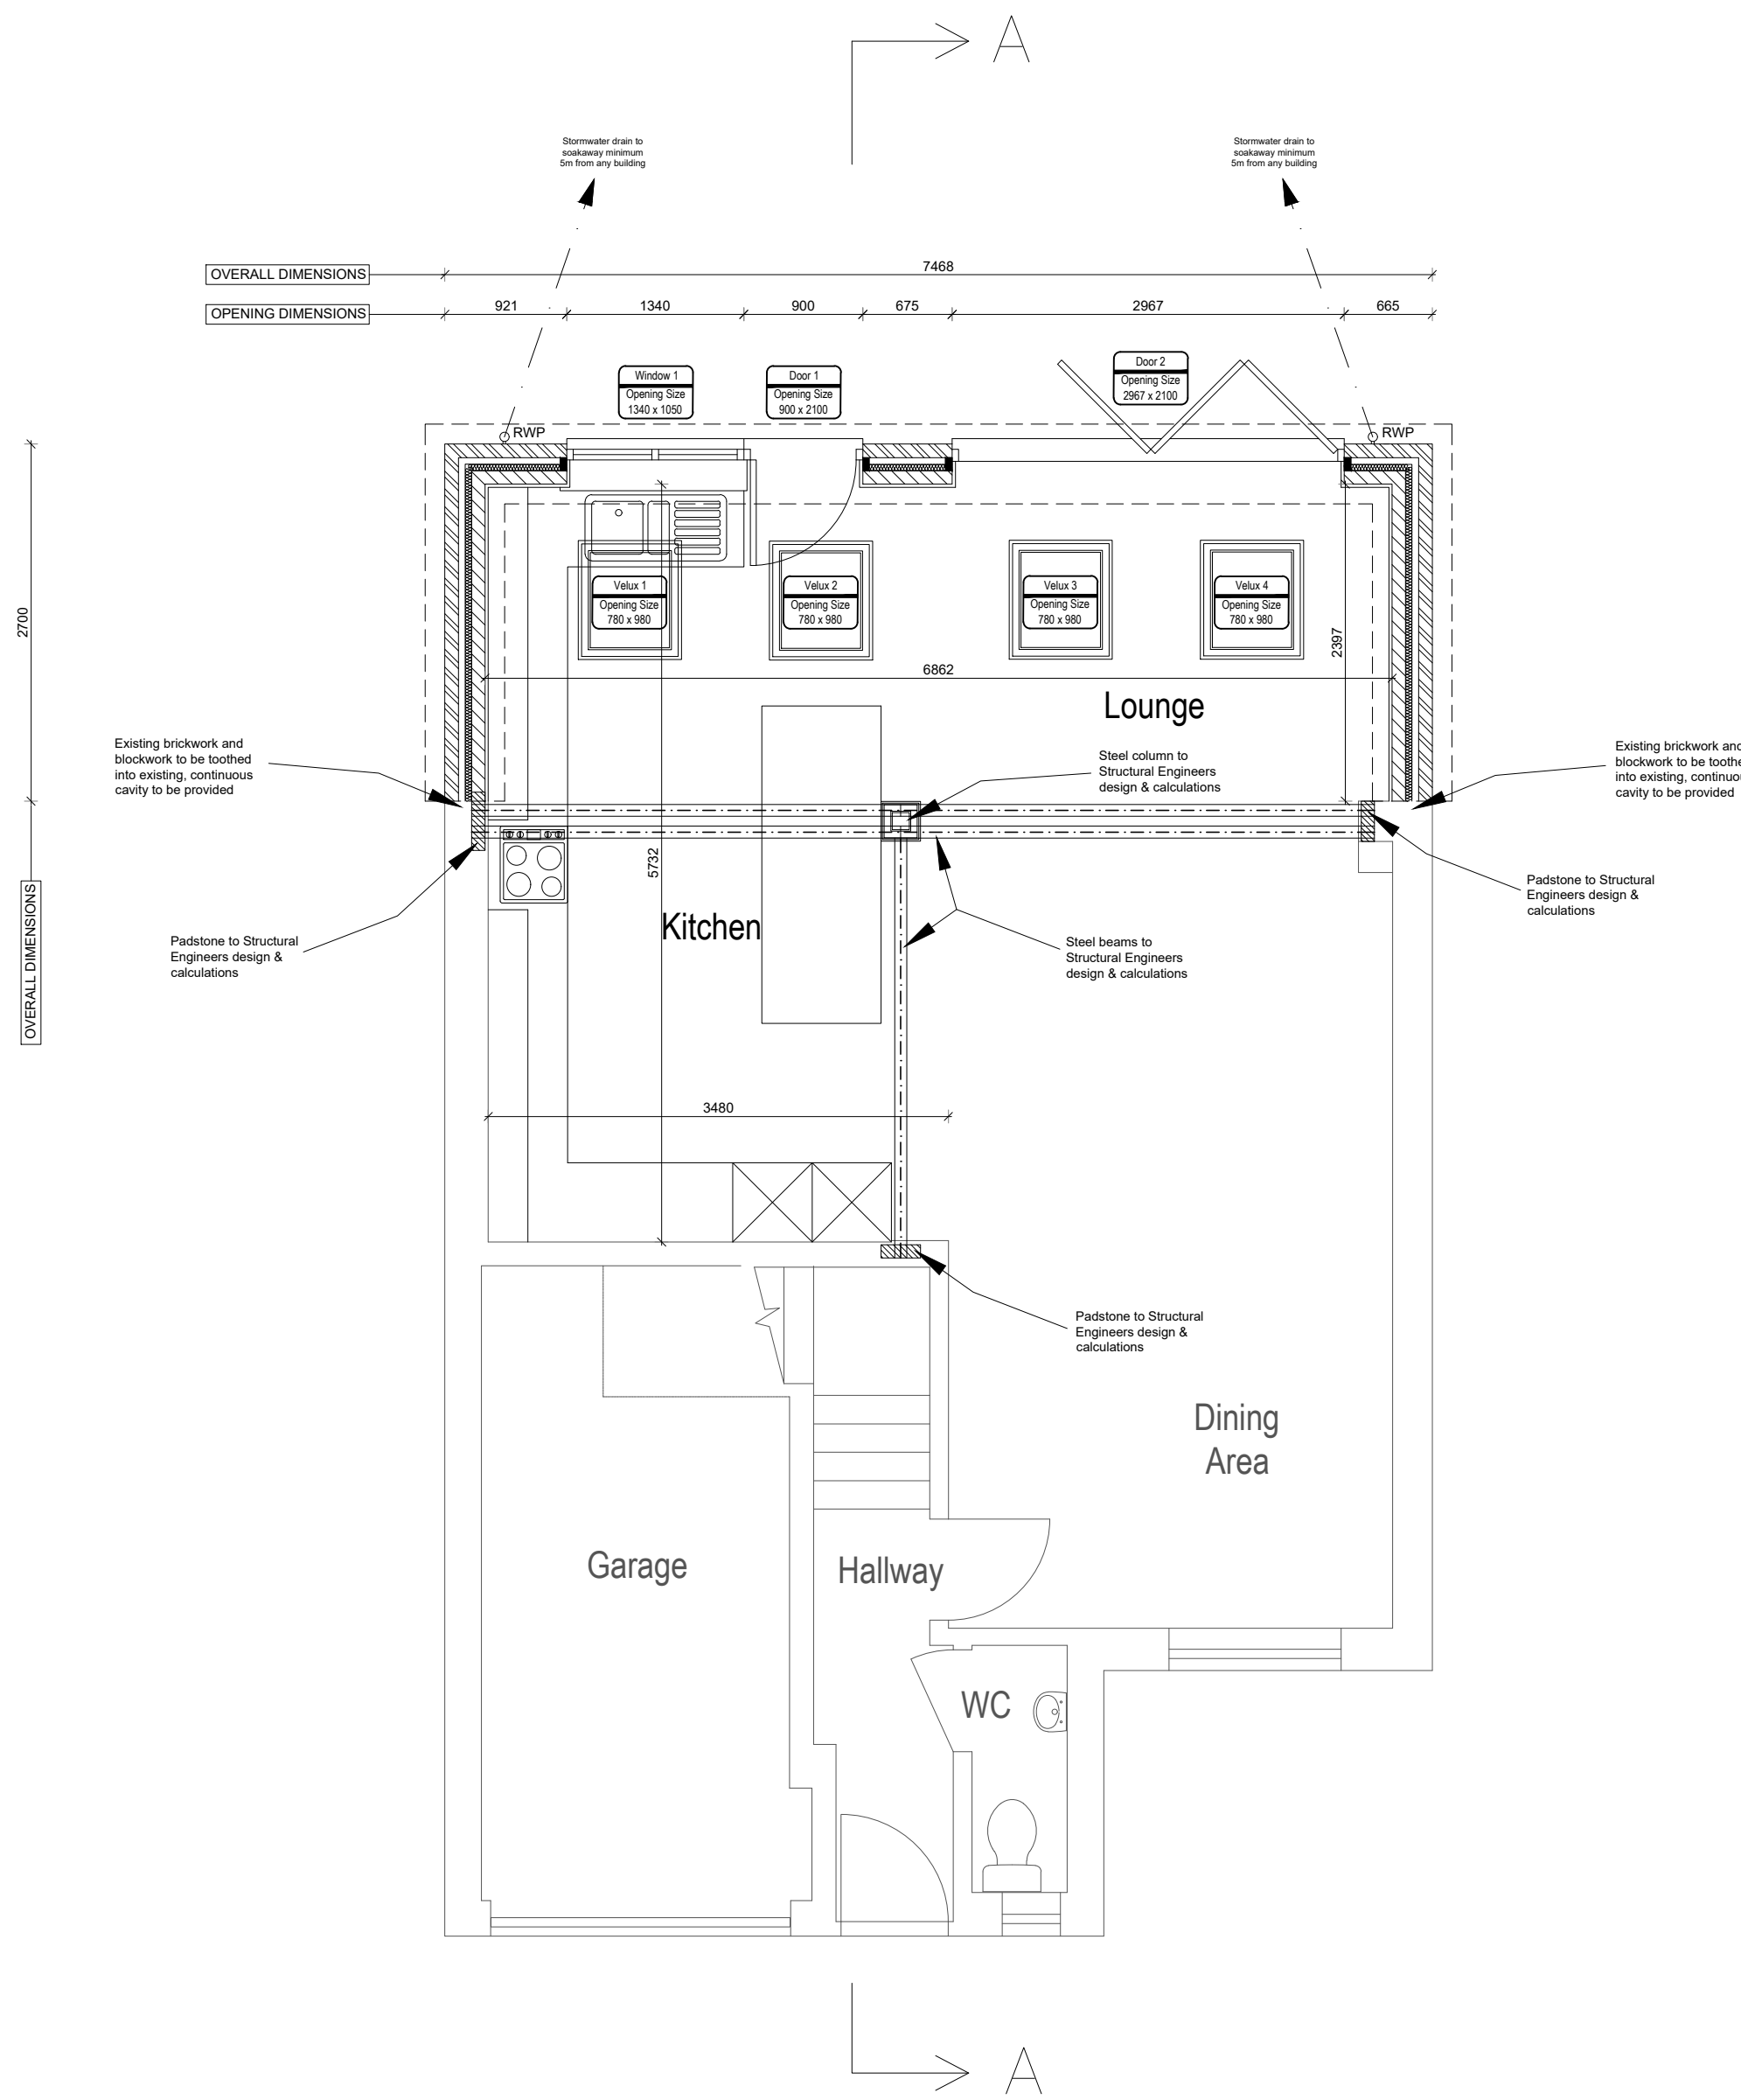

Proposed Ground Floor Plan (Scale 1:50)

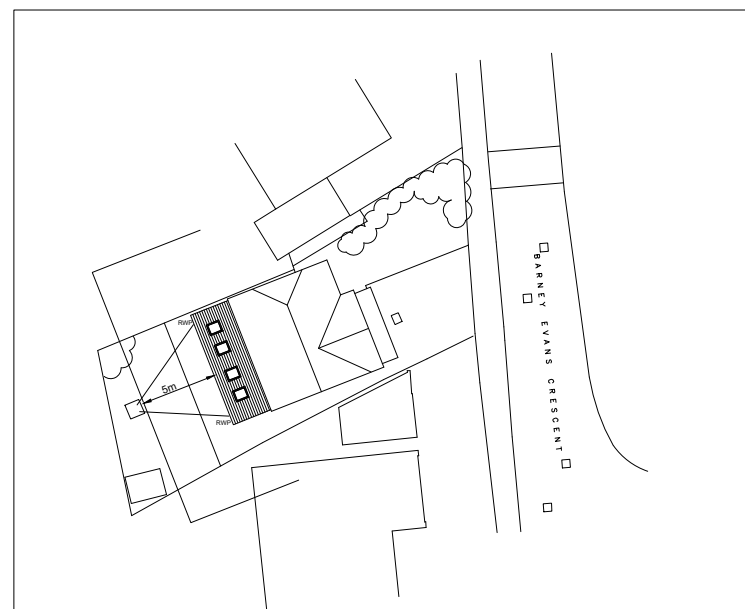

Proposed Site Plan (Scale 1:500)


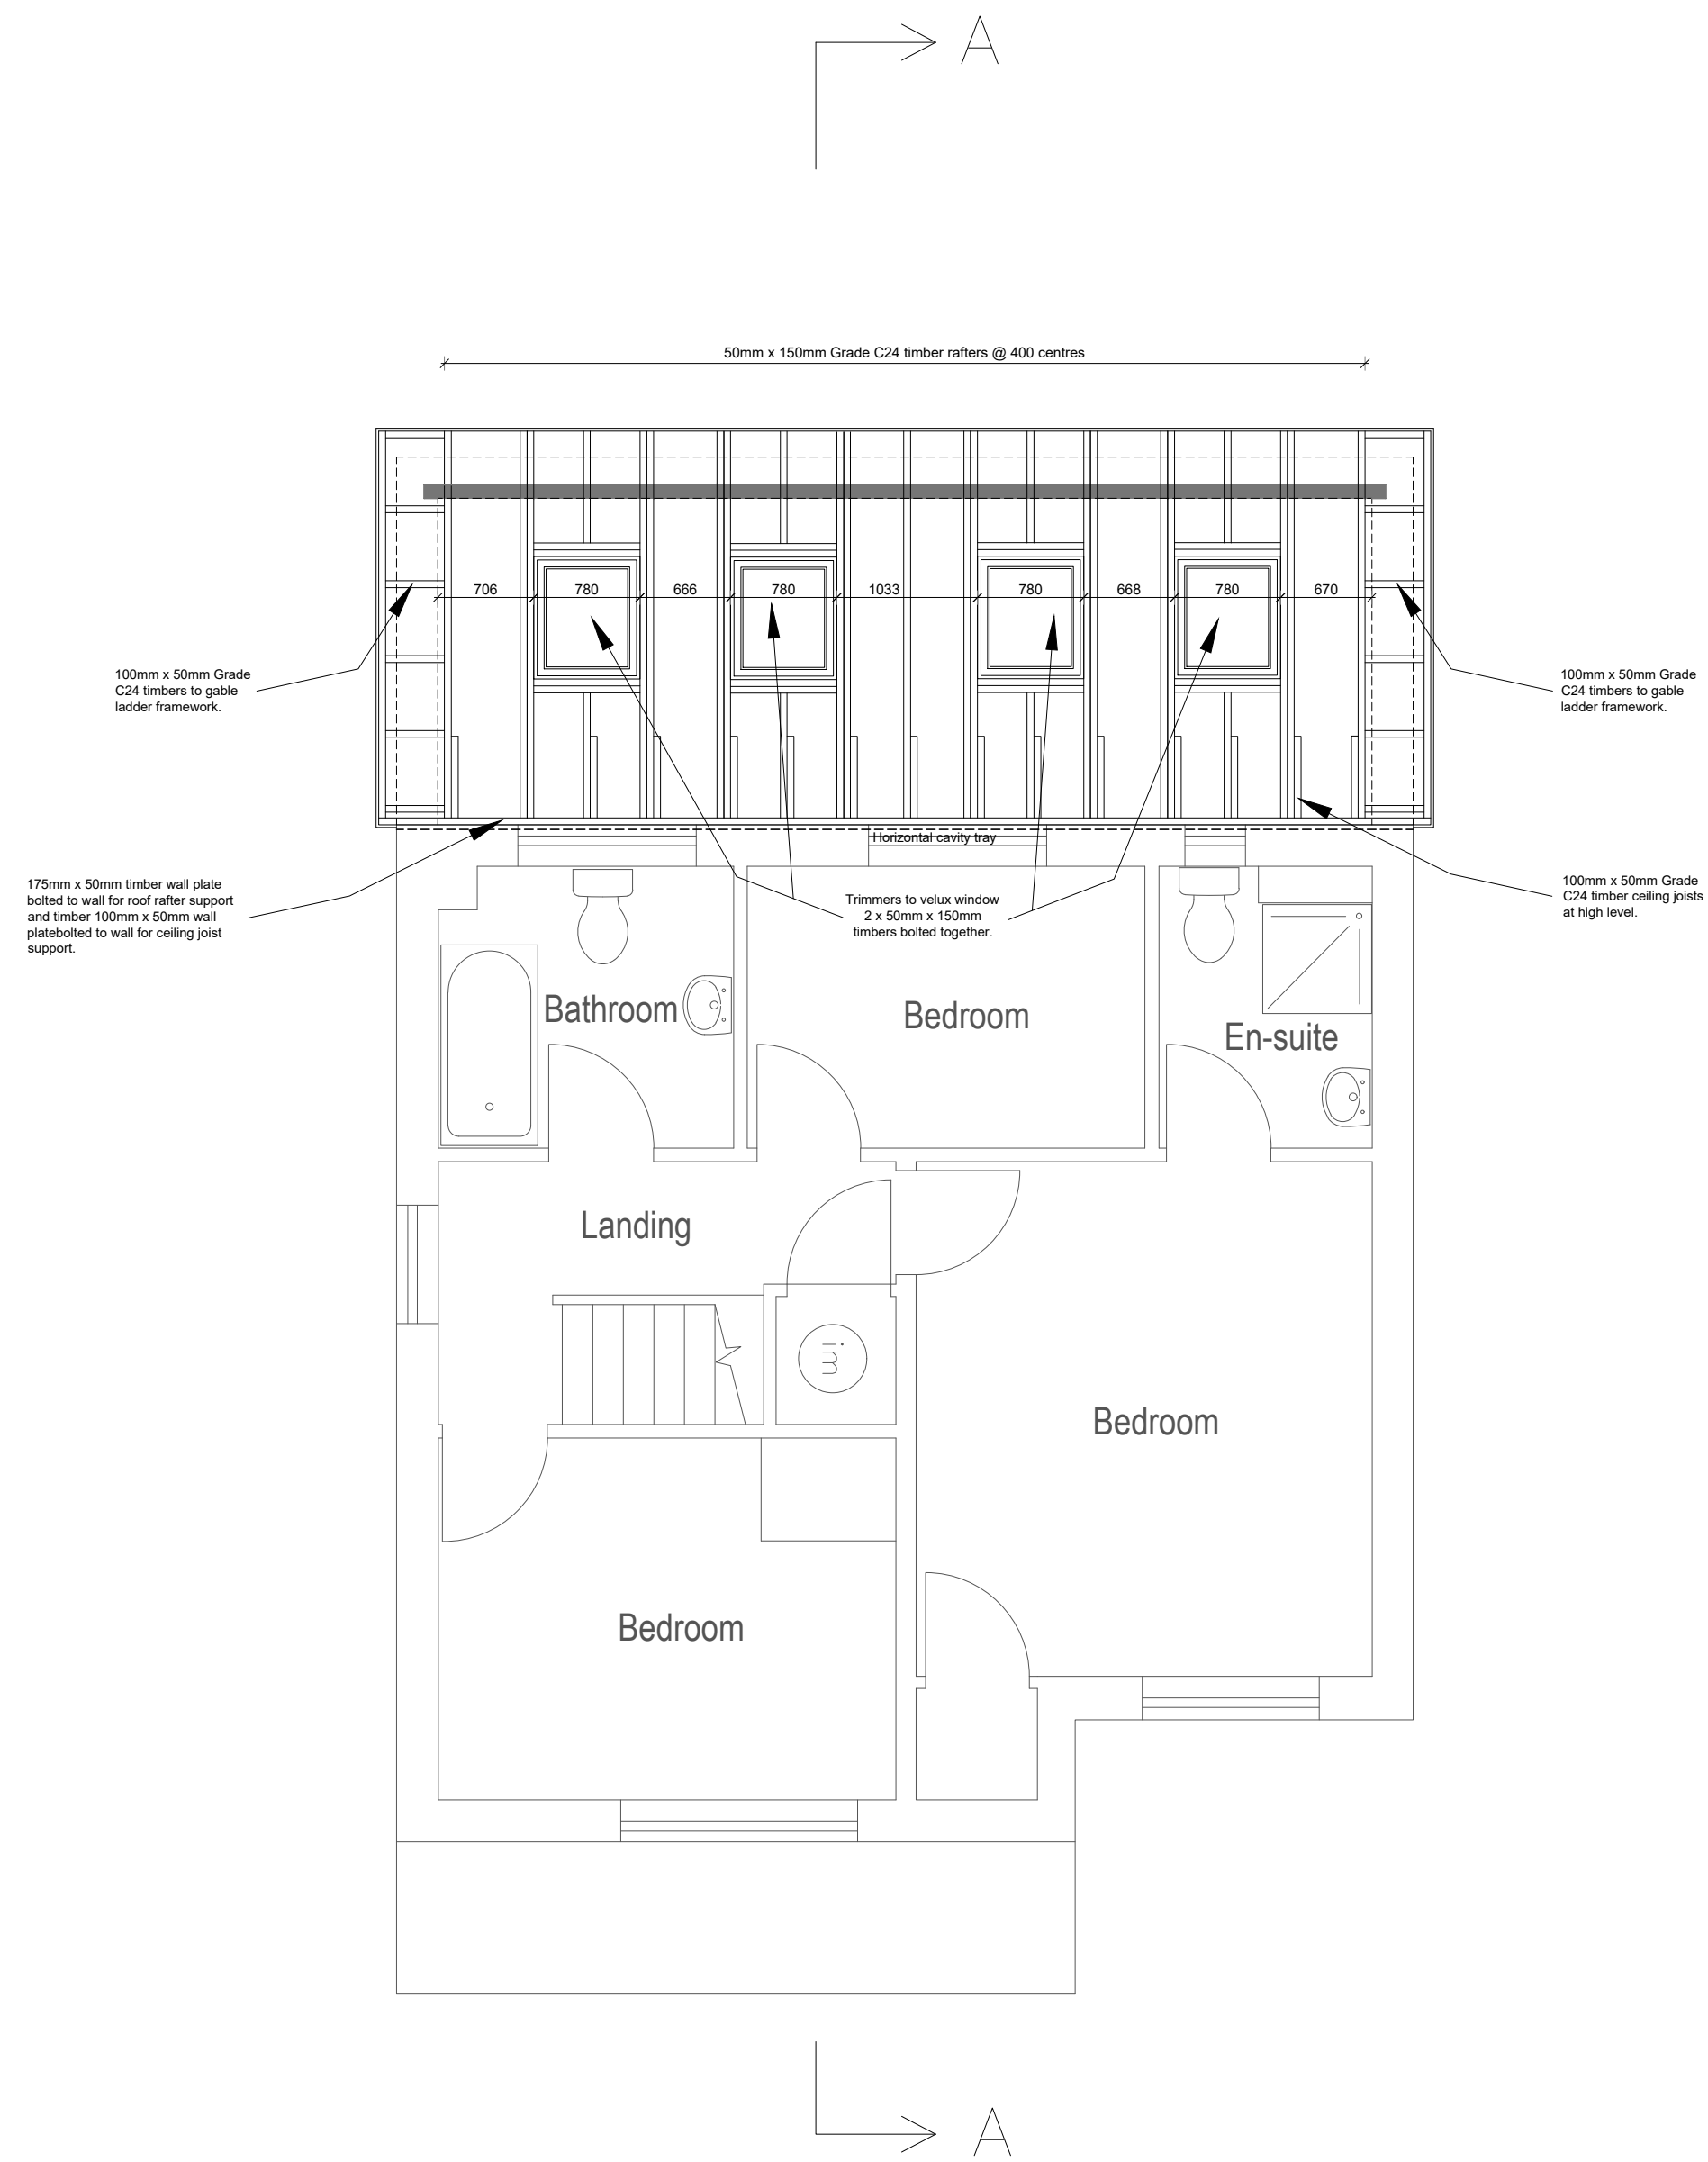


Proposed Roof Carcass Plan (Scale 1:50)



Site Location Plan (Scale 1:1250)

THIS DRAWING HAS BEEN PRODUCED FOR THE PURPOSE OF PLANNING AND BUILDING REGULATIONS ONLY. THIS IS NOT A WORKING DRAWING. FOR FURTHER INFORMATION CONTACT KALOTEC LTD. THIS DRAWING IS TO BE READ IN CONJUNCTION WITH THE BUILDING REGULATIONS AND CONSTRUCTION SPECIFICATION. THE STRUCTURAL ENGINEERS DESIGN / DETAILS AND ANY SPECIALIST MANUFACTURERS DESIGNS AND DETAILS. DO NOT SCALE OFF THIS DRAWING. USE FIGURED DIMENSIONS ONLY. ALL DIMENSIONAL DISCREPANCIES TO BE BROUGHT TO THE IMMEDIATE ATTENTION OF KALOTEC LTD.

  

Revisions:

CLIENT Mr & Mrs Neilson		
SITE 15 Barney Evans Crescent, Waterloooville		
TITLE Proposed Floor Plans, Block Plan & Location Plan		
SCALE Varies (A1)	DRAWING NO. KALO-0209-02	REVISION
DATE Jan 19	CHECKED	
Kalotec Limited, Cane Hill, Farnham, Hampshire, PO16 8AB Telephone: 01203 227 624 Email: info@kalotec.co.uk Website: www.kalotec.co.uk		
COPYRIGHT © KALOTEC LIMITED		