



Rev.	Date	Note	Author	Checked
-	dd/mm/yy	Note	XXX	XXX

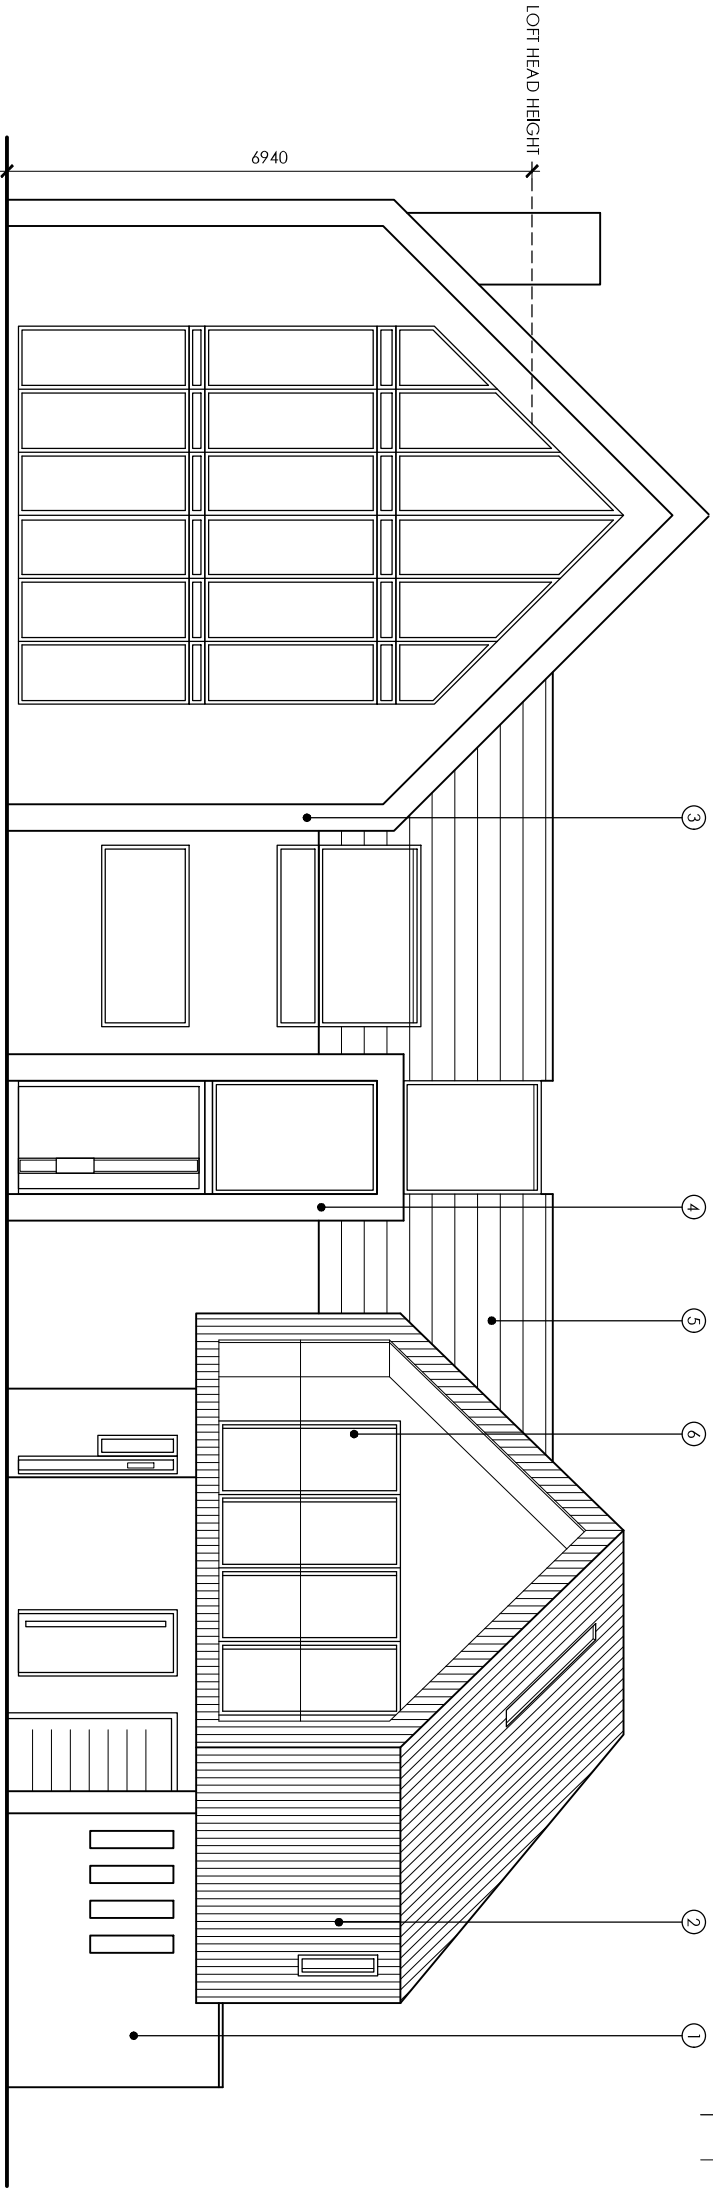

PROPOSED WEST ELEVATION

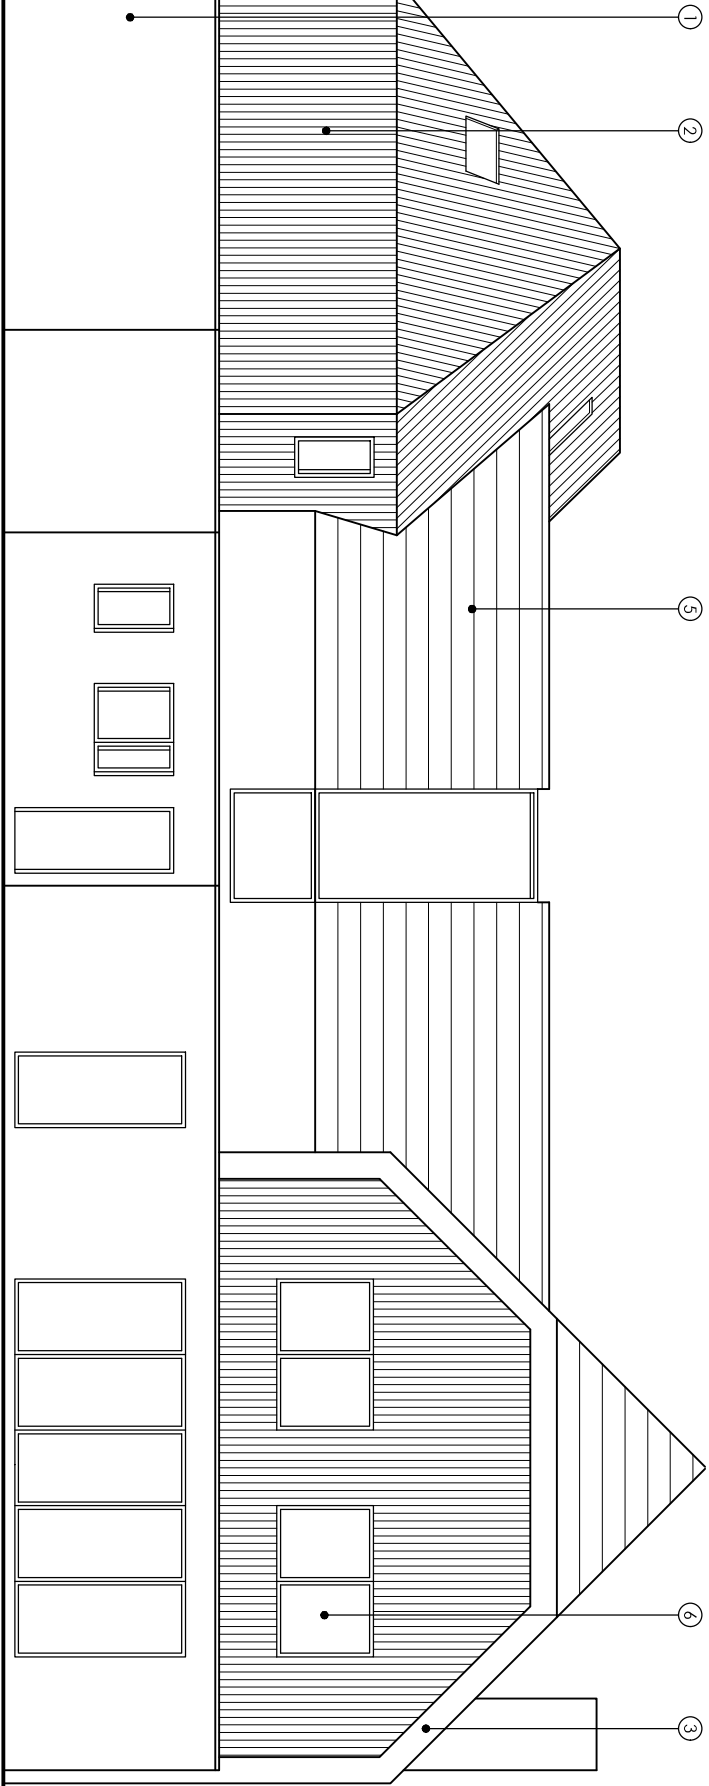

PROPOSED EAST ELEVATION

MATERIALS KEY

1. OFF WHITE RENDER
2. VERTICAL TIMBER CLADDING
3. ALUMINIUM FINISH
4. GREY MICRO-CEMENT
5. SLATE ROOF TILES
6. GREY POWDER COATED ALUMINIUM GLAZING



Project	EXTENSIONS, LOFT CONVERSION & ALTS. 128A WOODLANDS WIDLEY PO7 5DS				Drawing	PROPOSED ELEVATIONS 1	
					Job-Dwg Number	18061-PL-507	
Client	MR & MRS SPURWAY				Rev.	-	
Status	PLANNING						
Scale	1:100		Sheet Size	A3			
Author	RH	Checked	JP	Date	02/05/19		
				www.jpca.design			
				JPA - POTTSWORTH Suite 1, Wytham Road, Southampton, PO4 8DS t. +44(0)2393 871 000			
				 JAMES POTTER ASSOCIATES			